


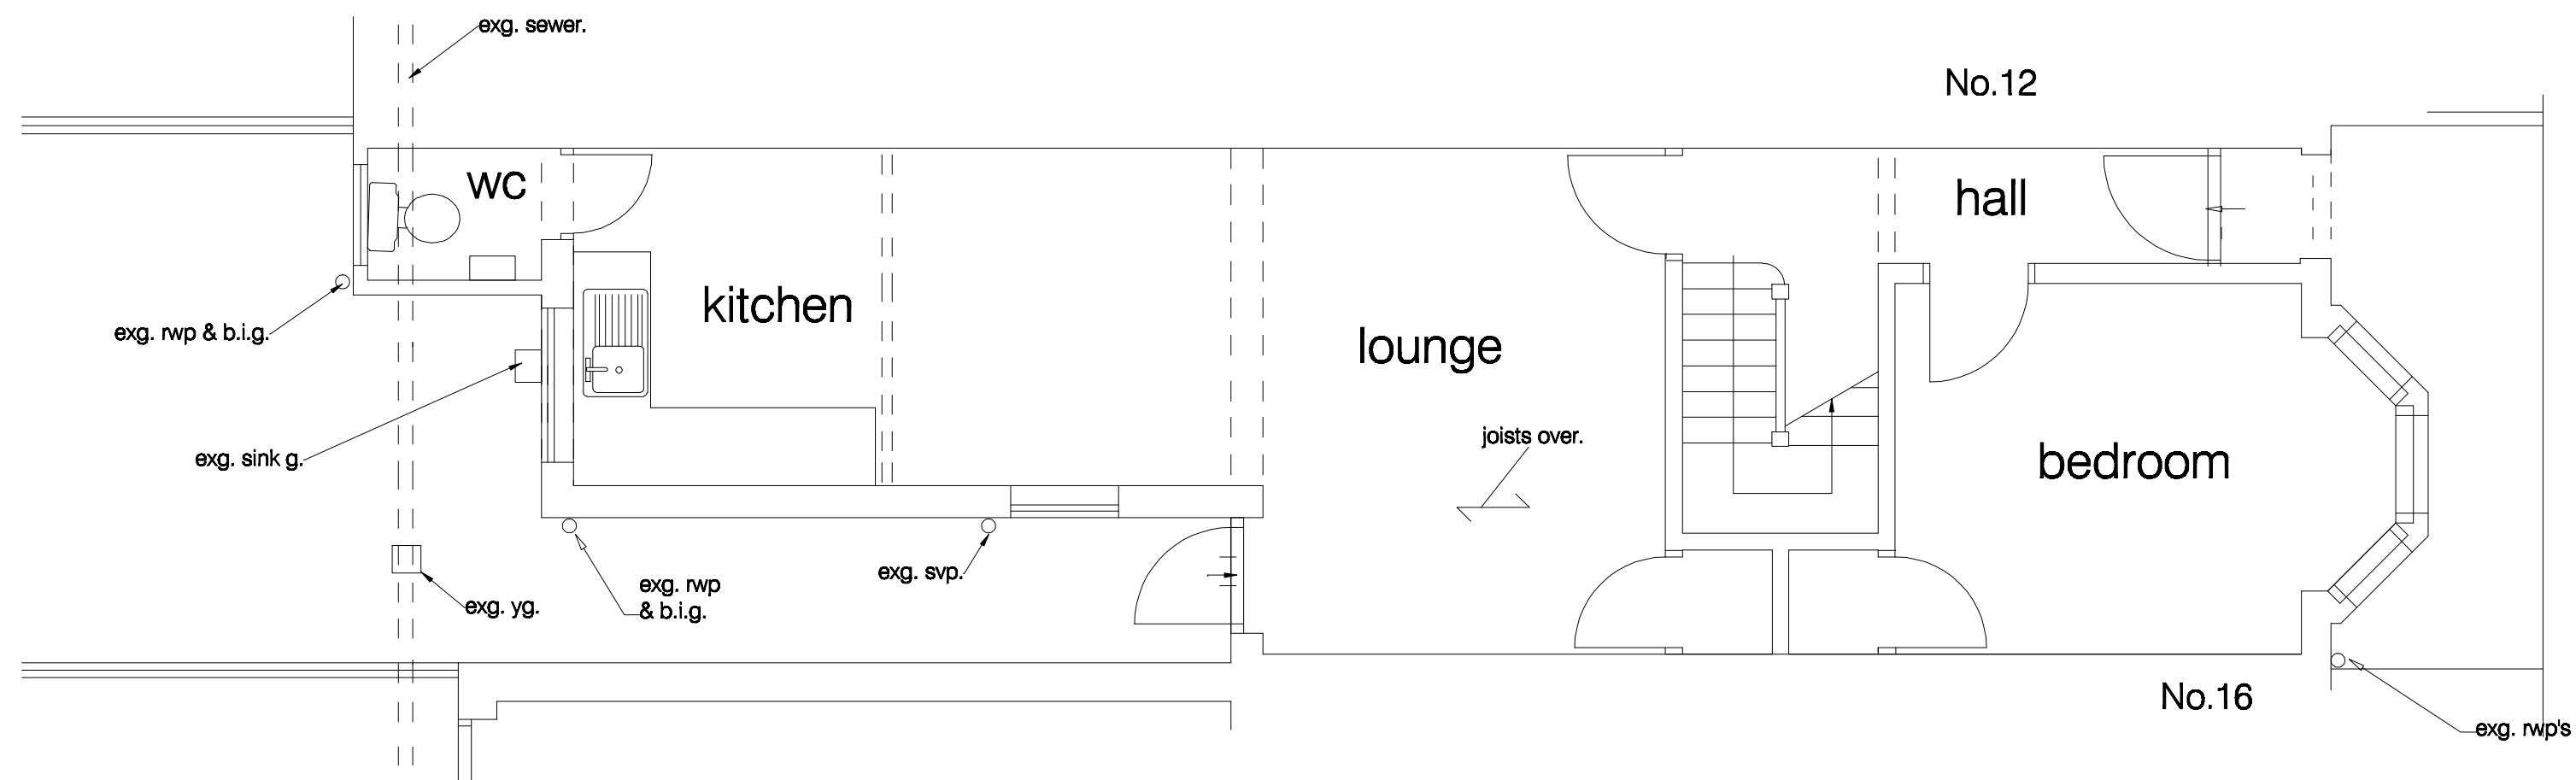

GROUND FLOOR

project

14 Norris Road
Reading, Berkshire

for
title

Mr I Mushtaq
1:50 Plans & Rear Elevations as Existing

drawing no:

1276 / 1 / a

M D Howlett
architectural consultant

76 Kidmore Road, Caversham, Reading
Berkshire RG4 7NA; tel/fax: (0118) 947 7117
Email: pmaarc@globalnet.co.uk

Date

March 2020

12

1

3

4 m (1:50 @ A2)

Revision a:

Room names added. July 2020.



SIDE ELEVATION



REAR ELEVATION