




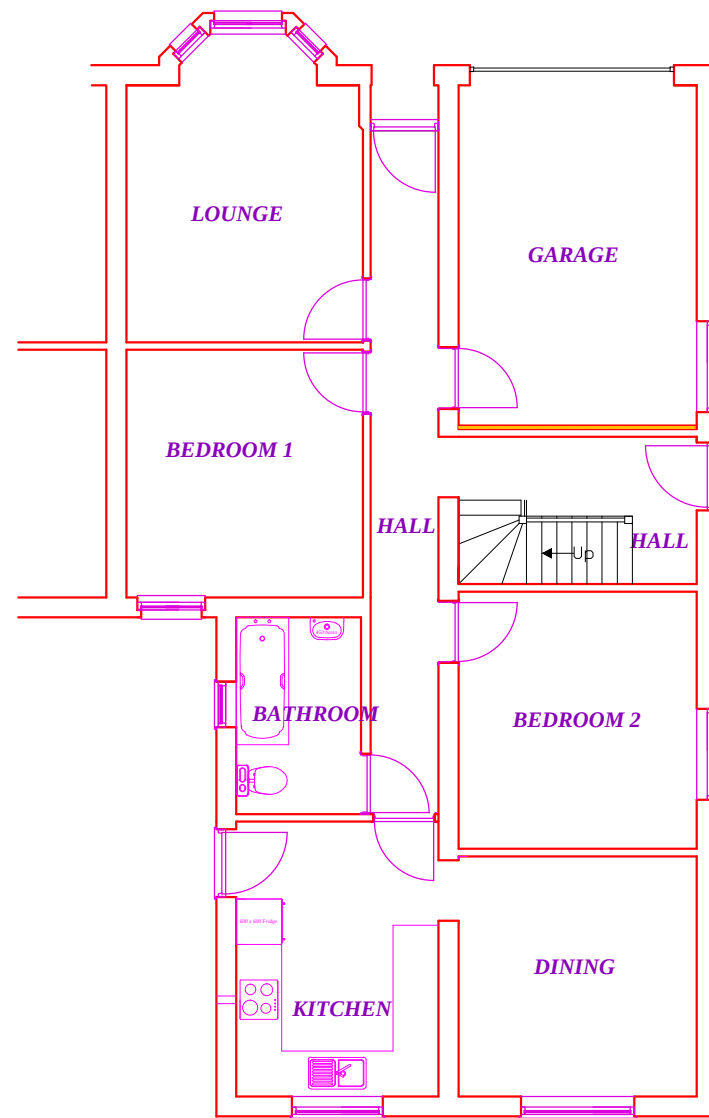

**No 69**  
**GROUND FLOOR PLAN**

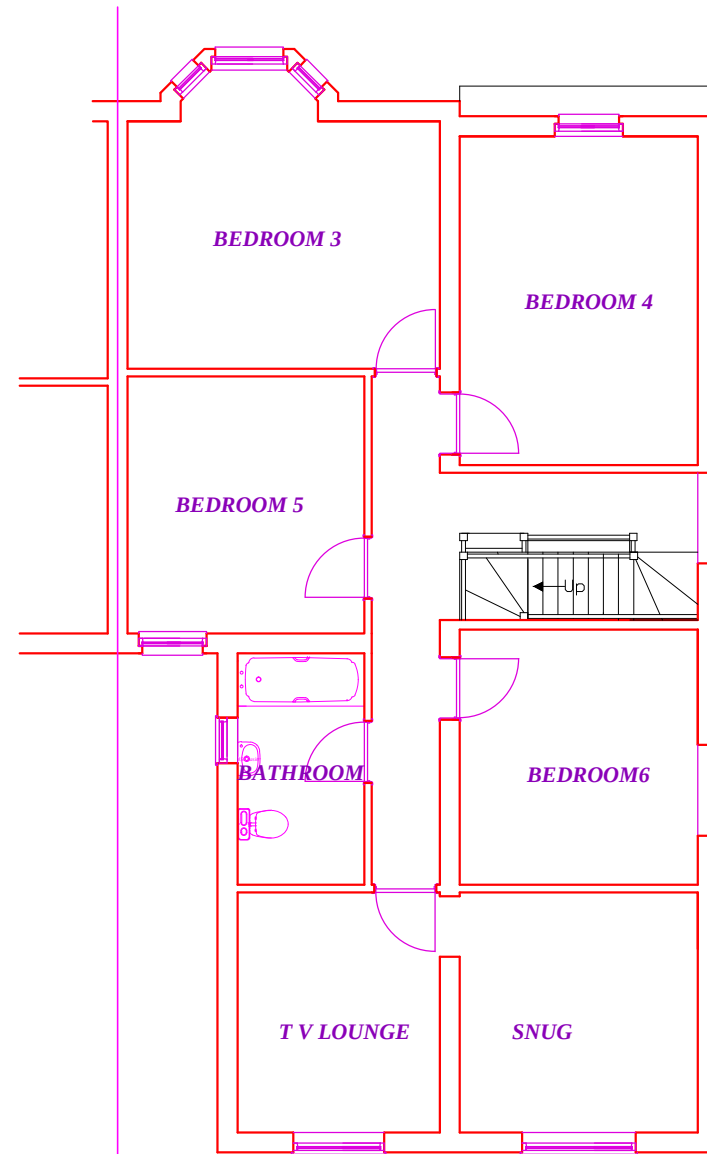

**No 69**  
**FIRST FLOOR PLAN**

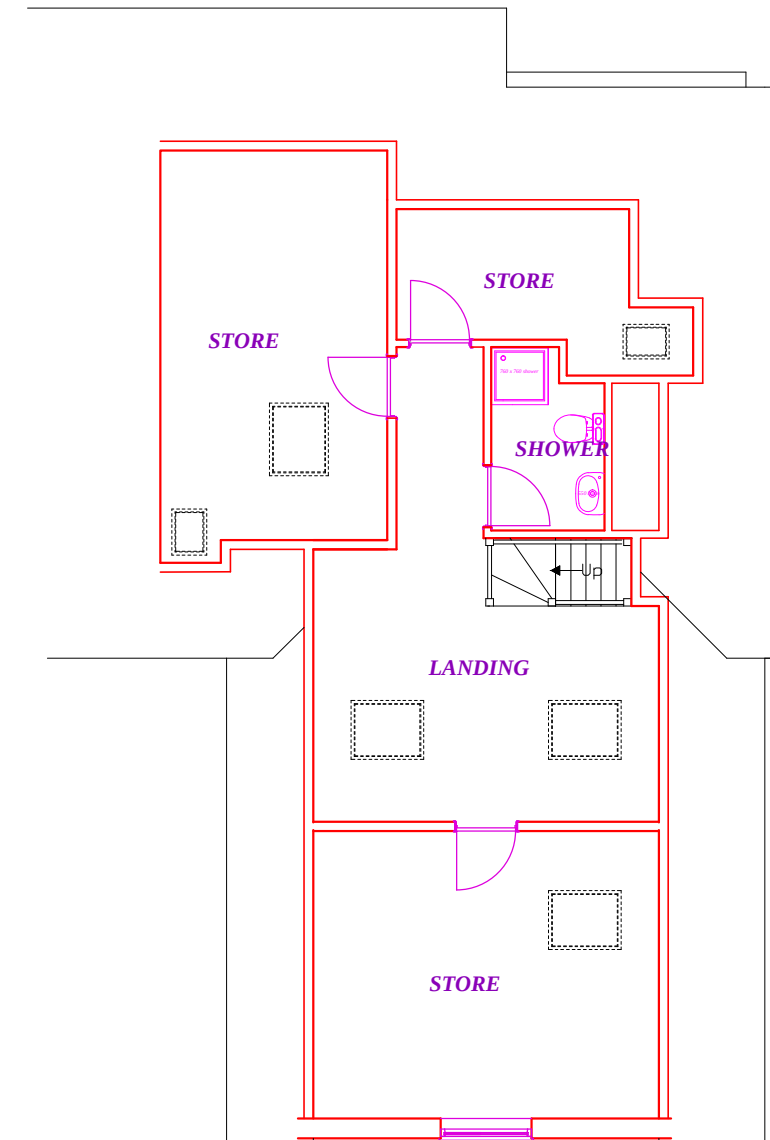

**No 69**  
**SECOND FLOOR PLAN**

Project  
**69 SwainStone Road, Reading, Berkshire .**  
Drawing  
**Floor Plans as Existing**  
Date November 2015 Scale 1:100 Drawing No **D1239-02**

**Colin Dawson Associates**  
Architectural Design and Building Surveying

Malvern House,  
1 Malvern Way  
Twyford Reading Berkshire RG10 9PY

01189343322  
cdadesign@ntlworld.com

