





SCALE - 1 : 100.

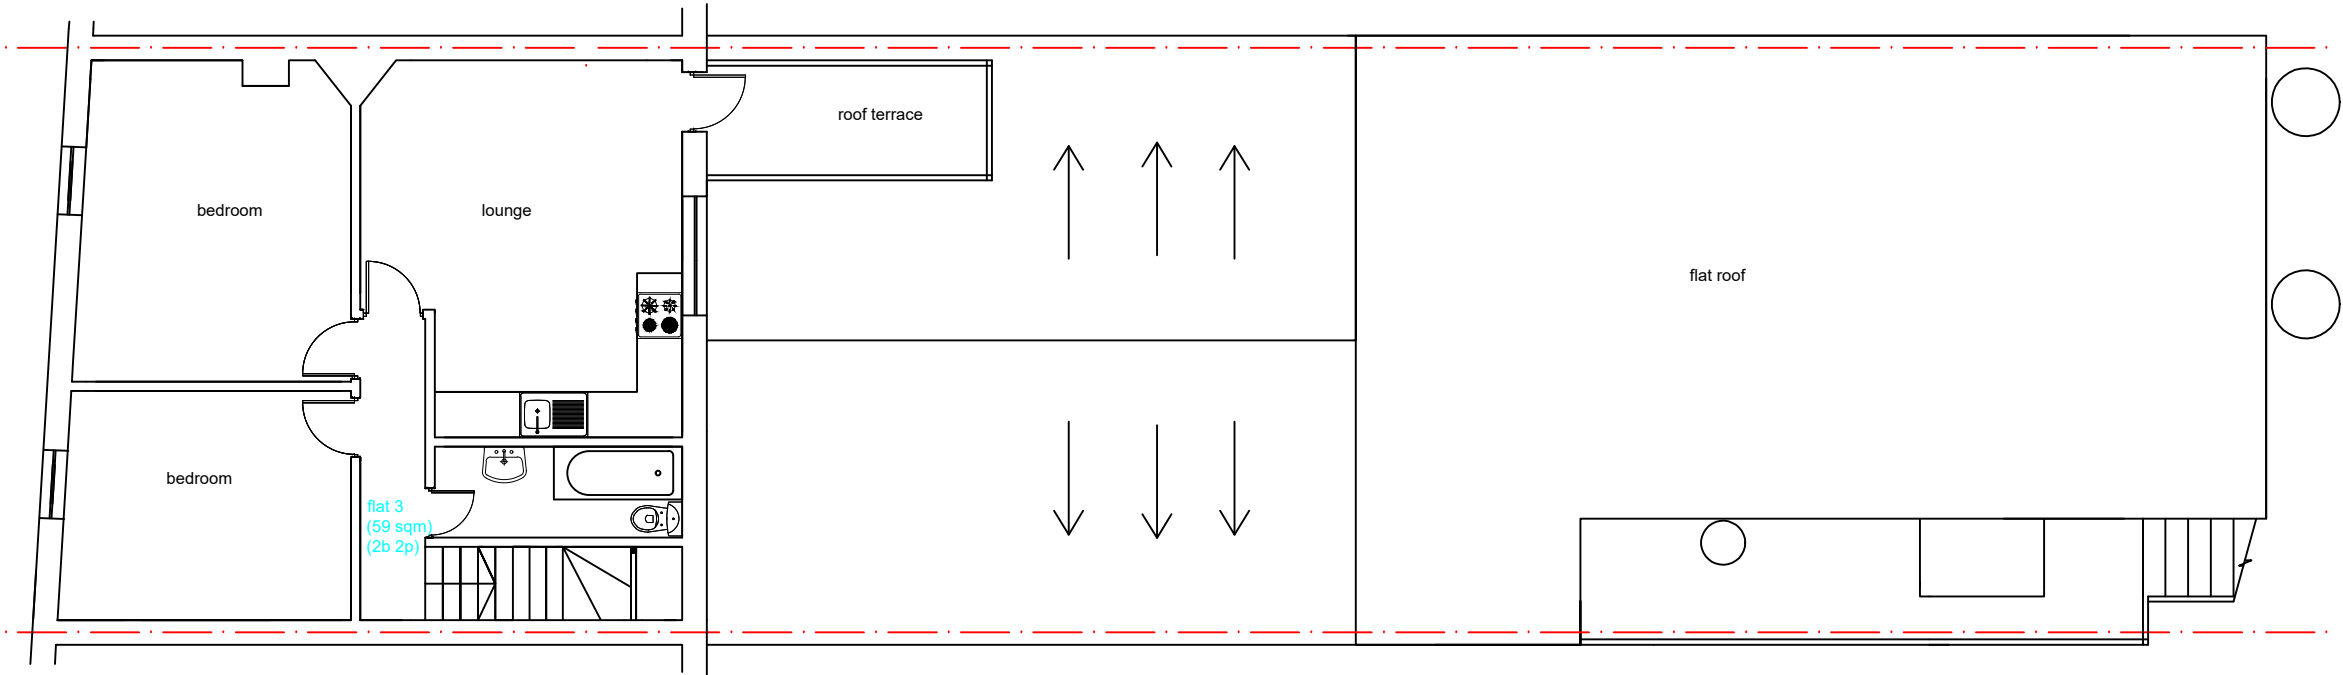

EXISTING SECOND FLOOR PLAN

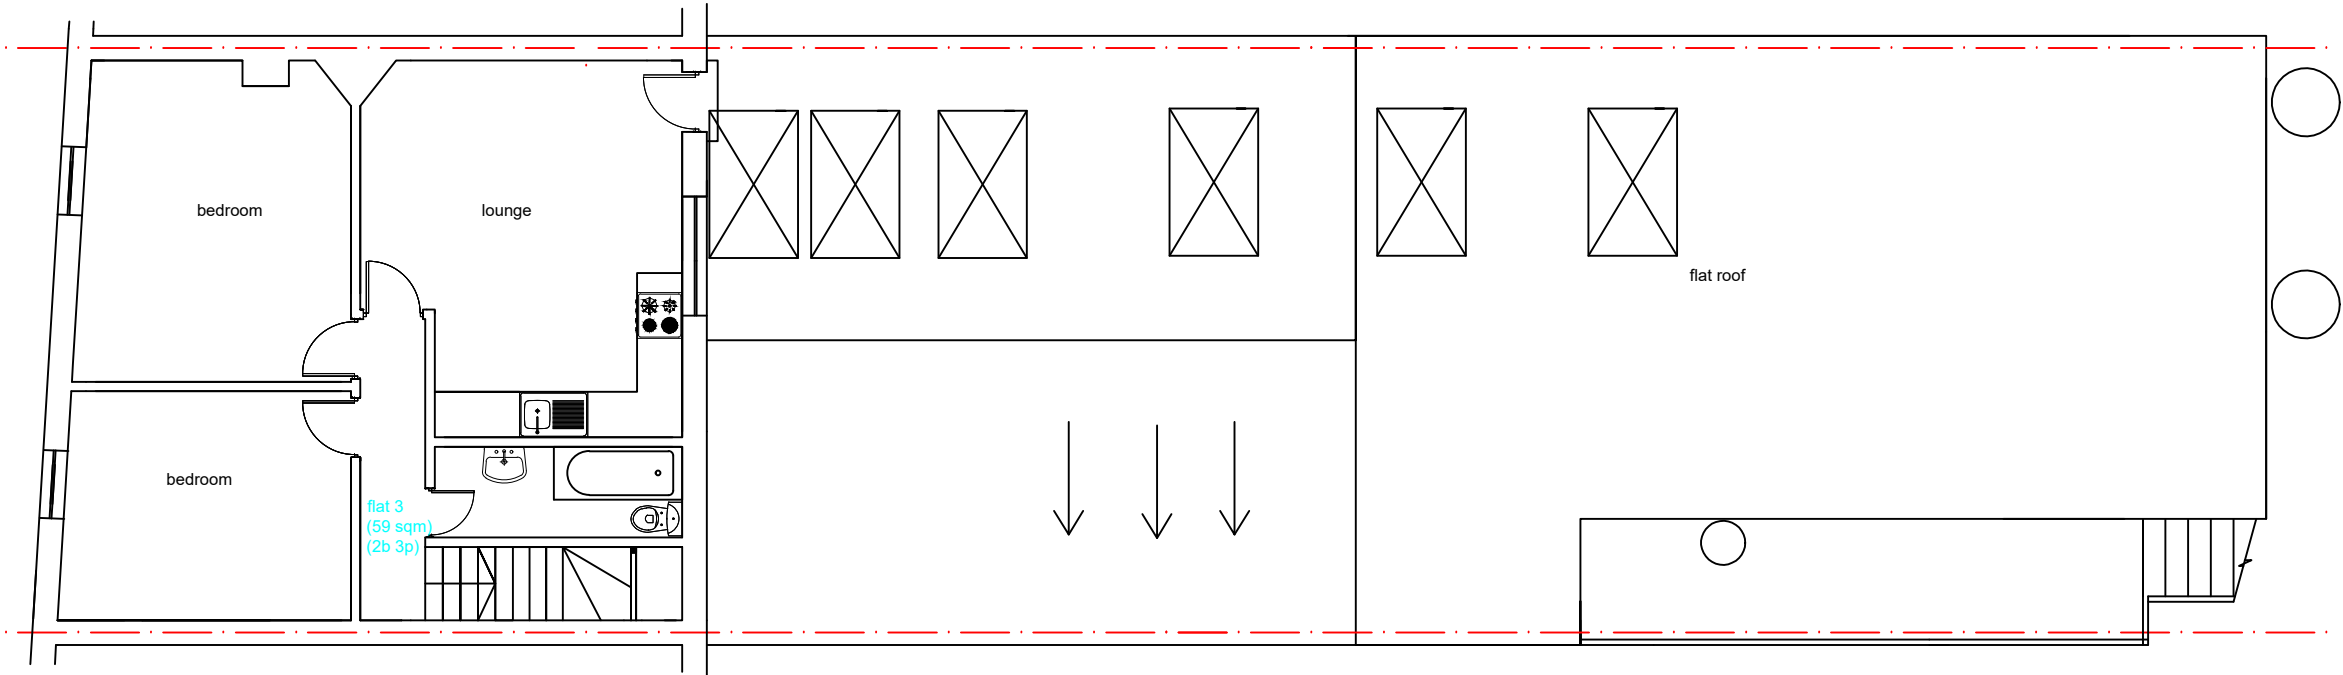

PROPOSED SECOND FLOOR PLAN

M C S DESIGN Architectural Services Millennium Creative Services Design 53 Westmead, Windsor, SL4 3NN	client MR. YOUSAF BHATTI	site 533 OXFORD ROAD, READING, RG30 1HJ.	project CONVERSION OF EXISTING CLUB HOUSE (CLASS USE SUI GENERIS) INTO 3X2 BEDROOM SELF CONTAINED FLATS (CLASS USE C3)	title EXISTING AND PROPOSED SECOND FLOOR PLANS	status FULL PLANNING APPLICATION	scale 1:100 @ A3	drawn Kaleem Janjua B.Arch.	
					drawing number BHATTI/PLAN/003	date 5th January 2019	revision	