



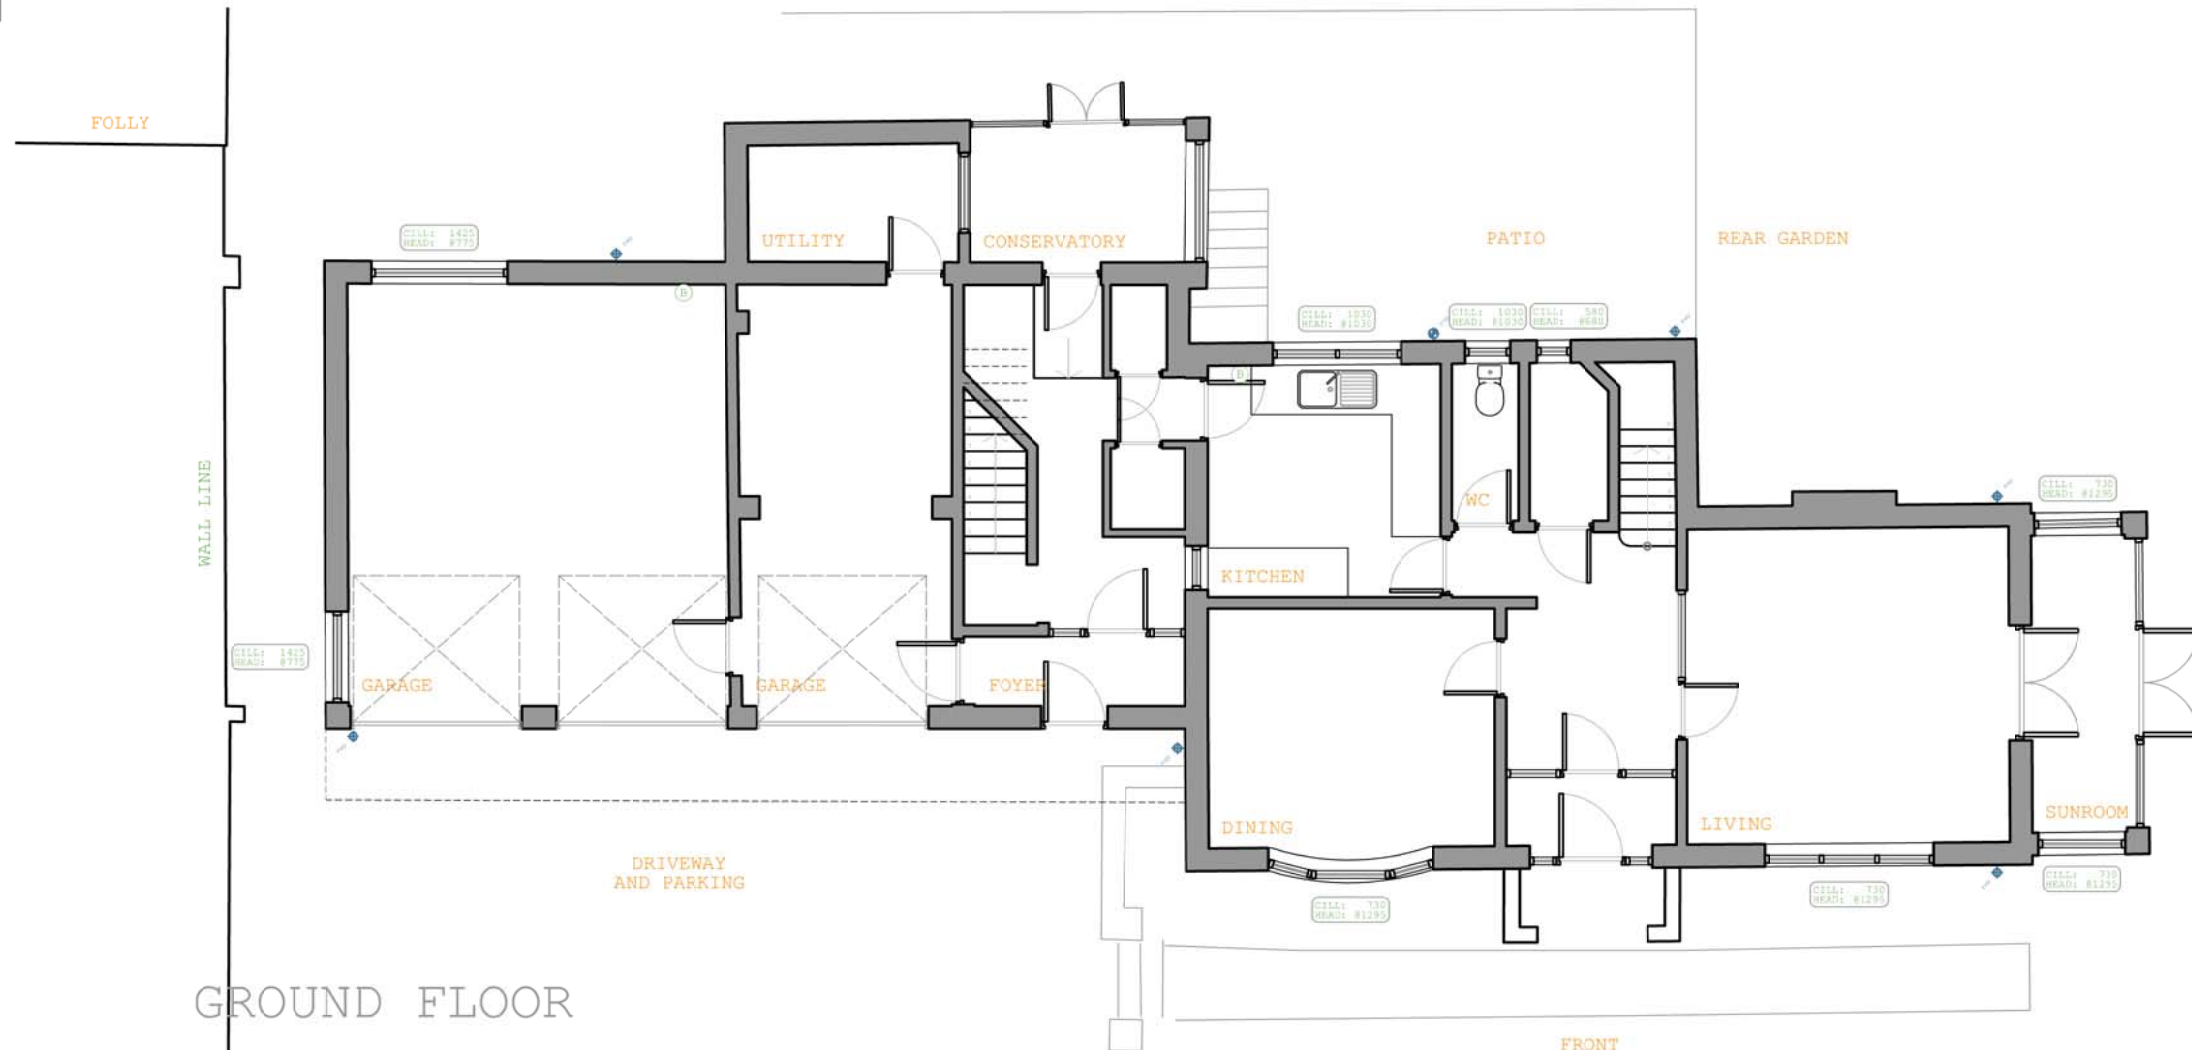

GROUND FLOOR

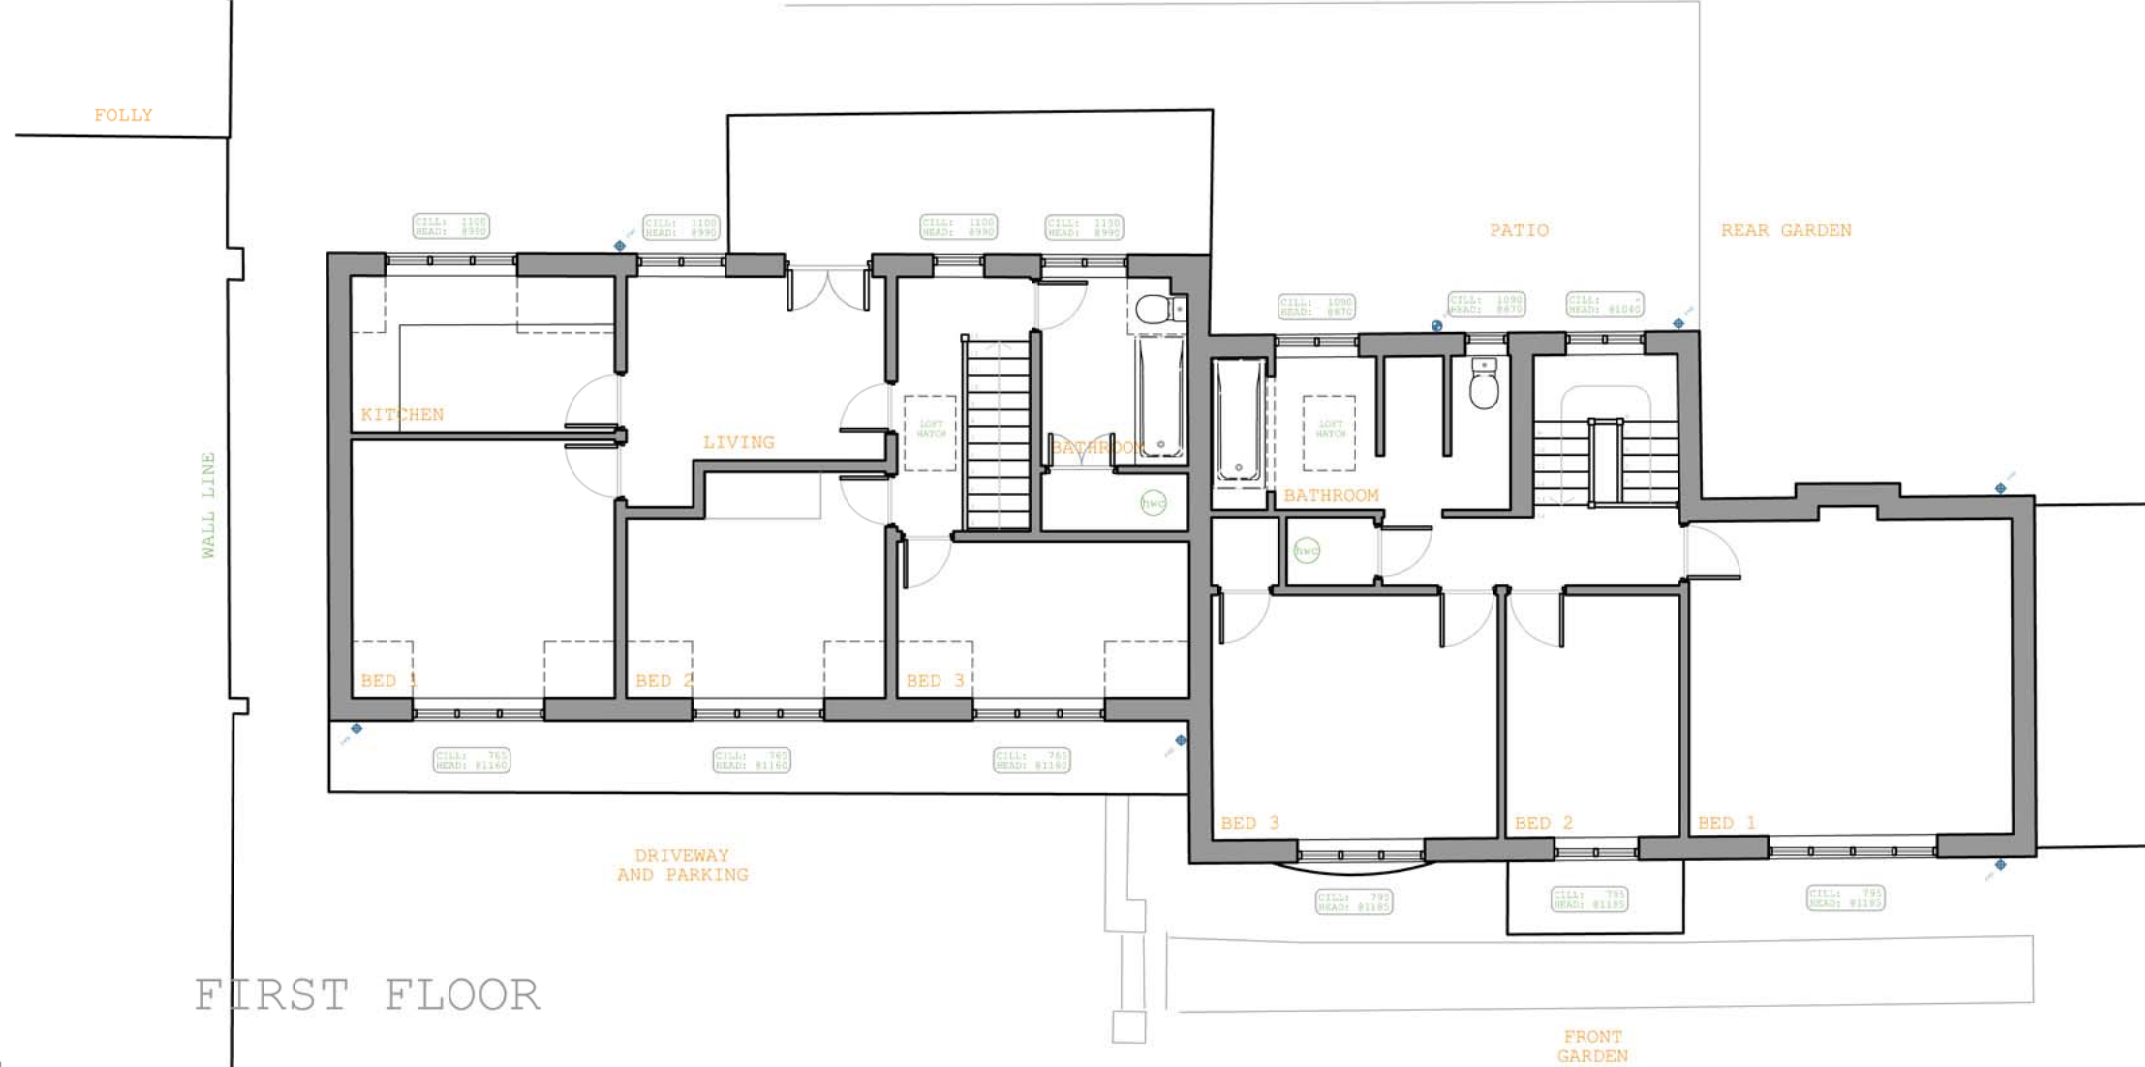

FIRST FLOOR

property boundary

property boundary

			Project: 18 Parkside Road Reading, RG30 2DB		 RIBA Chartered Practice
Collaborating with: Colony			Drawing Name: Floor Plans As Existing 1:100		
Job: 500	Drawing: 03-00	Revision: -	Date: 06.2020	Status: planning	Colony Architects Ltd. The Wine Store, Brewery Court, Theale, Reading, RG7 5AJ +44 (0)118 380 0328 hello@colonyarchitects.com colonyarchitects.com
			Drawn By: ip	Checked By: EM	