




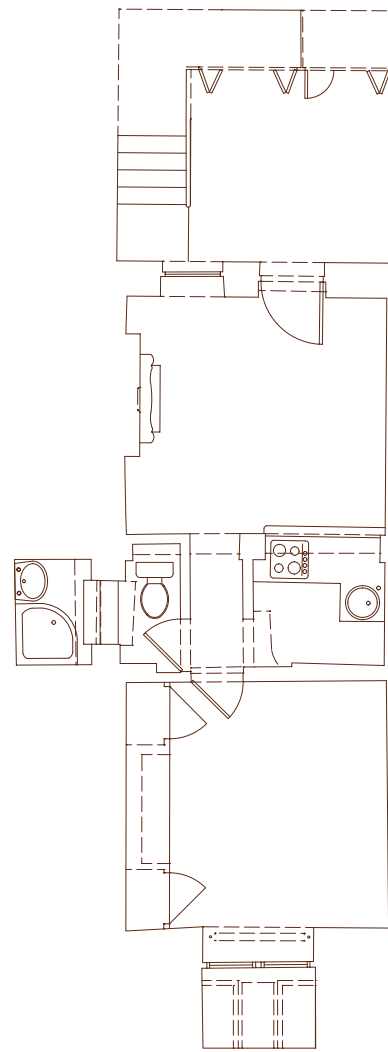


1
1001
Basement
scale 1:100@A3

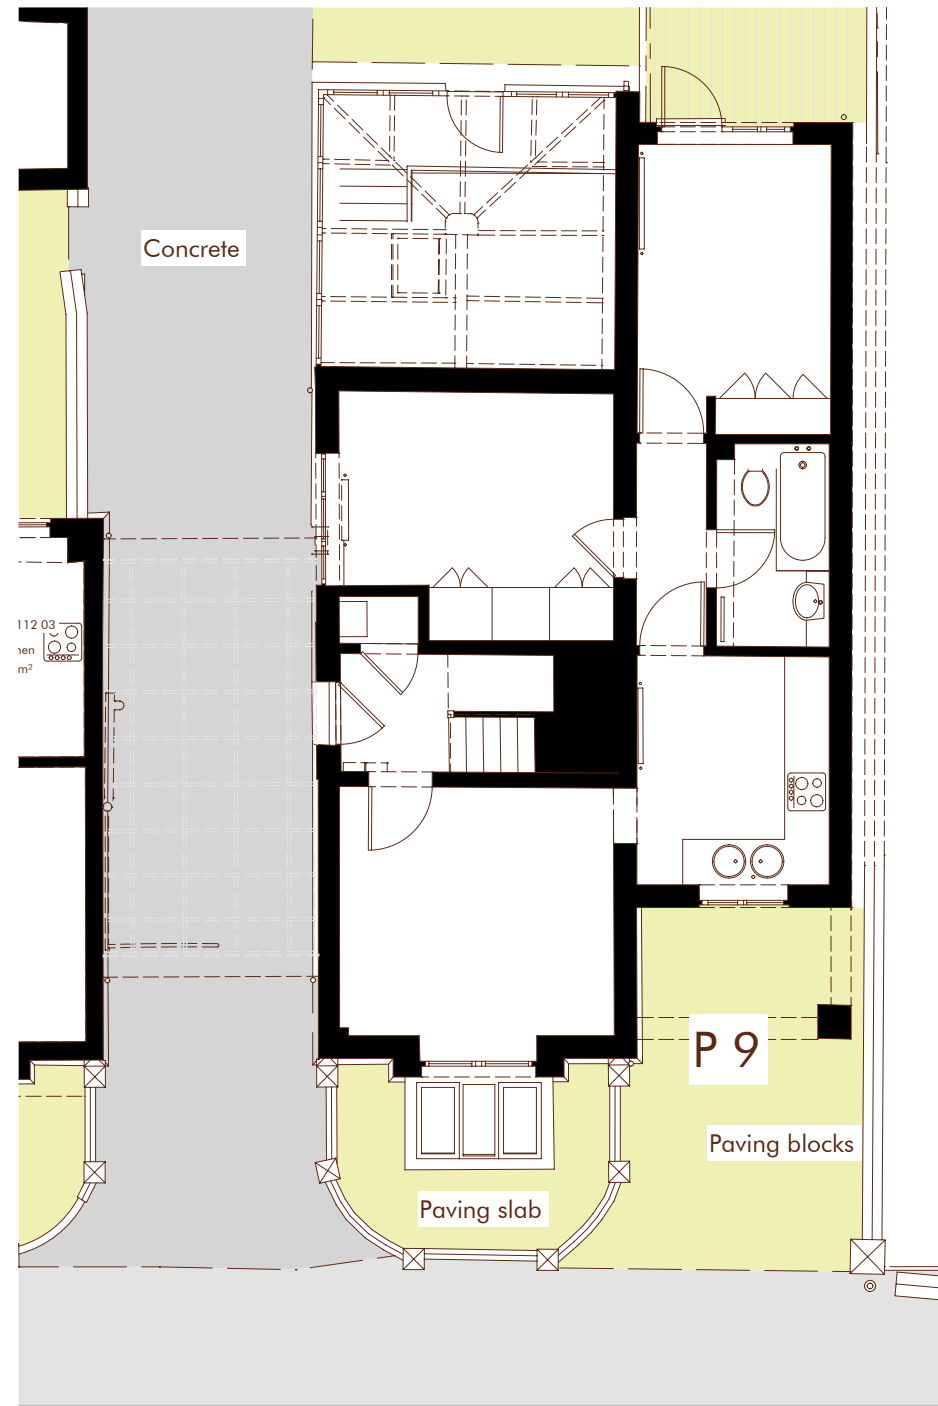

d

1
1001
Ground floor plan
scale 1:100@A3

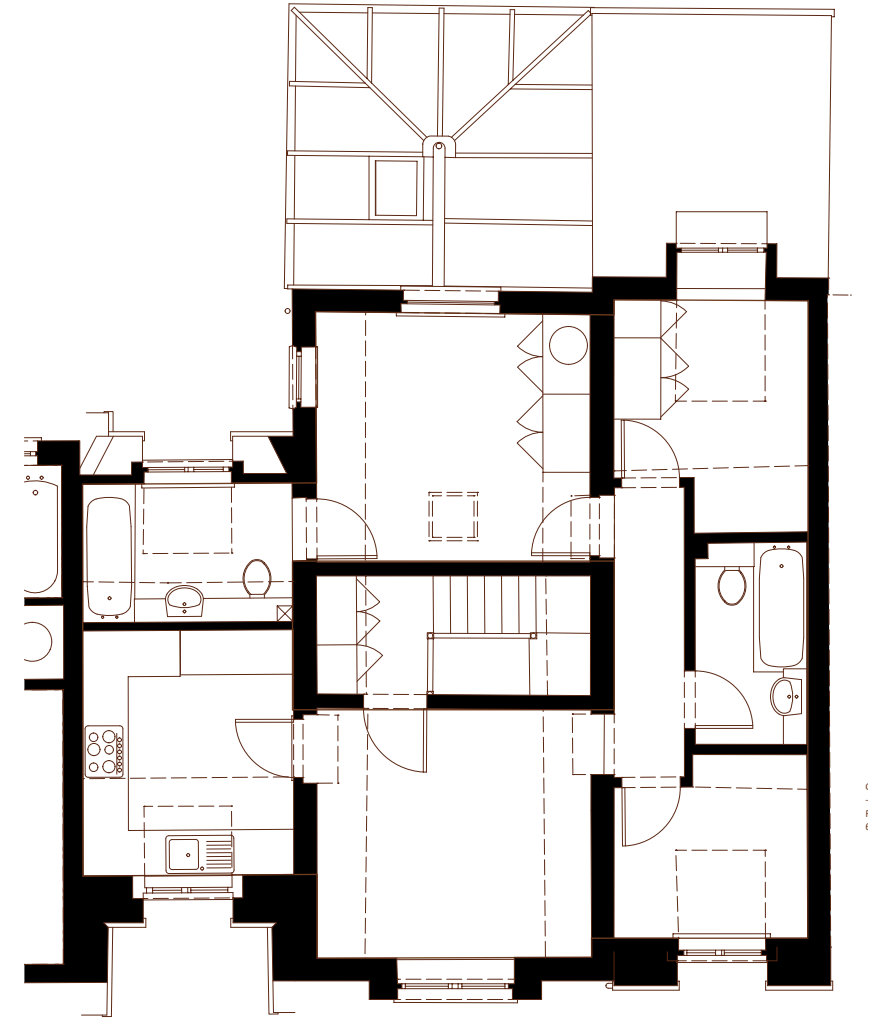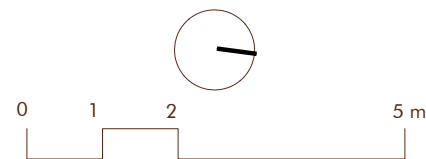

1
1002
First floor plan
scale 1:100@A3

Revision	Release date	Drawn/Checked	NOTES
A	16/06/2020	CB	First issue for planning

CLIENT: Prospect Development Ltd
GENERAL NOTES



Avalon Construction & Design
a: Black Mews, Richmond TW9 3GA
e: architecture@avalonbuild.co.uk
w: avalonbuild.co.uk
t: 020 7348 9058
m: 07891 174552

PROJECT	Westfield Rd
ADDRESS	114-116 Westfield Rd - Reading RG4 8JH
DRAWING TITLE	Plans as existing
DRAWING NO	ACD 0518 116 1001
PURPOSE OF ISSUE:	PLANNING
SCALE:	1:100
FORMAT:	A3