


EXISTING GROUND FLOOR PLAN

PROJECT:
38 SOUTH STREET
CAVERSHAM
READING
RG4 8HY

DRAWING TITLE:
EXISTING GROUND
FLOOR PLAN

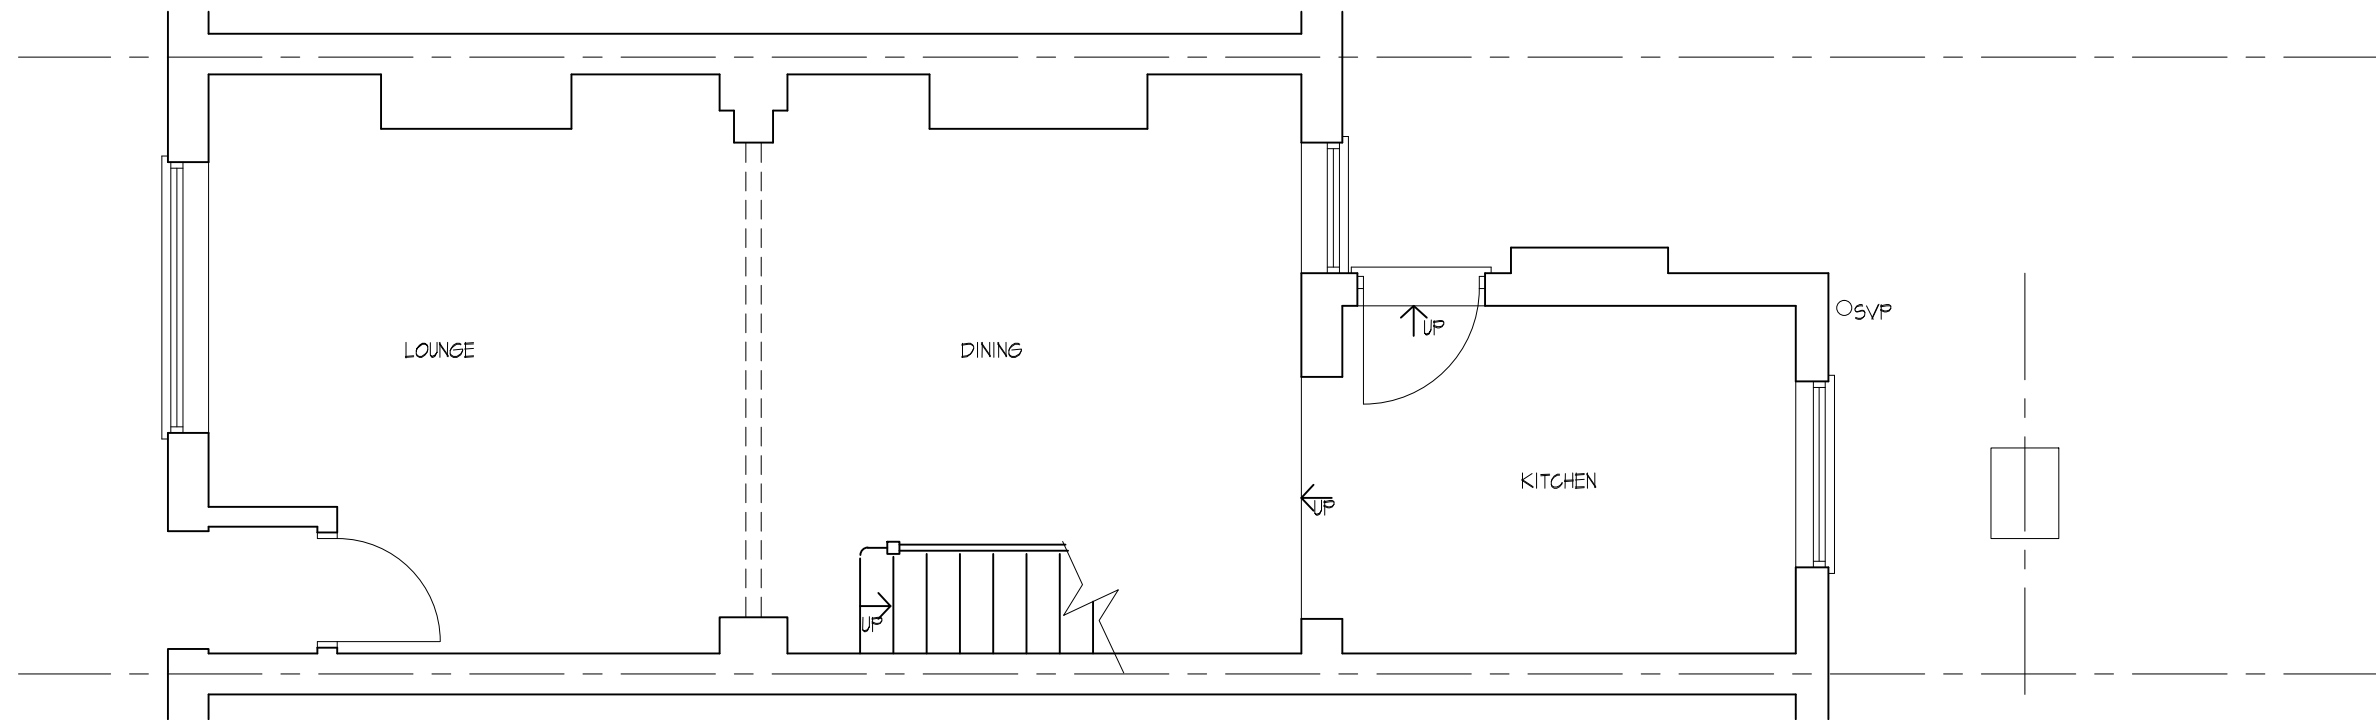

CREATIVE DESIGN & NEWTOWN HOUSE NEWTOWN ROAD
HENLEY-ON-THAMES RG9 1HG
Tel 01491 411922

DRAWN: DD
SCALE: 1:50@A3
DATE: MAR 2020

DRAWING NO. REV.
08520-01