




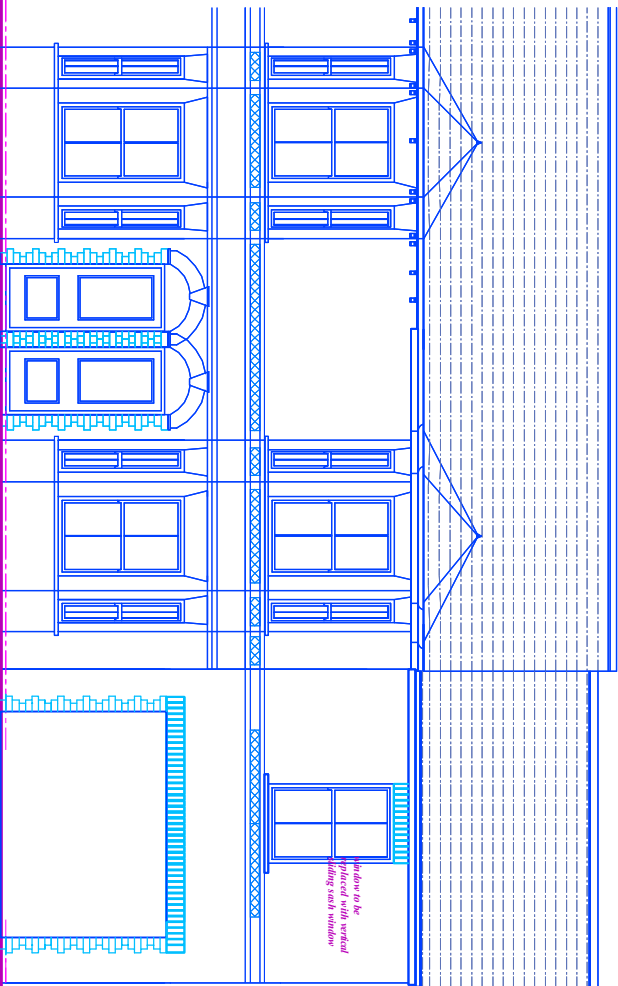


NORTH ELEVATION

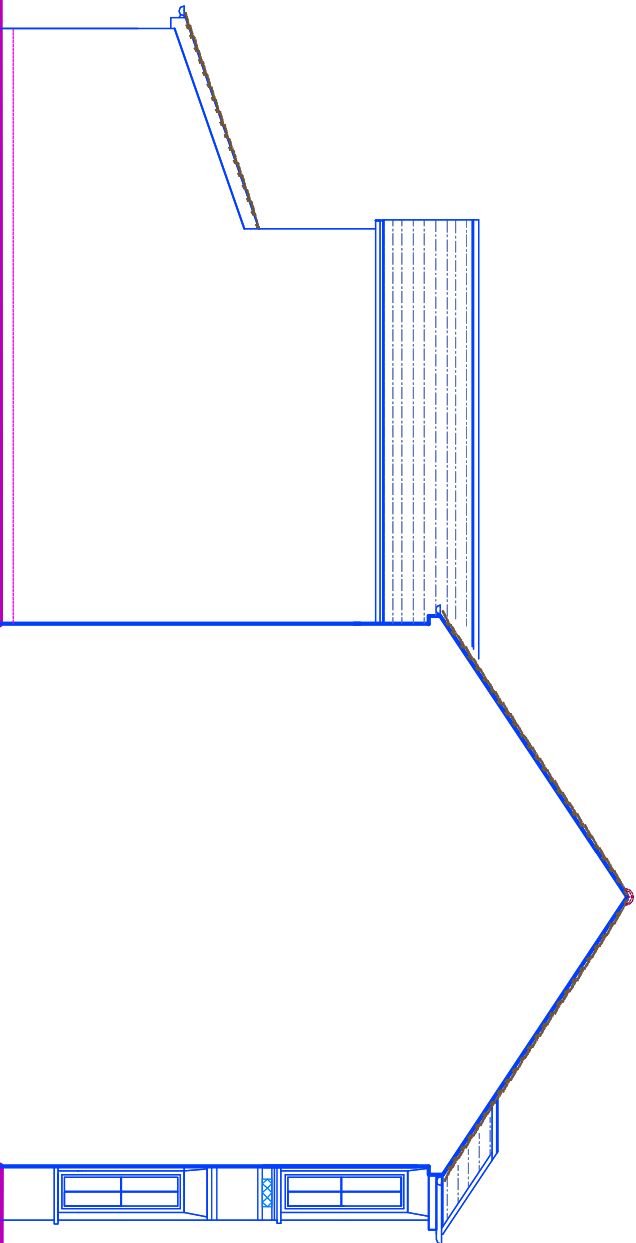

EAST ELEVATION

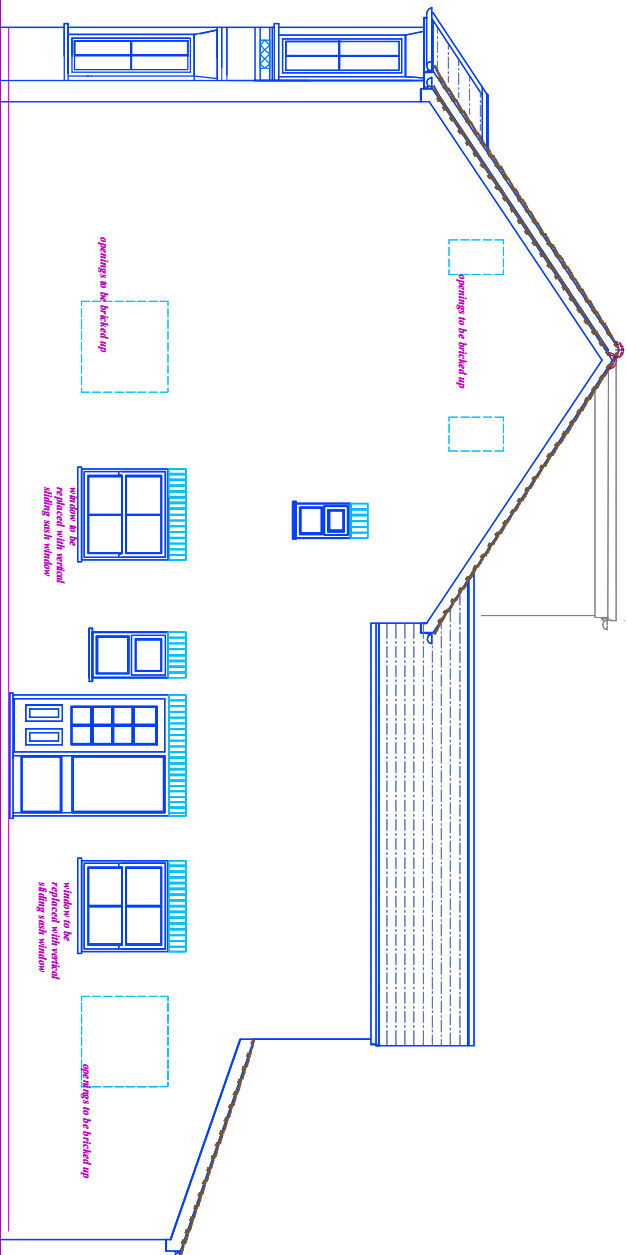

WEST ELEVATION

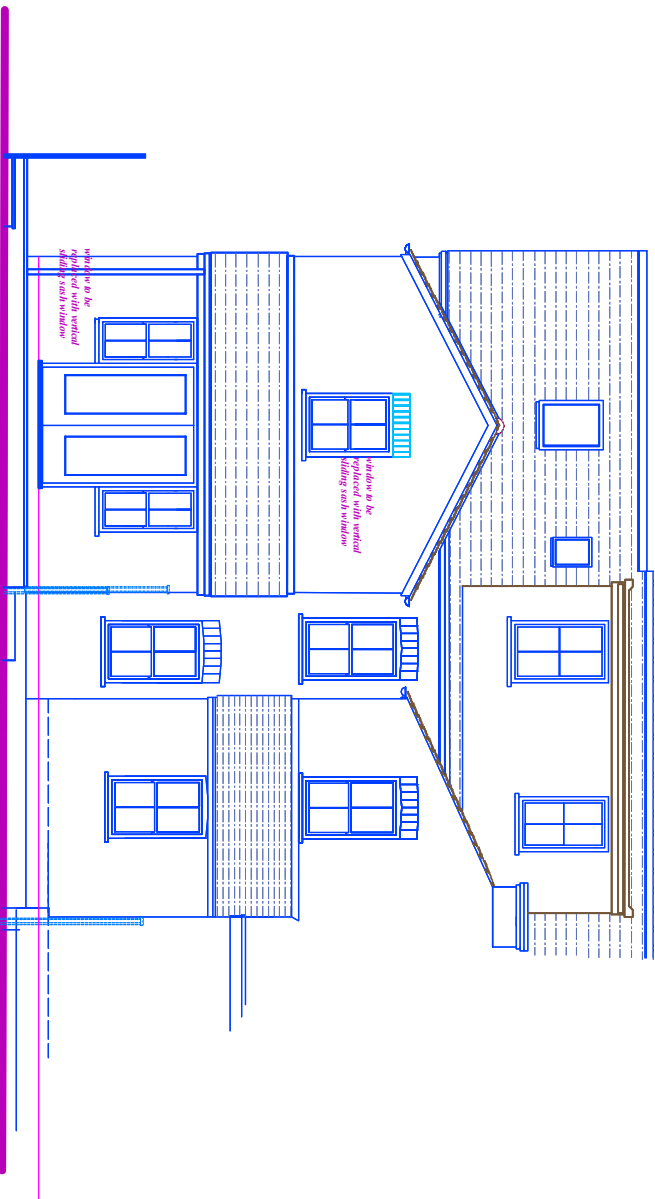

SOUTH ELEVATION

Project
70 SWAINSTONE ROAD, READING, BERKSHIRE.

Drawing
Planning Proposals -- Elevations

Date January 2020

Scale 1:100

Drawing No

D1234-06d

Colin Dawson Associates
Architectural Design and Building Surveying

Malvern House,
1 Malvern Way
Twyford Reading Berkshire RG10 9PY

01189 343322
cdawdesign@ntlworld.com

A3 size paper. Drawn at 1:100 scale. Print at 1:1 scale.

10,000mm