




PROPOSED
FRONT ELEVATION



PROPOSED
SIDE ELEVATION



PROPOSED
REAR ELEVATION

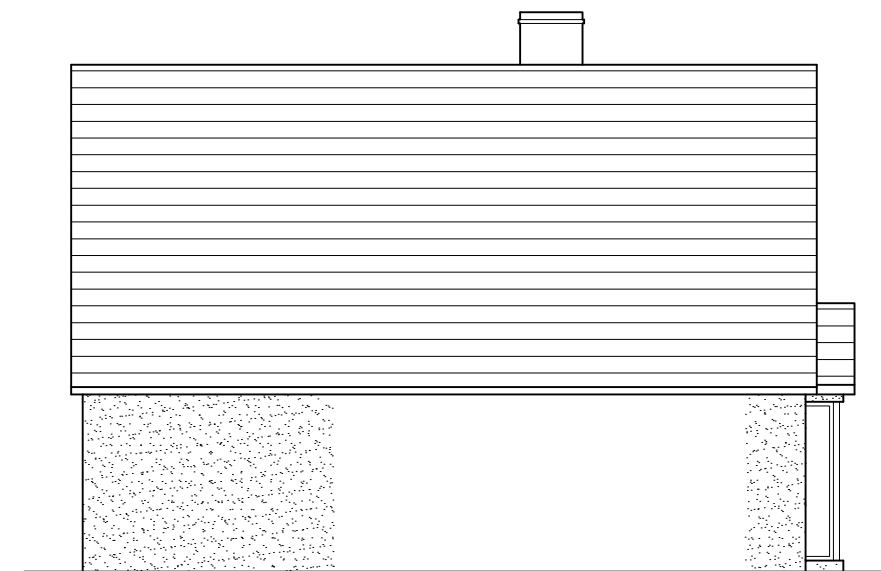

PROPOSED
SIDE ELEVATION

0 0.5 1m 0.5 2m 3m 4m 5m
SCALE 1:100

PROJECT: 5 HAWTHORNE ROAD
CAVERSHAM
READING
RG4 6LY

DRAWING TITLE
PROPOSED
ELEVATIONS



CREATIVE DESIGN &
STRUCTURE

NEWTOWN HOUSE NEWTOWN ROAD
HENLEY-ON-THAMES RG9 1HG
Tel 01491 411922

DRAWN: ED
SCALE: 1:100@A3
DATE: MAR 2020

DRAWING NO.
06620-08

REV.
A