


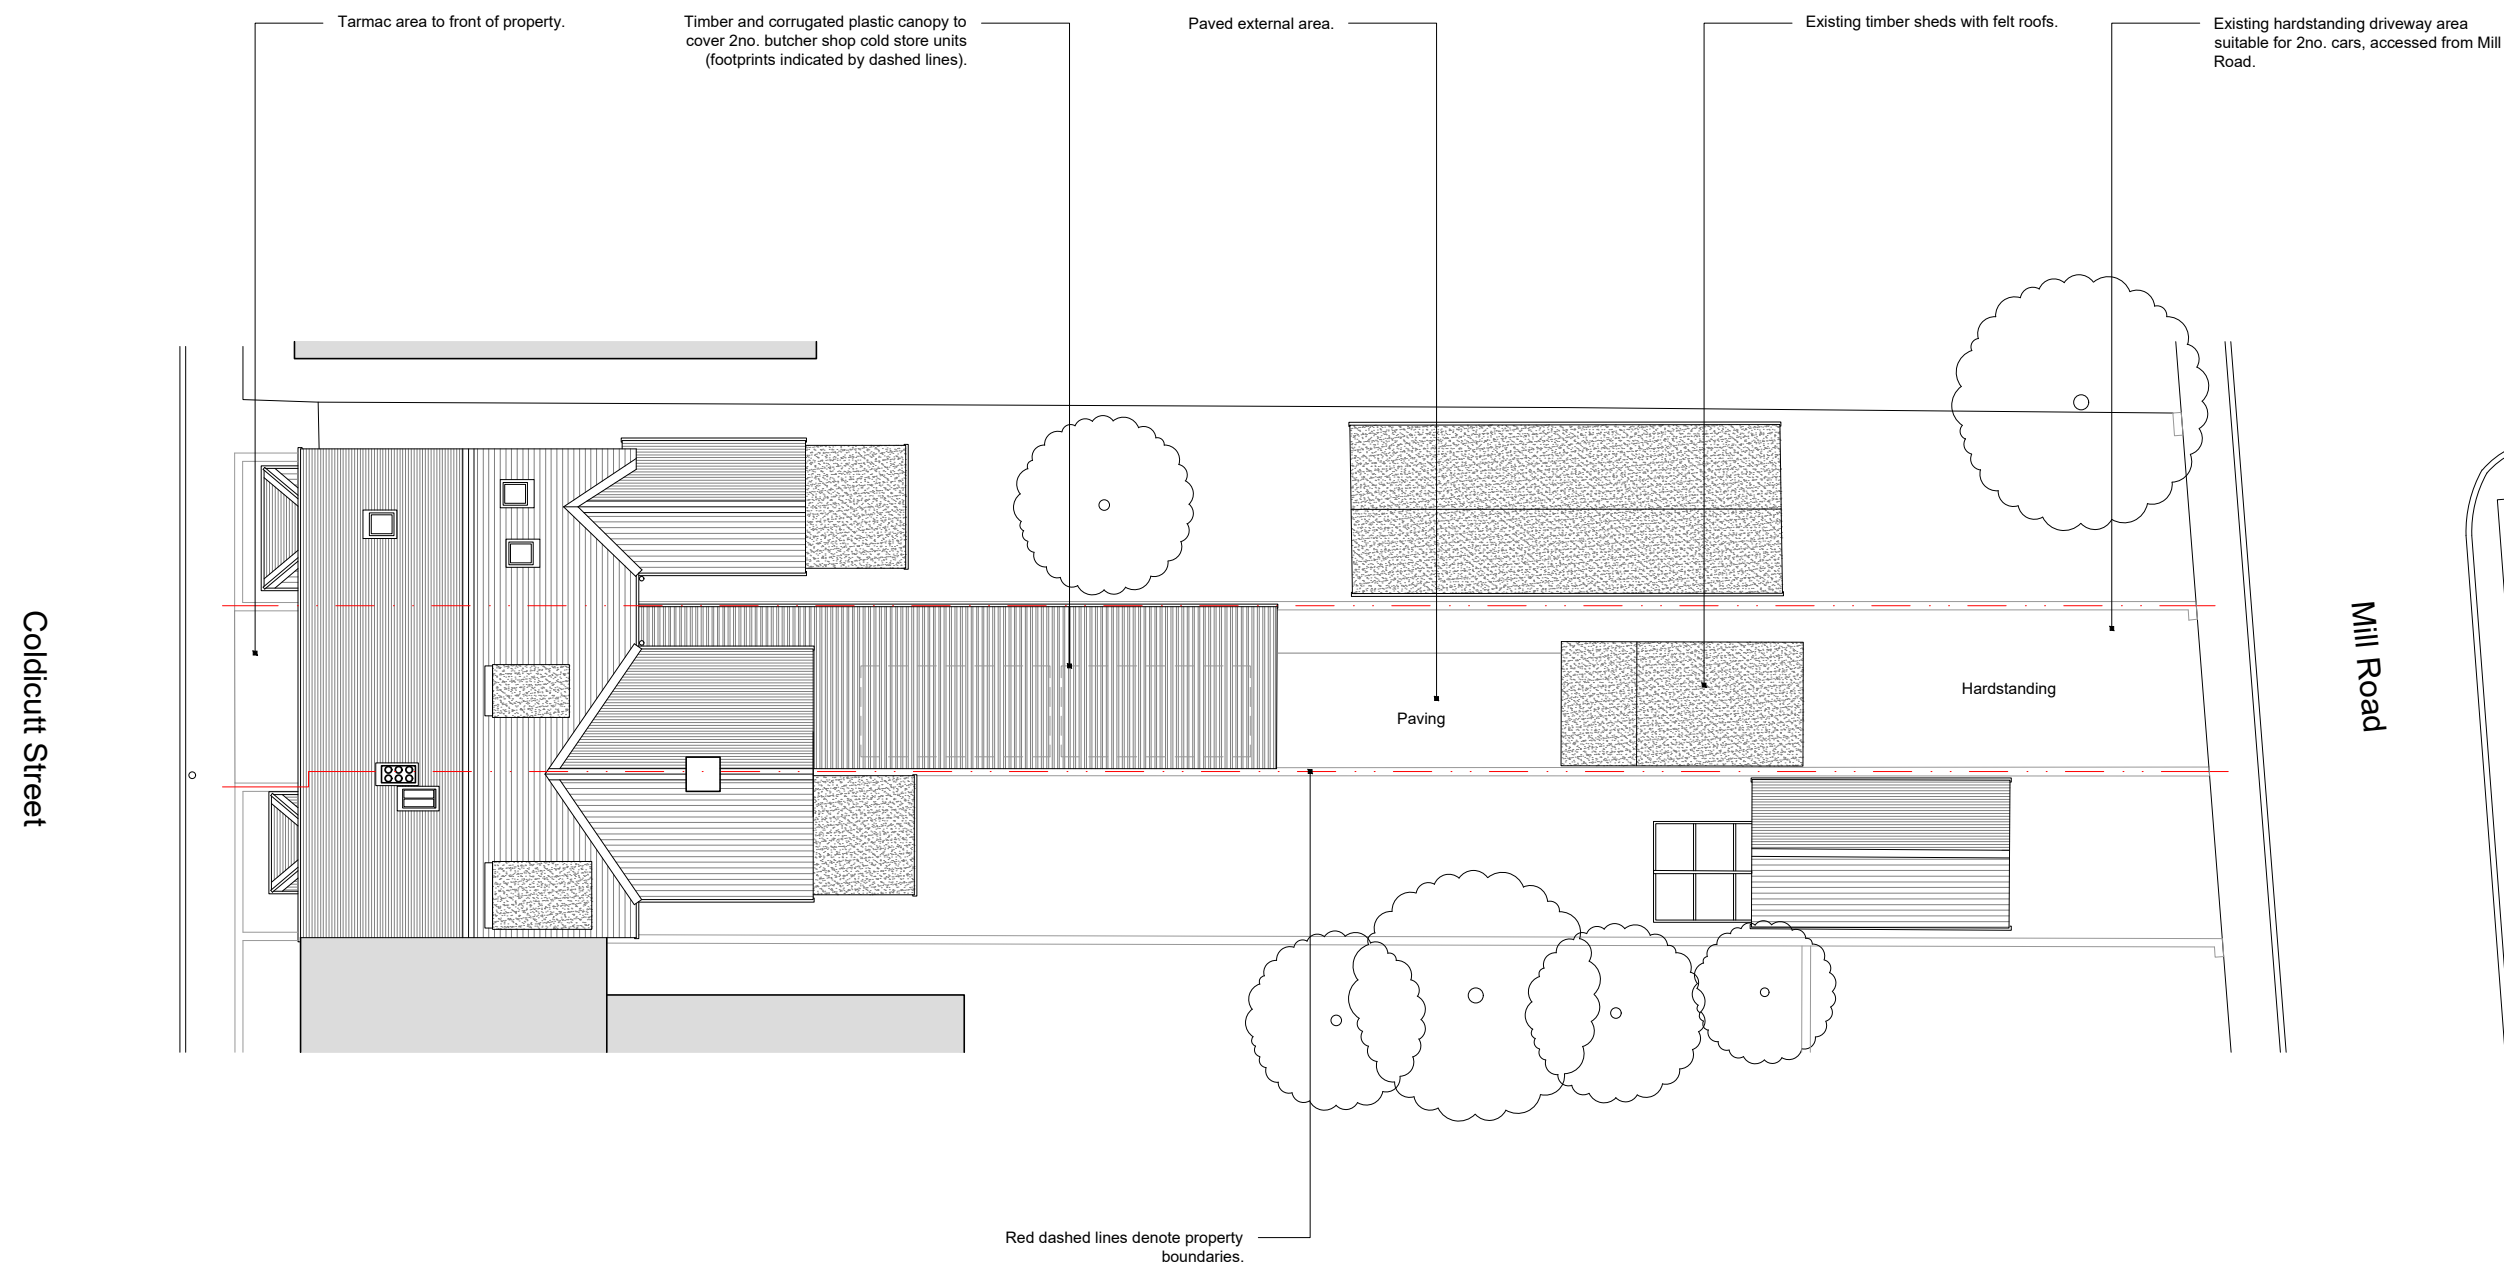


Existing Site Plan

Built Area Footprints:

House - 53sq.m
Cold Stores (2no.) - 24sq.m
Sheds - 21sq.m
Total Built Area - 98sq.m

Total Site Area - 229sq.m

Therefore, Built Area - 41% of property.

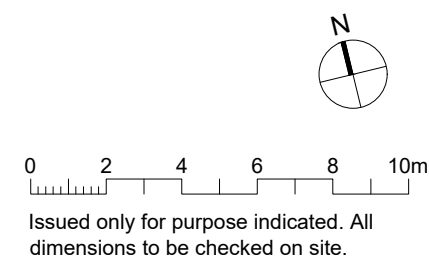

20 Coldicutt Street Caversham Reading, Berks. RG4 8DU Client: Ms. L. Howarth Status: PLANNING		Drawing Title: Existing Site Plan	Job No.: 20.109 Scale: 1:200 @ A3 Rev.: A
		Drawing No: P.06 Drawn by: -	