





project	drawing number	revision
430a02-02		-P
date	status	
Apr 20	Planning	
scale	size	author
1:200	A3	JB
checked	IB	
© 2017 colony architects		

project	4 Downshire Sq. Reading RG1 6NH
client	Finerain Developments Ltd
drawing title	Existing site plan

REVISIONS

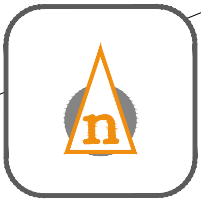

www.colonyarchitects.com
colony architects ltd is a collaborative of
architects and designers with an agenda
to find out more visit our beautiful website
contact: design@colonyarchitects.com
t: 07990 515372
e: 07779 255328
m: 0118 3800328
250 South Oak Way
Green Park, Reading
RG2 6US

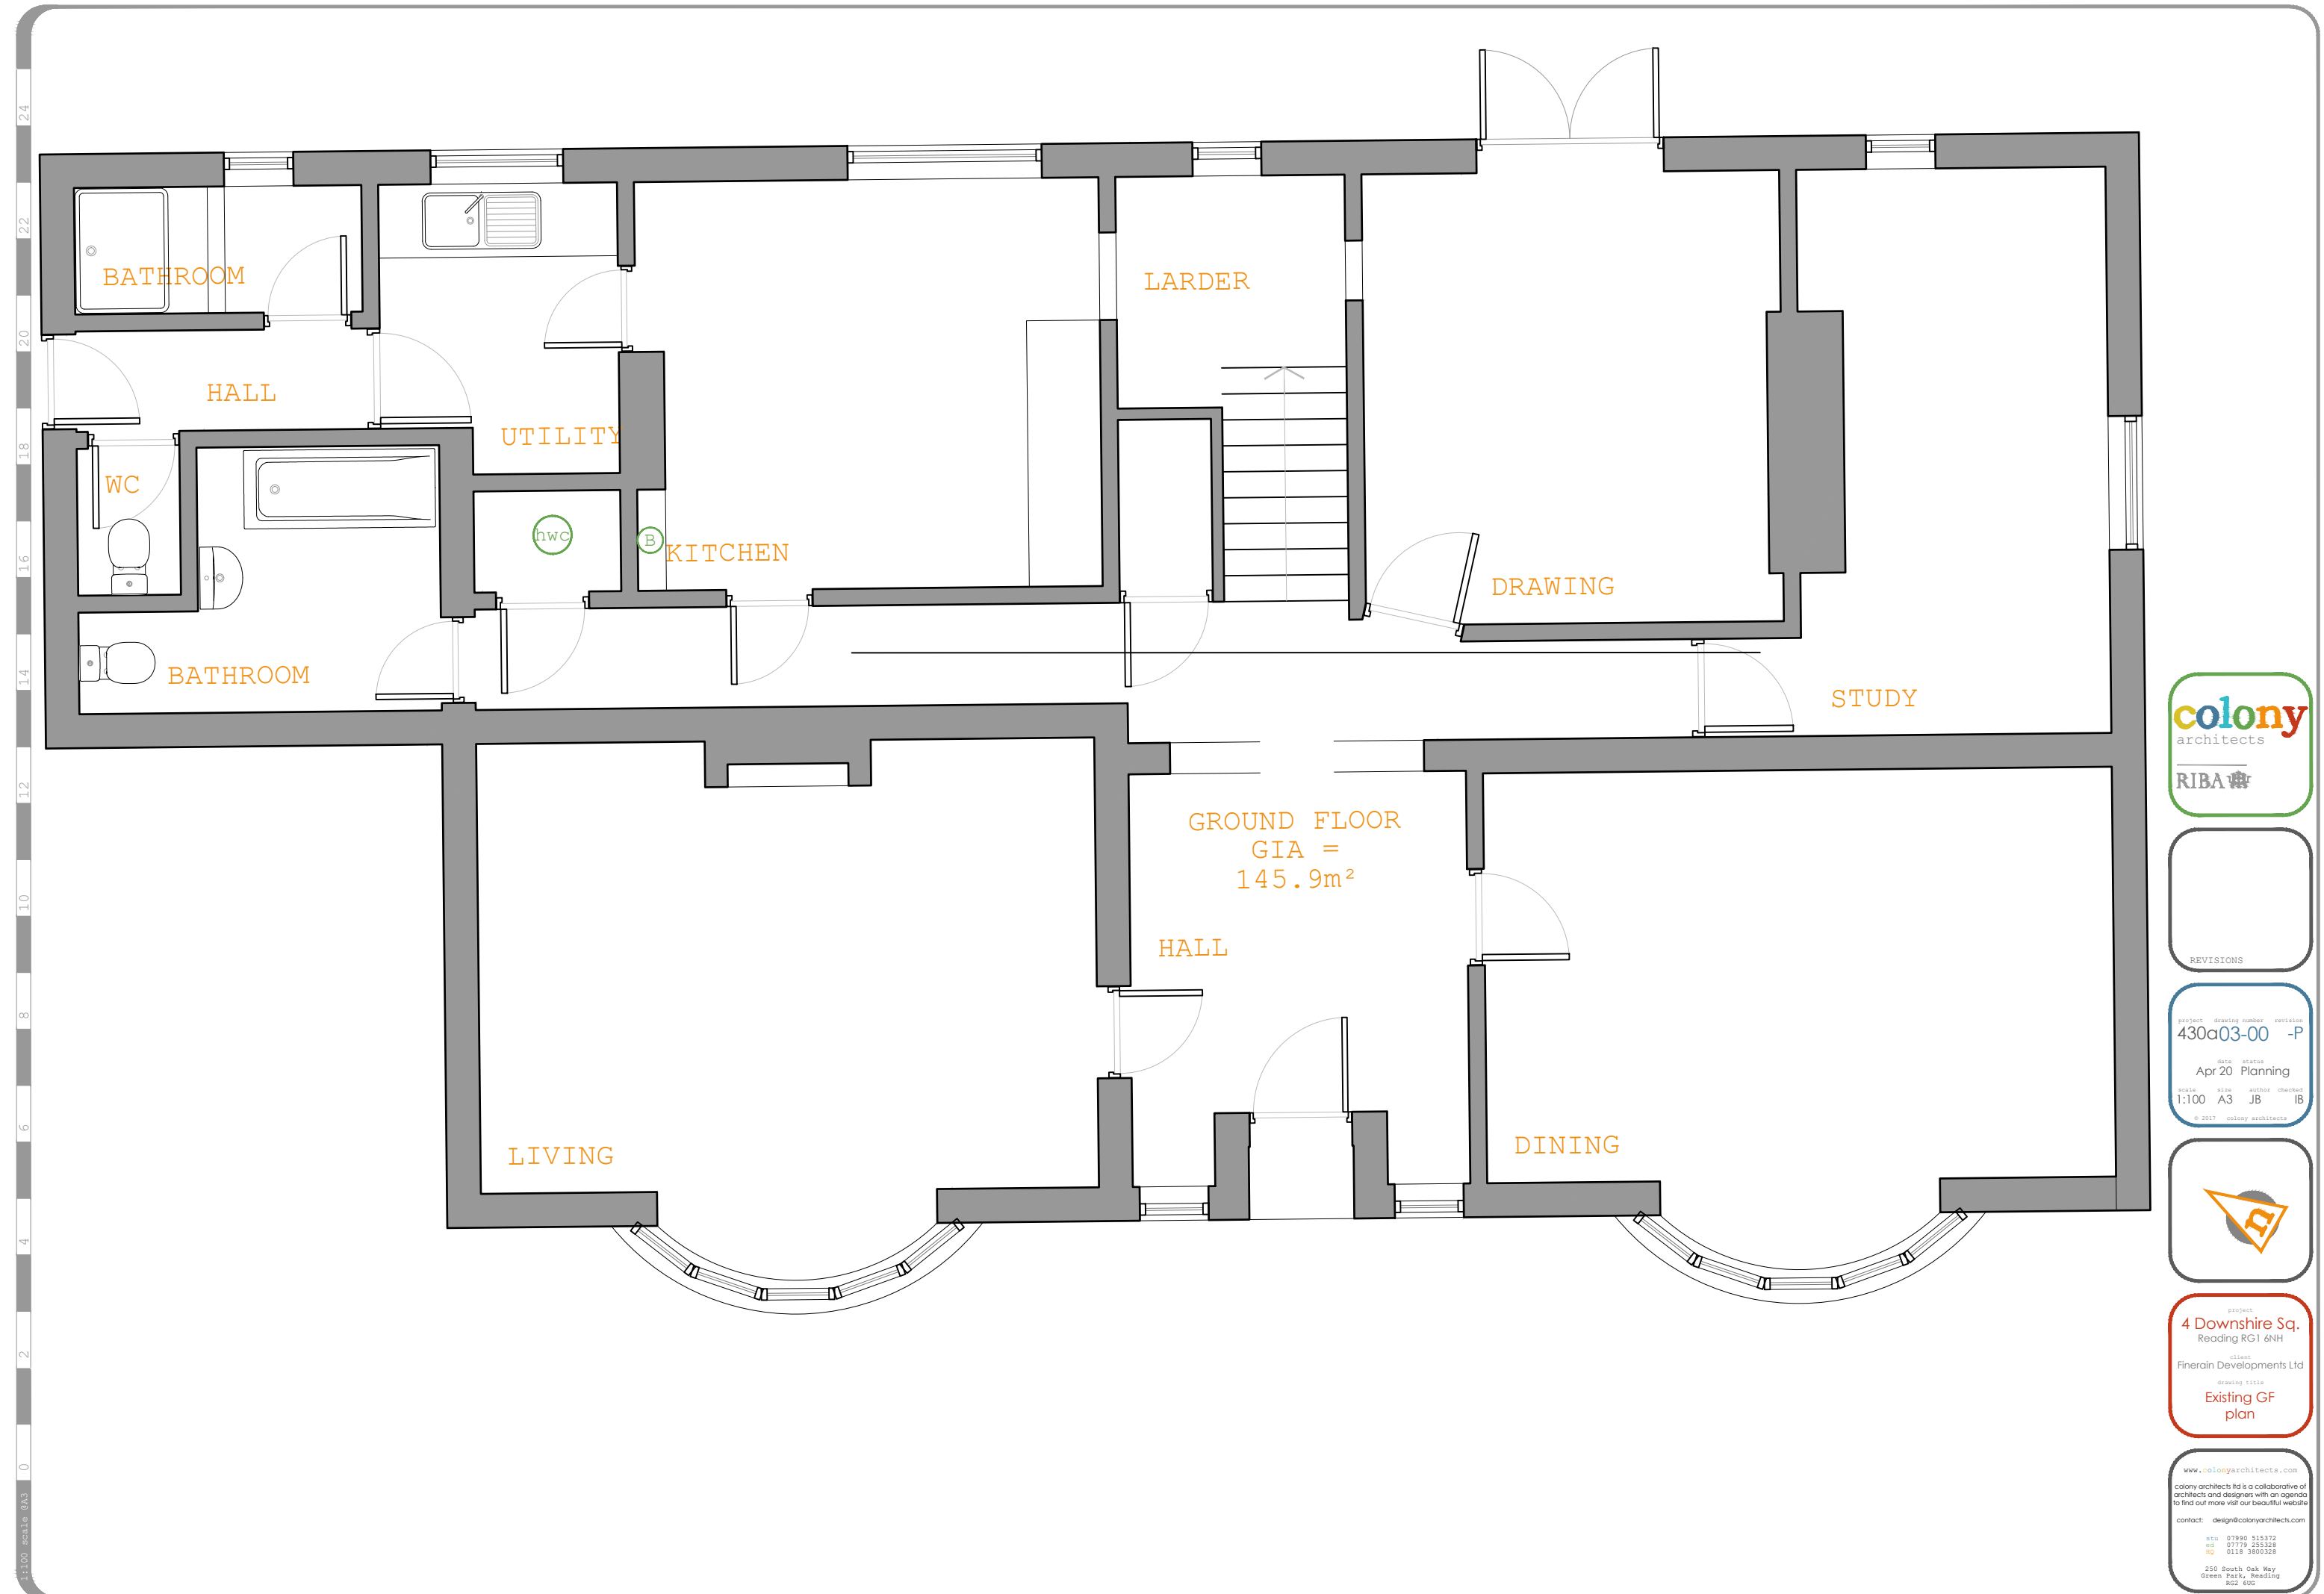

1:100 scale 003 0 2 4 6 8 10 12 14 16 18 20 22 24



REVISIONS			

project	drawing number	revision
430a03-00	-P	
date status		
Apr 20	Planning	
scale	size	author checked
1:100	A3	JB IB
© 2017 colony architects		



project
4 Downshire Sq.
Reading RG1 6NH

client
Finerain Developments Ltd

drawing title
Existing GF plan


www.colonyarchitects.com

colony architects ltd is a collaborative of architects and designers with an agenda to find out more visit our beautiful website

contact: design@colonyarchitects.com

tel 07990 515372
ed 07779 255328
HQ 0118 3800328

250 South Oak Way
Green Park, Reading
RG2 6US

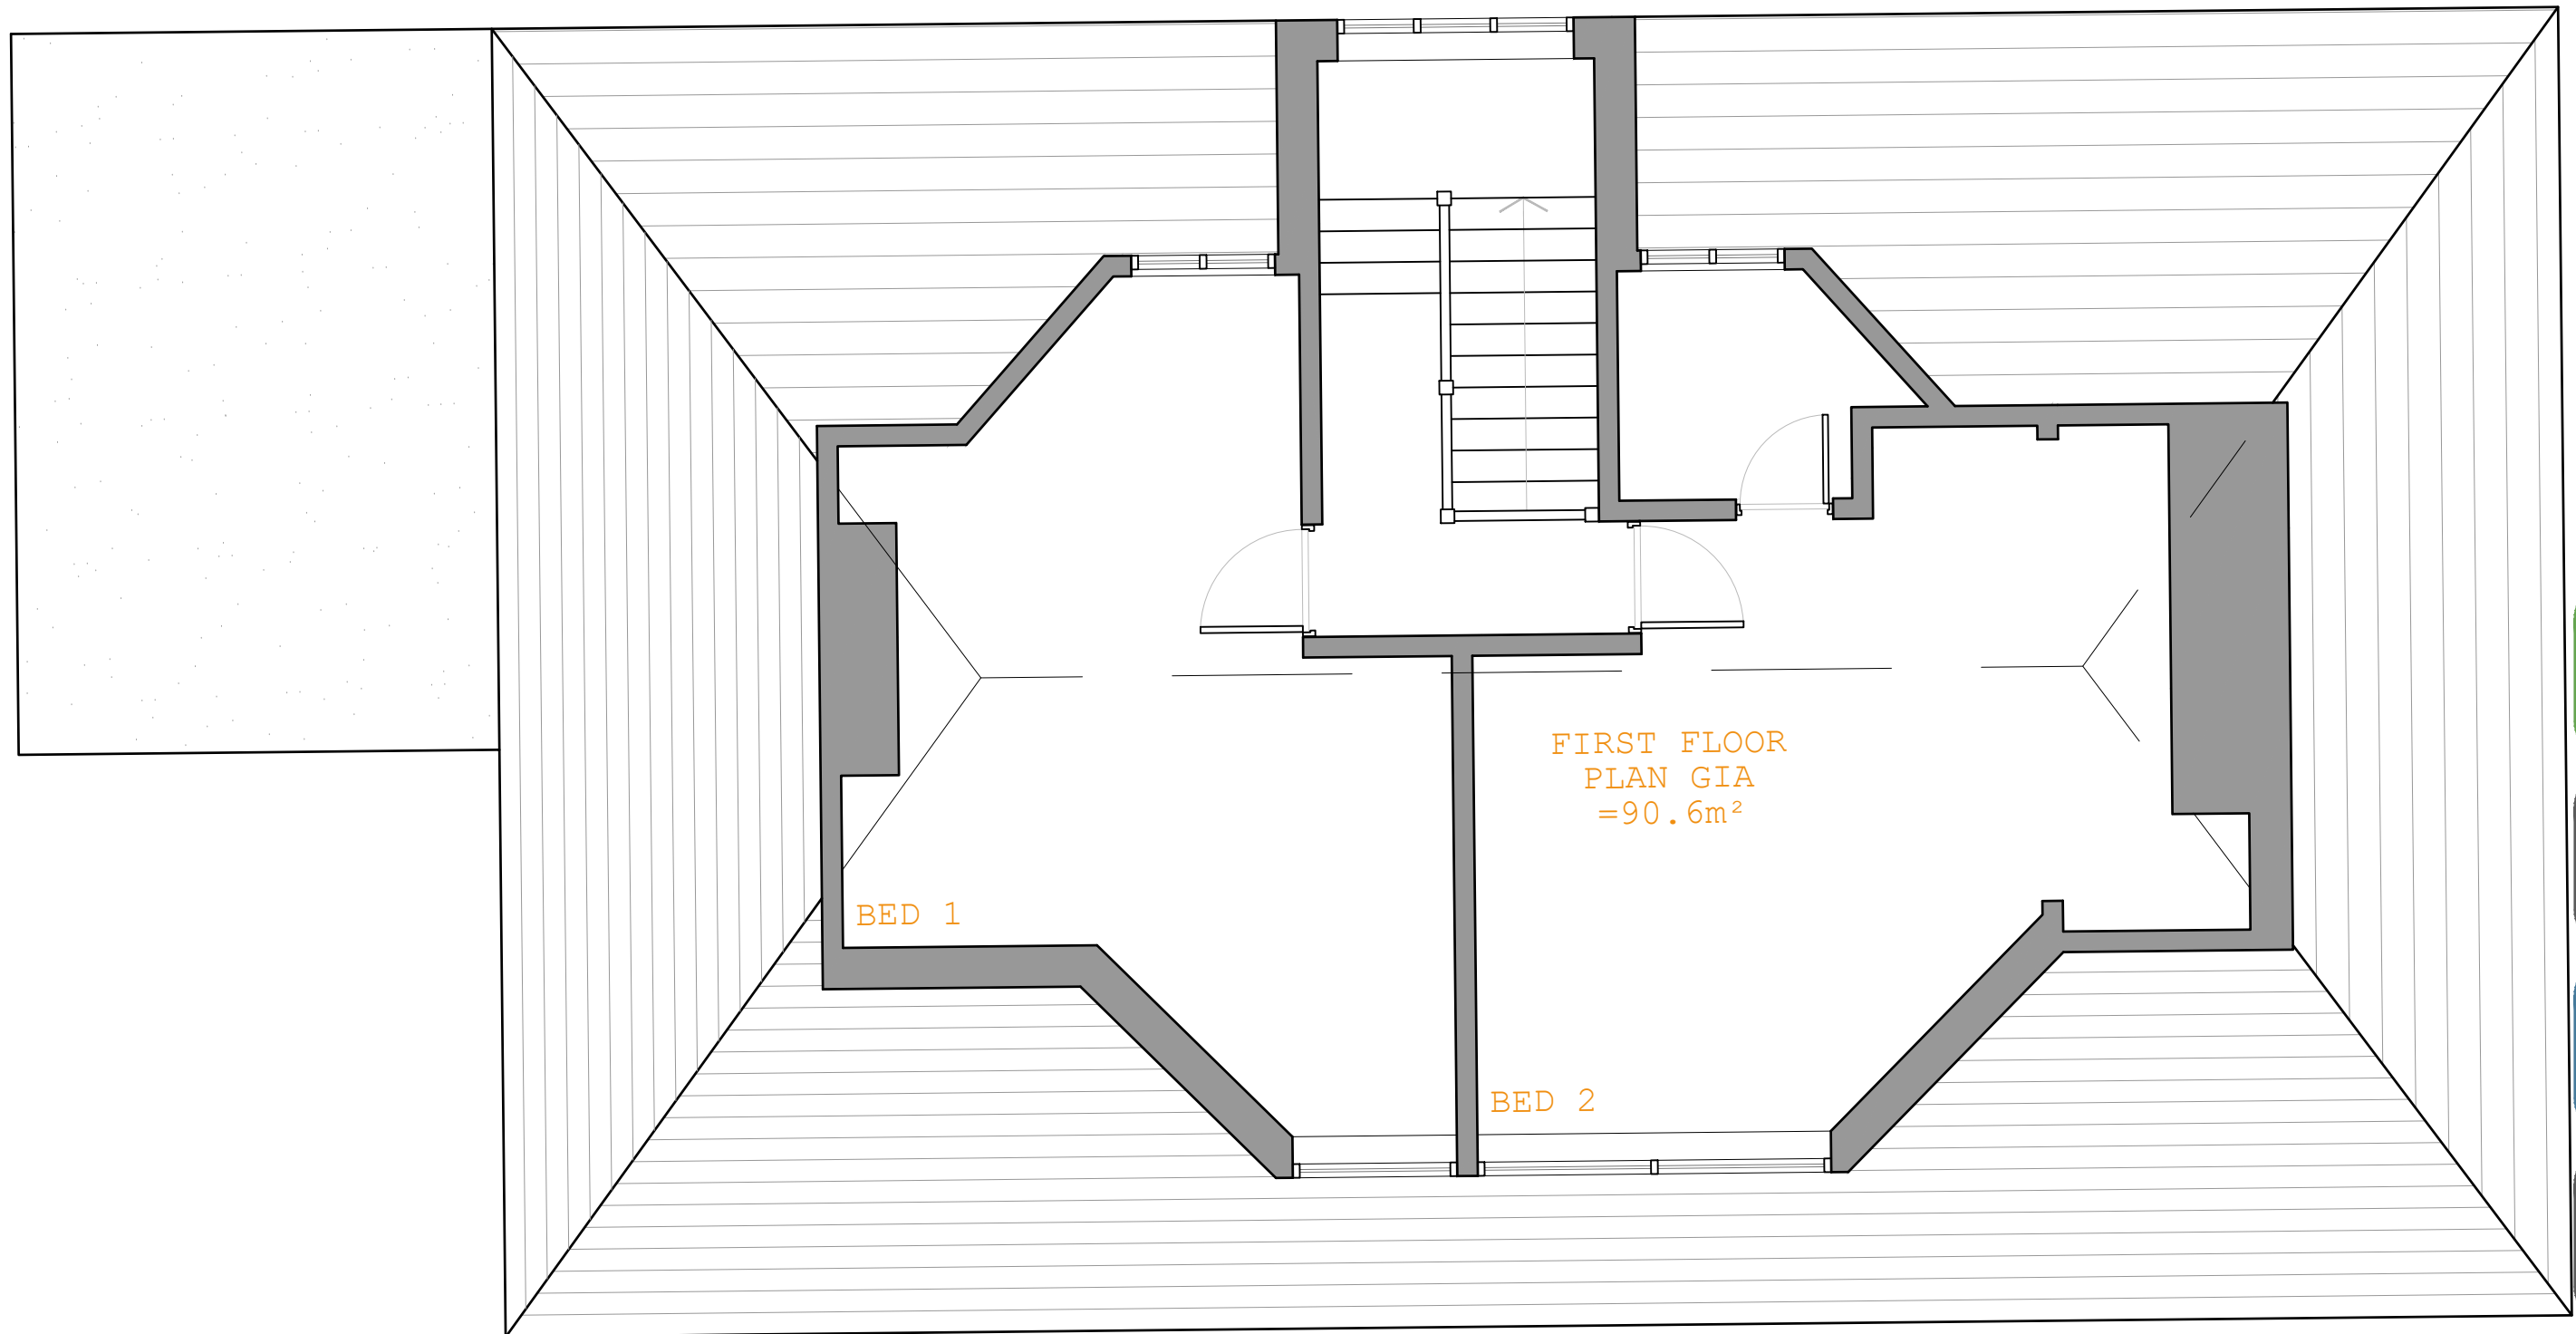

REVISIONS		

project	drawing number	revision
430a03-01	-P	
date status		
Apr 20	Planning	
scale	size	author checked
1:100	A3	JB IB
© 2017 colony architects		



project
4 Downshire Sq. Reading RG1 6NH
client
Finerain Developments Ltd
drawing title
Existing FF plan

www.colonyarchitects.com
colony architects ltd is a collaborative of
architects and designers with an agenda
to find out more visit our beautiful website
contact: design@colonyarchitects.com
t: 07990 515372
e: 07779 255328
m: 0118 3800328
250 South Oak Way
Green Park, Reading
RG2 6US

