




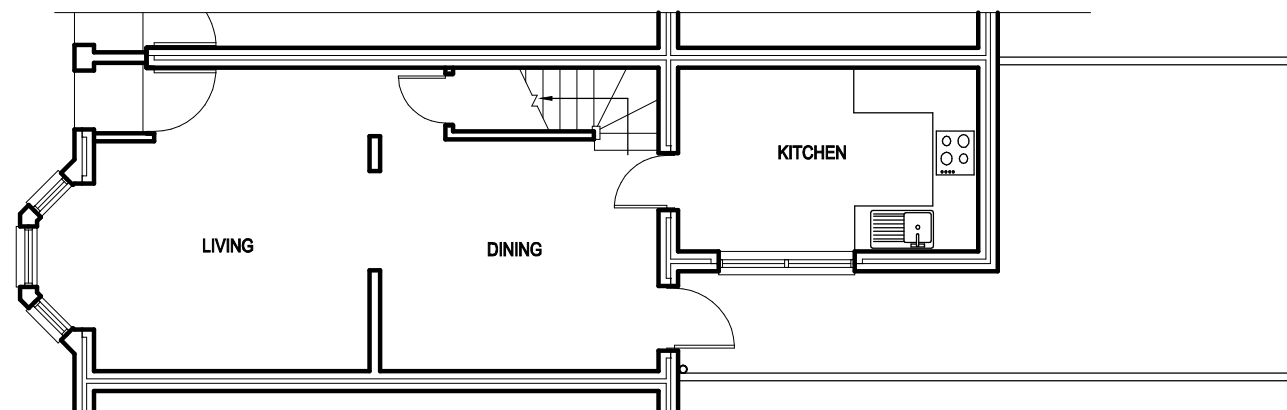


EXISTING GROUND FLOOR PLAN

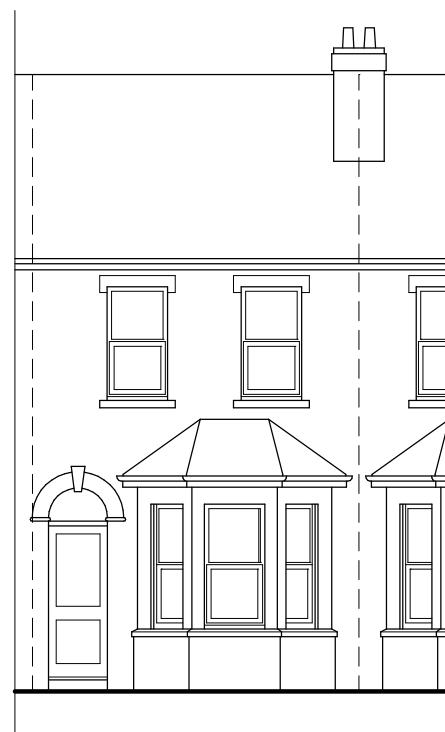

FRONT ELEVATION

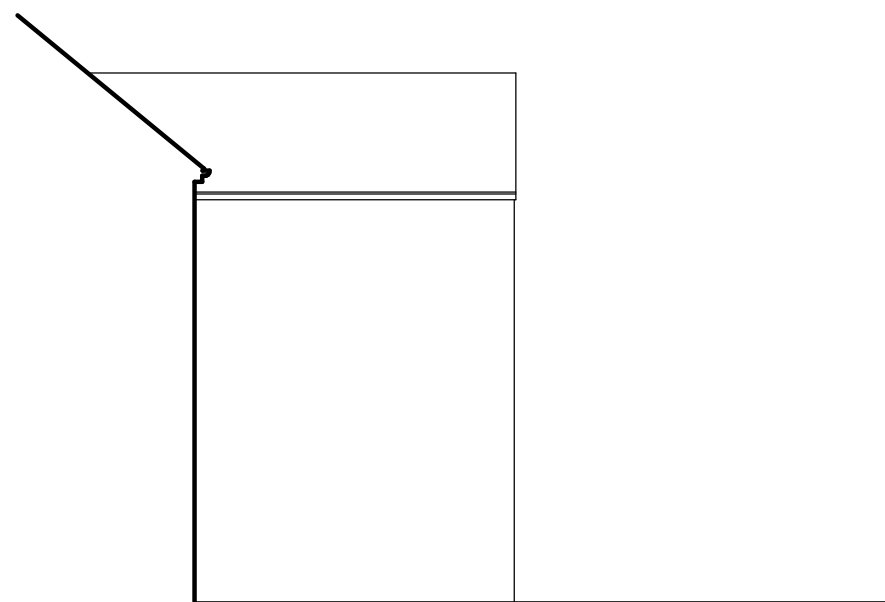

SIDE ELEVATION

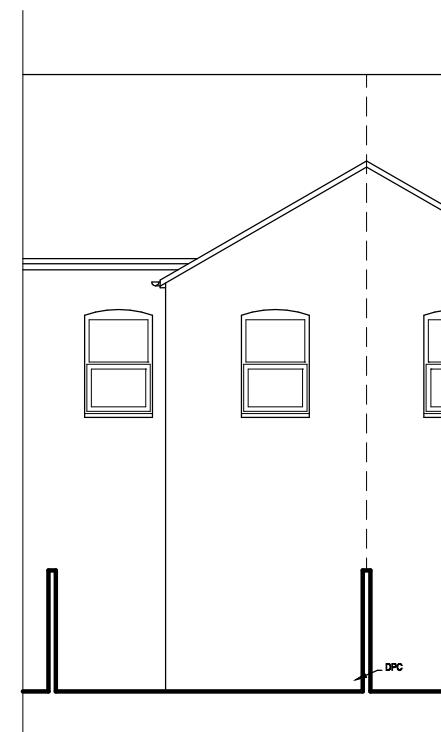

REAR ELEVATION



Job SINGLE STOREY EXTENSION 30 ADDISON ROAD READING			pioneer designs ltd 17 Kingswood Court, Reading RG30 2AU 01183475590 / 07725338742 pioneerdesignsltd@gmail.com Date Revisions
Client MRS R TAMANG			
Drawing EXISTING FLOOR PLAN & ELEVATIONS			
Date NOVEMBER 2019	Scale 1:100	Dwg. No. 191101-2	