



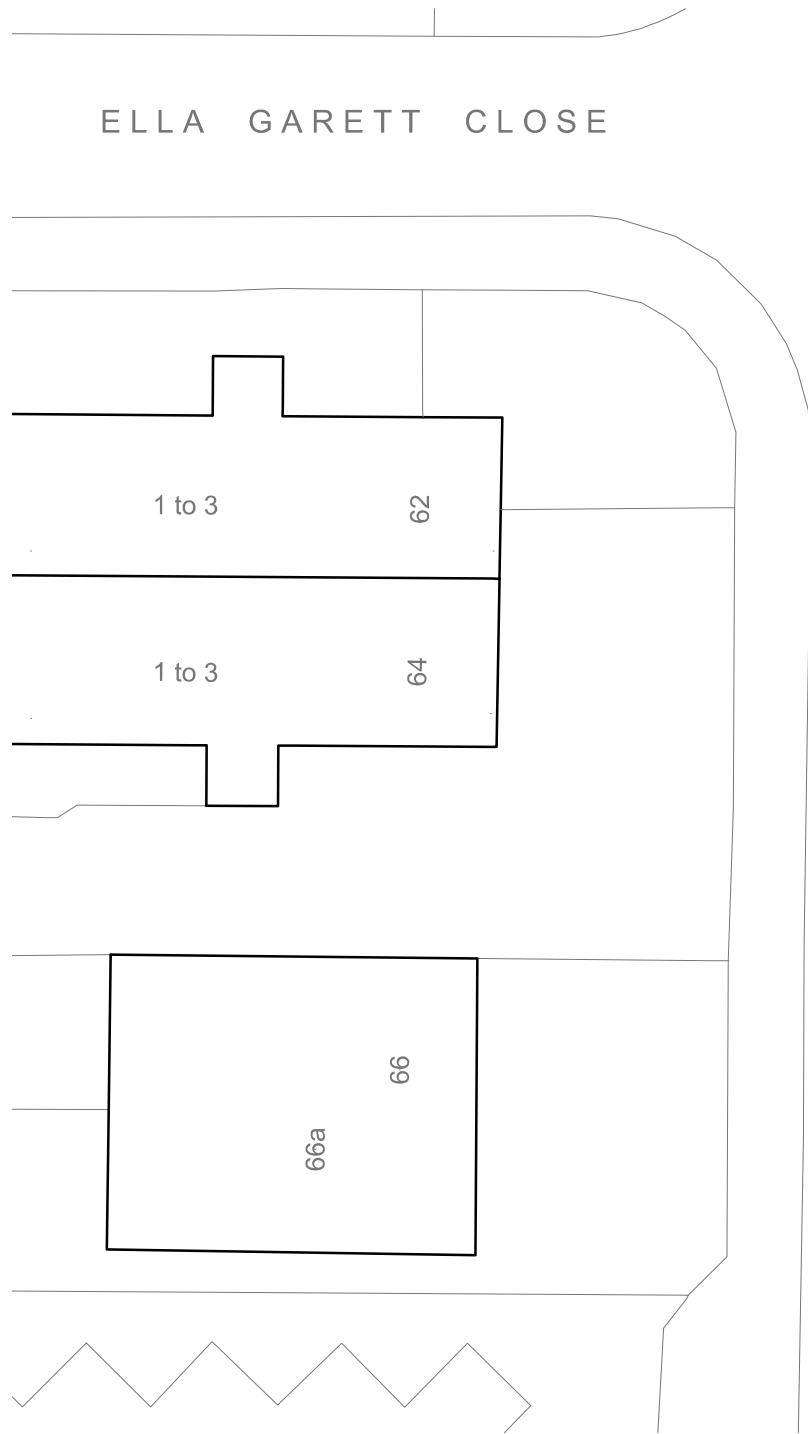

NORTHUMBERLAND AVENUE

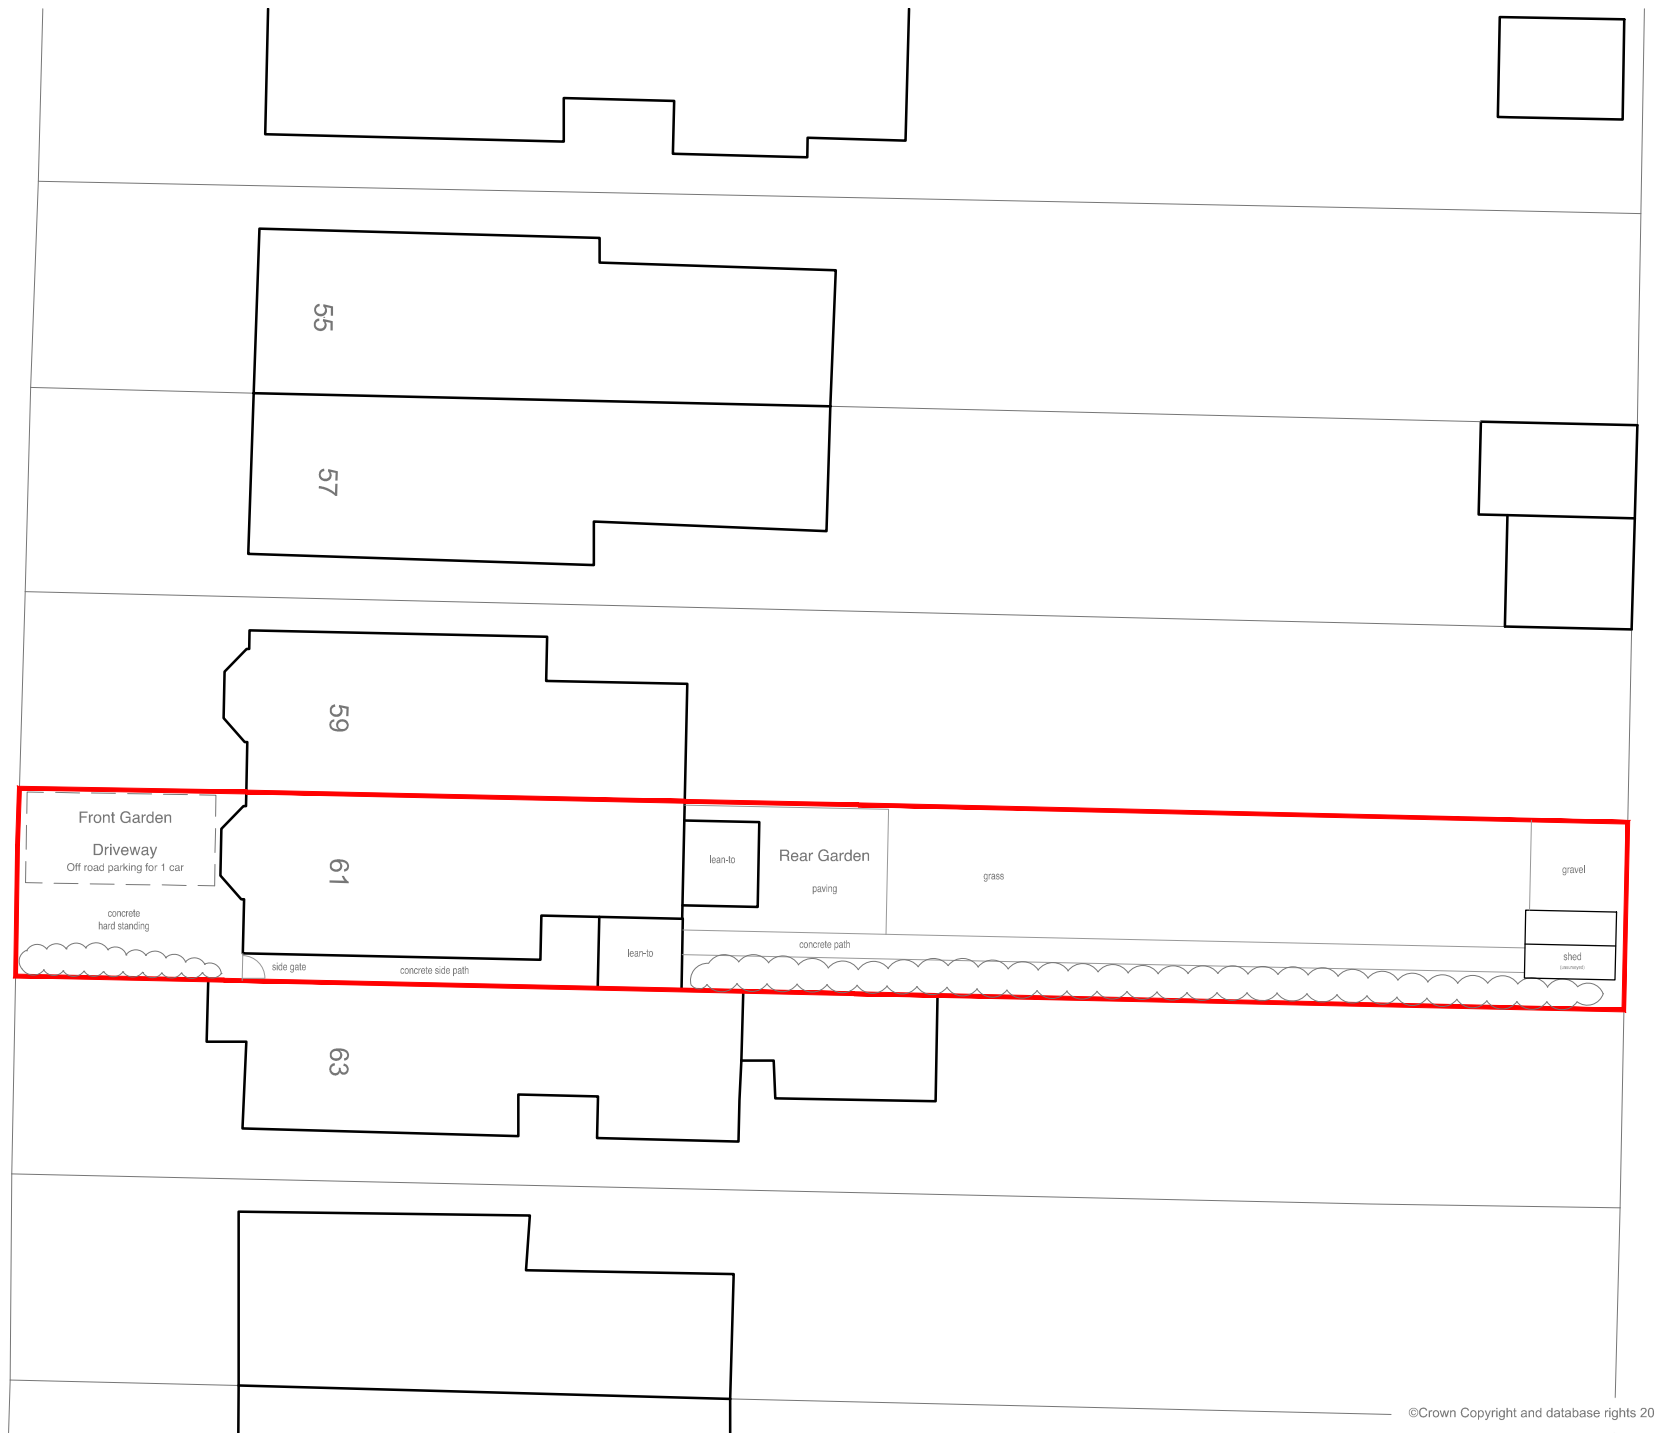

NOTES

For use in the precise named location only.

Copyright reserved by Pitch, Architects Limited



Rev - Date - Revision -

a. 1 Chiltern Court,
37 St.Peter's Avenue,
Caversham,
Reading,
RG4 7DH

t. 0118 948 4618

e. info@pitcharchitects.co.uk

w. www.pitcharchitects.co.uk

Project Title

Proposed Alterations
to
**61 Northumberland Avenue,
Reading,
RG2 7PS**

Client Name
Ms E. Williams

Drawing Title

Existing Site Plan (block plan)

Drawing Scale
1:200 @ A3

Date
July '19

Status
Planning

Drawn/checked
MC/KM

Drawing Ref
19051 - SU - 001

Rev

© Pitch, Architects Limited