



DO NOT SCALE FROM THIS DRAWING. VERIFY ALL DIMENSIONS BEFORE SETTING OUT, COMMENCING WORK OR MAKING ANY SHOP DRAWINGS. REPORT ANY DISCREPANCIES TO SUPERVISING OFFICER IMMEDIATELY. COPYRIGHT ©


Rev	Description	Date

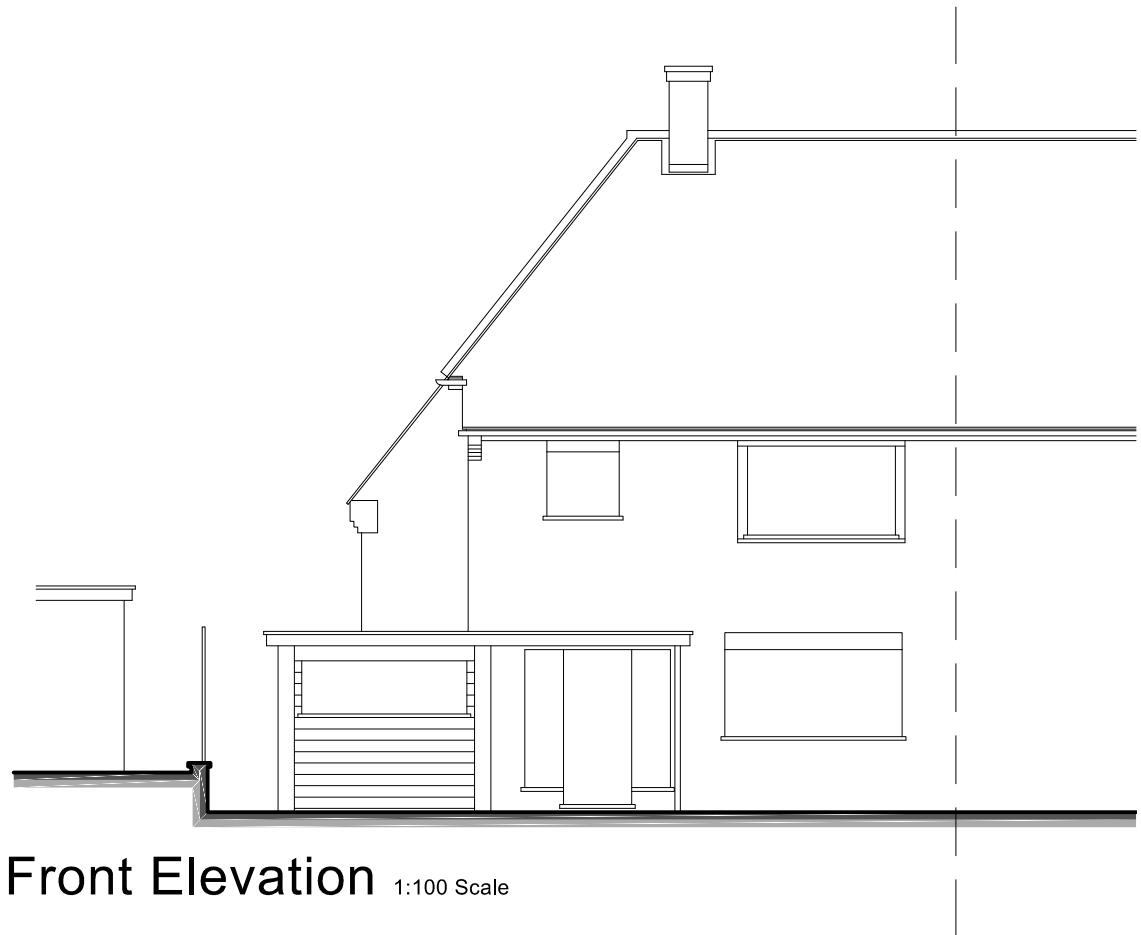


Front Elevation 1:100 Scale

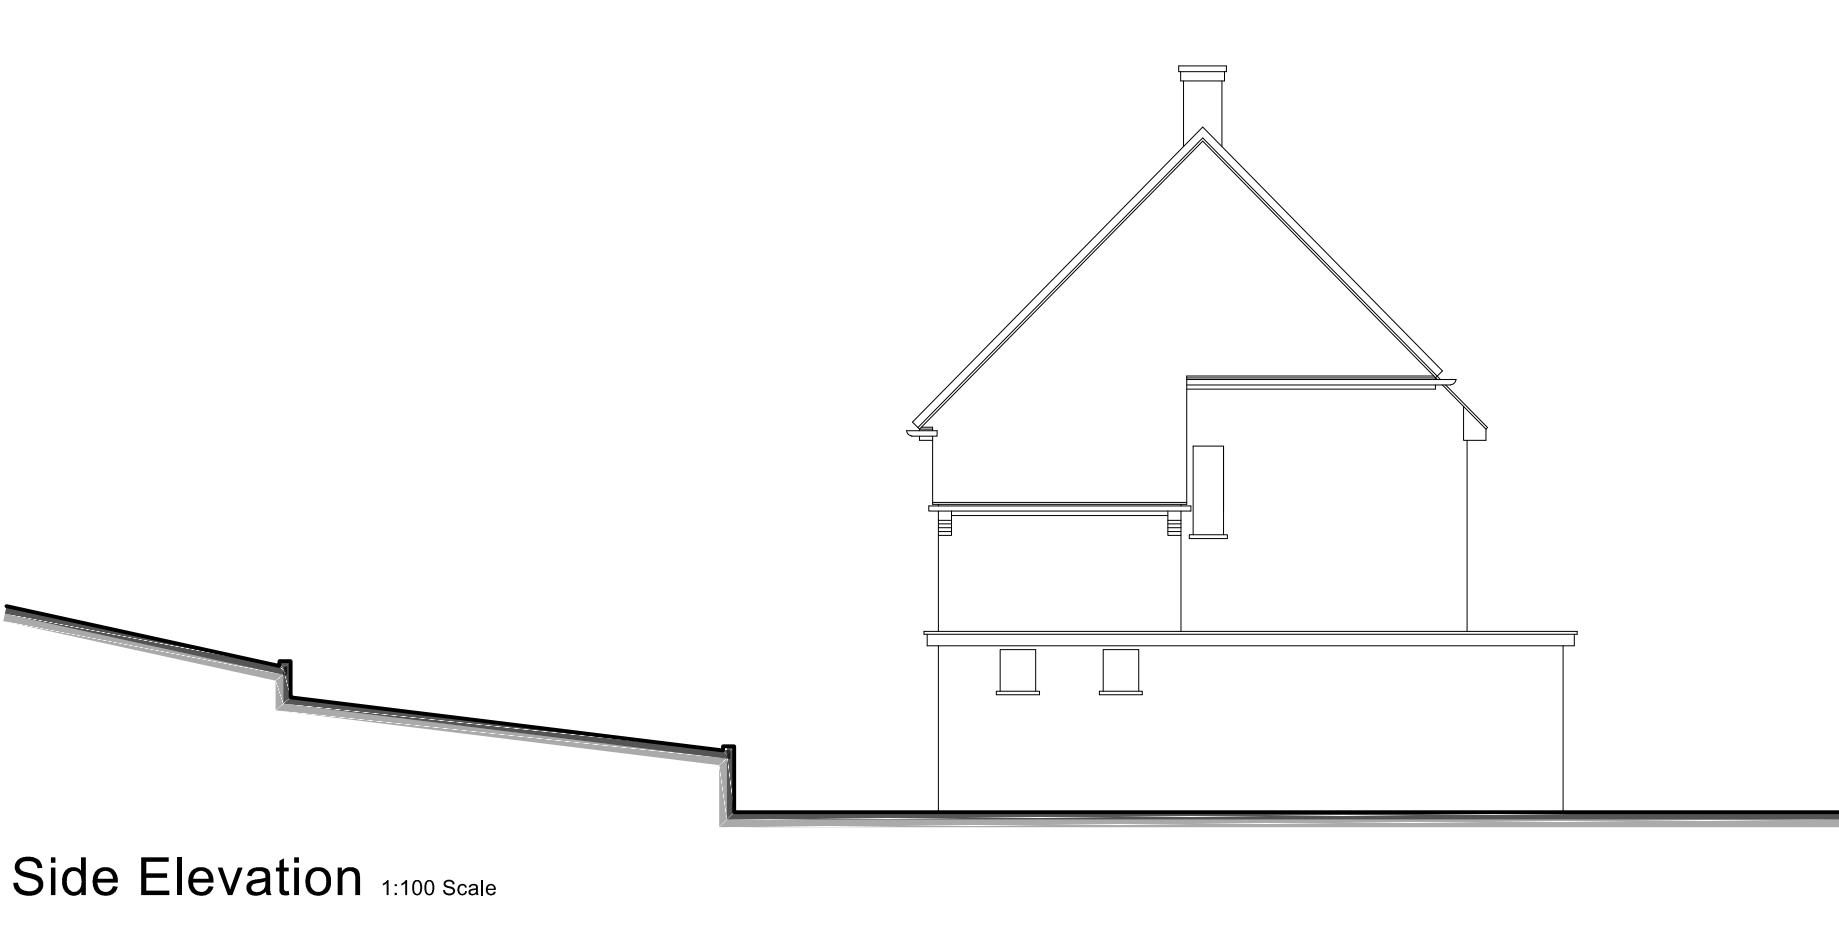


Side Elevation 1:100 Scale

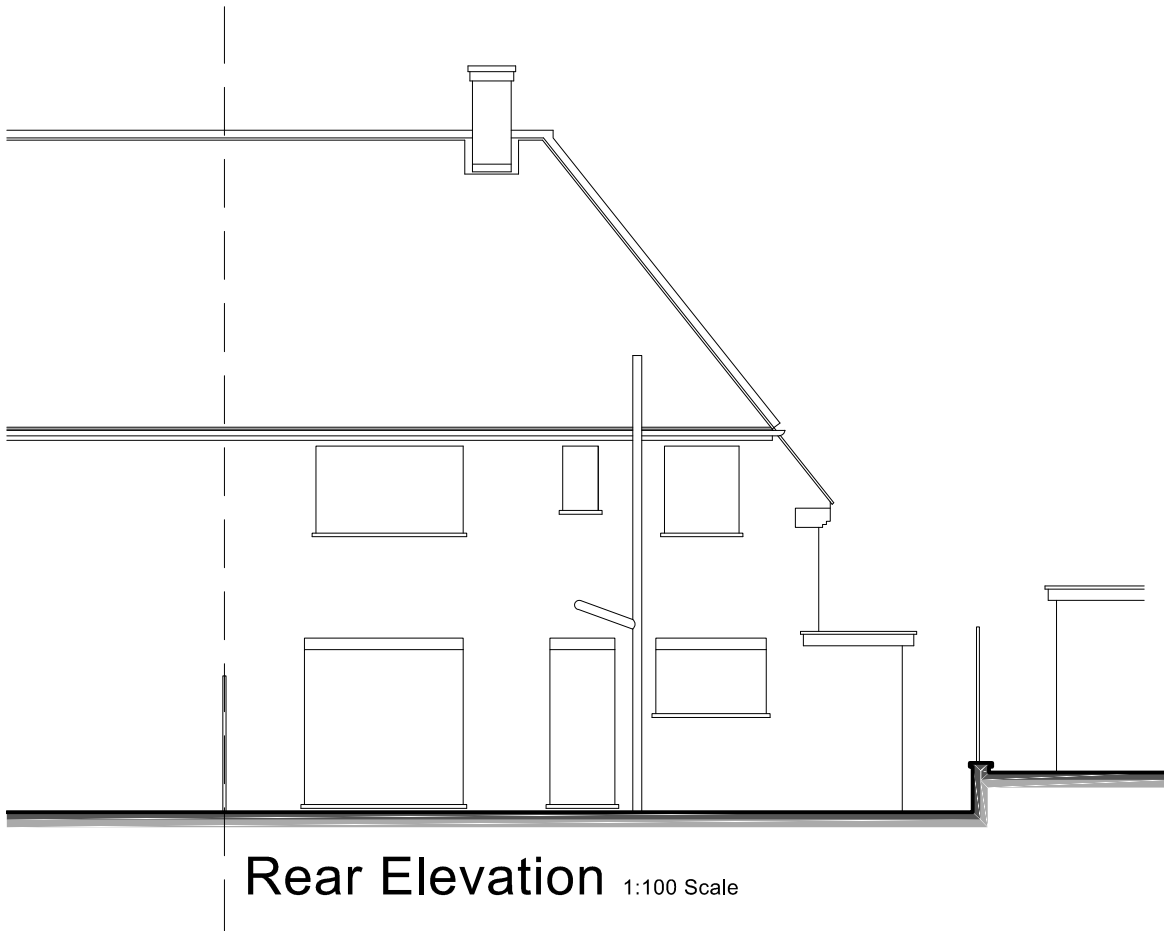


Rear Elevation 1:100 Scale

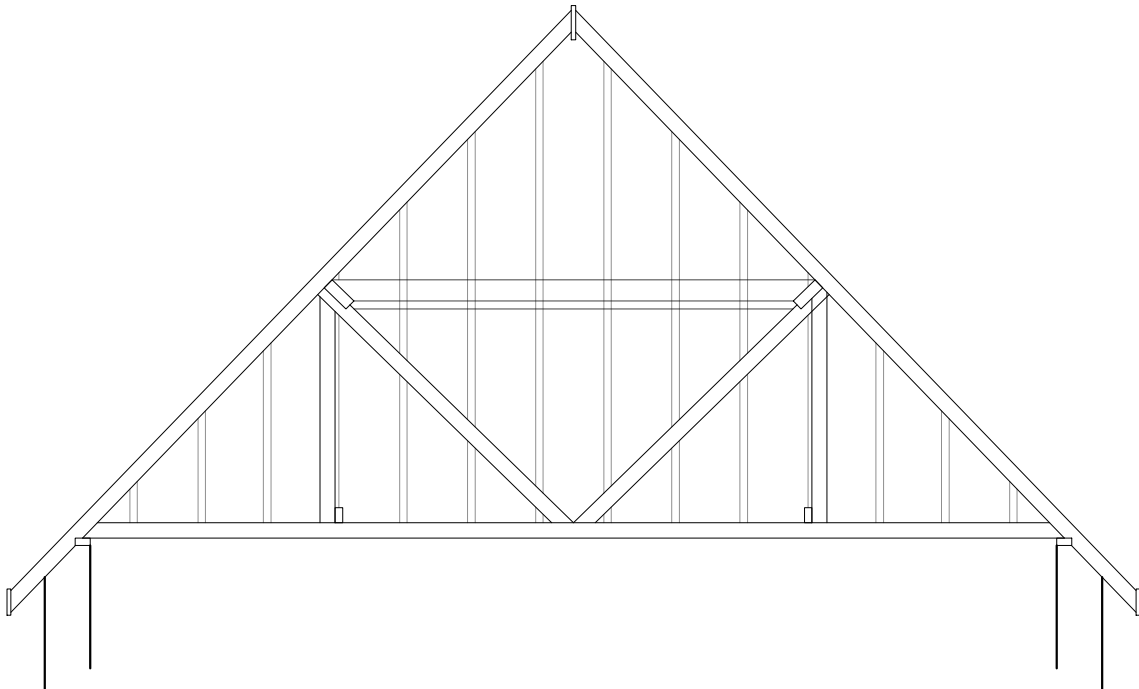


Typical Section Through Loft 1:50 Scale

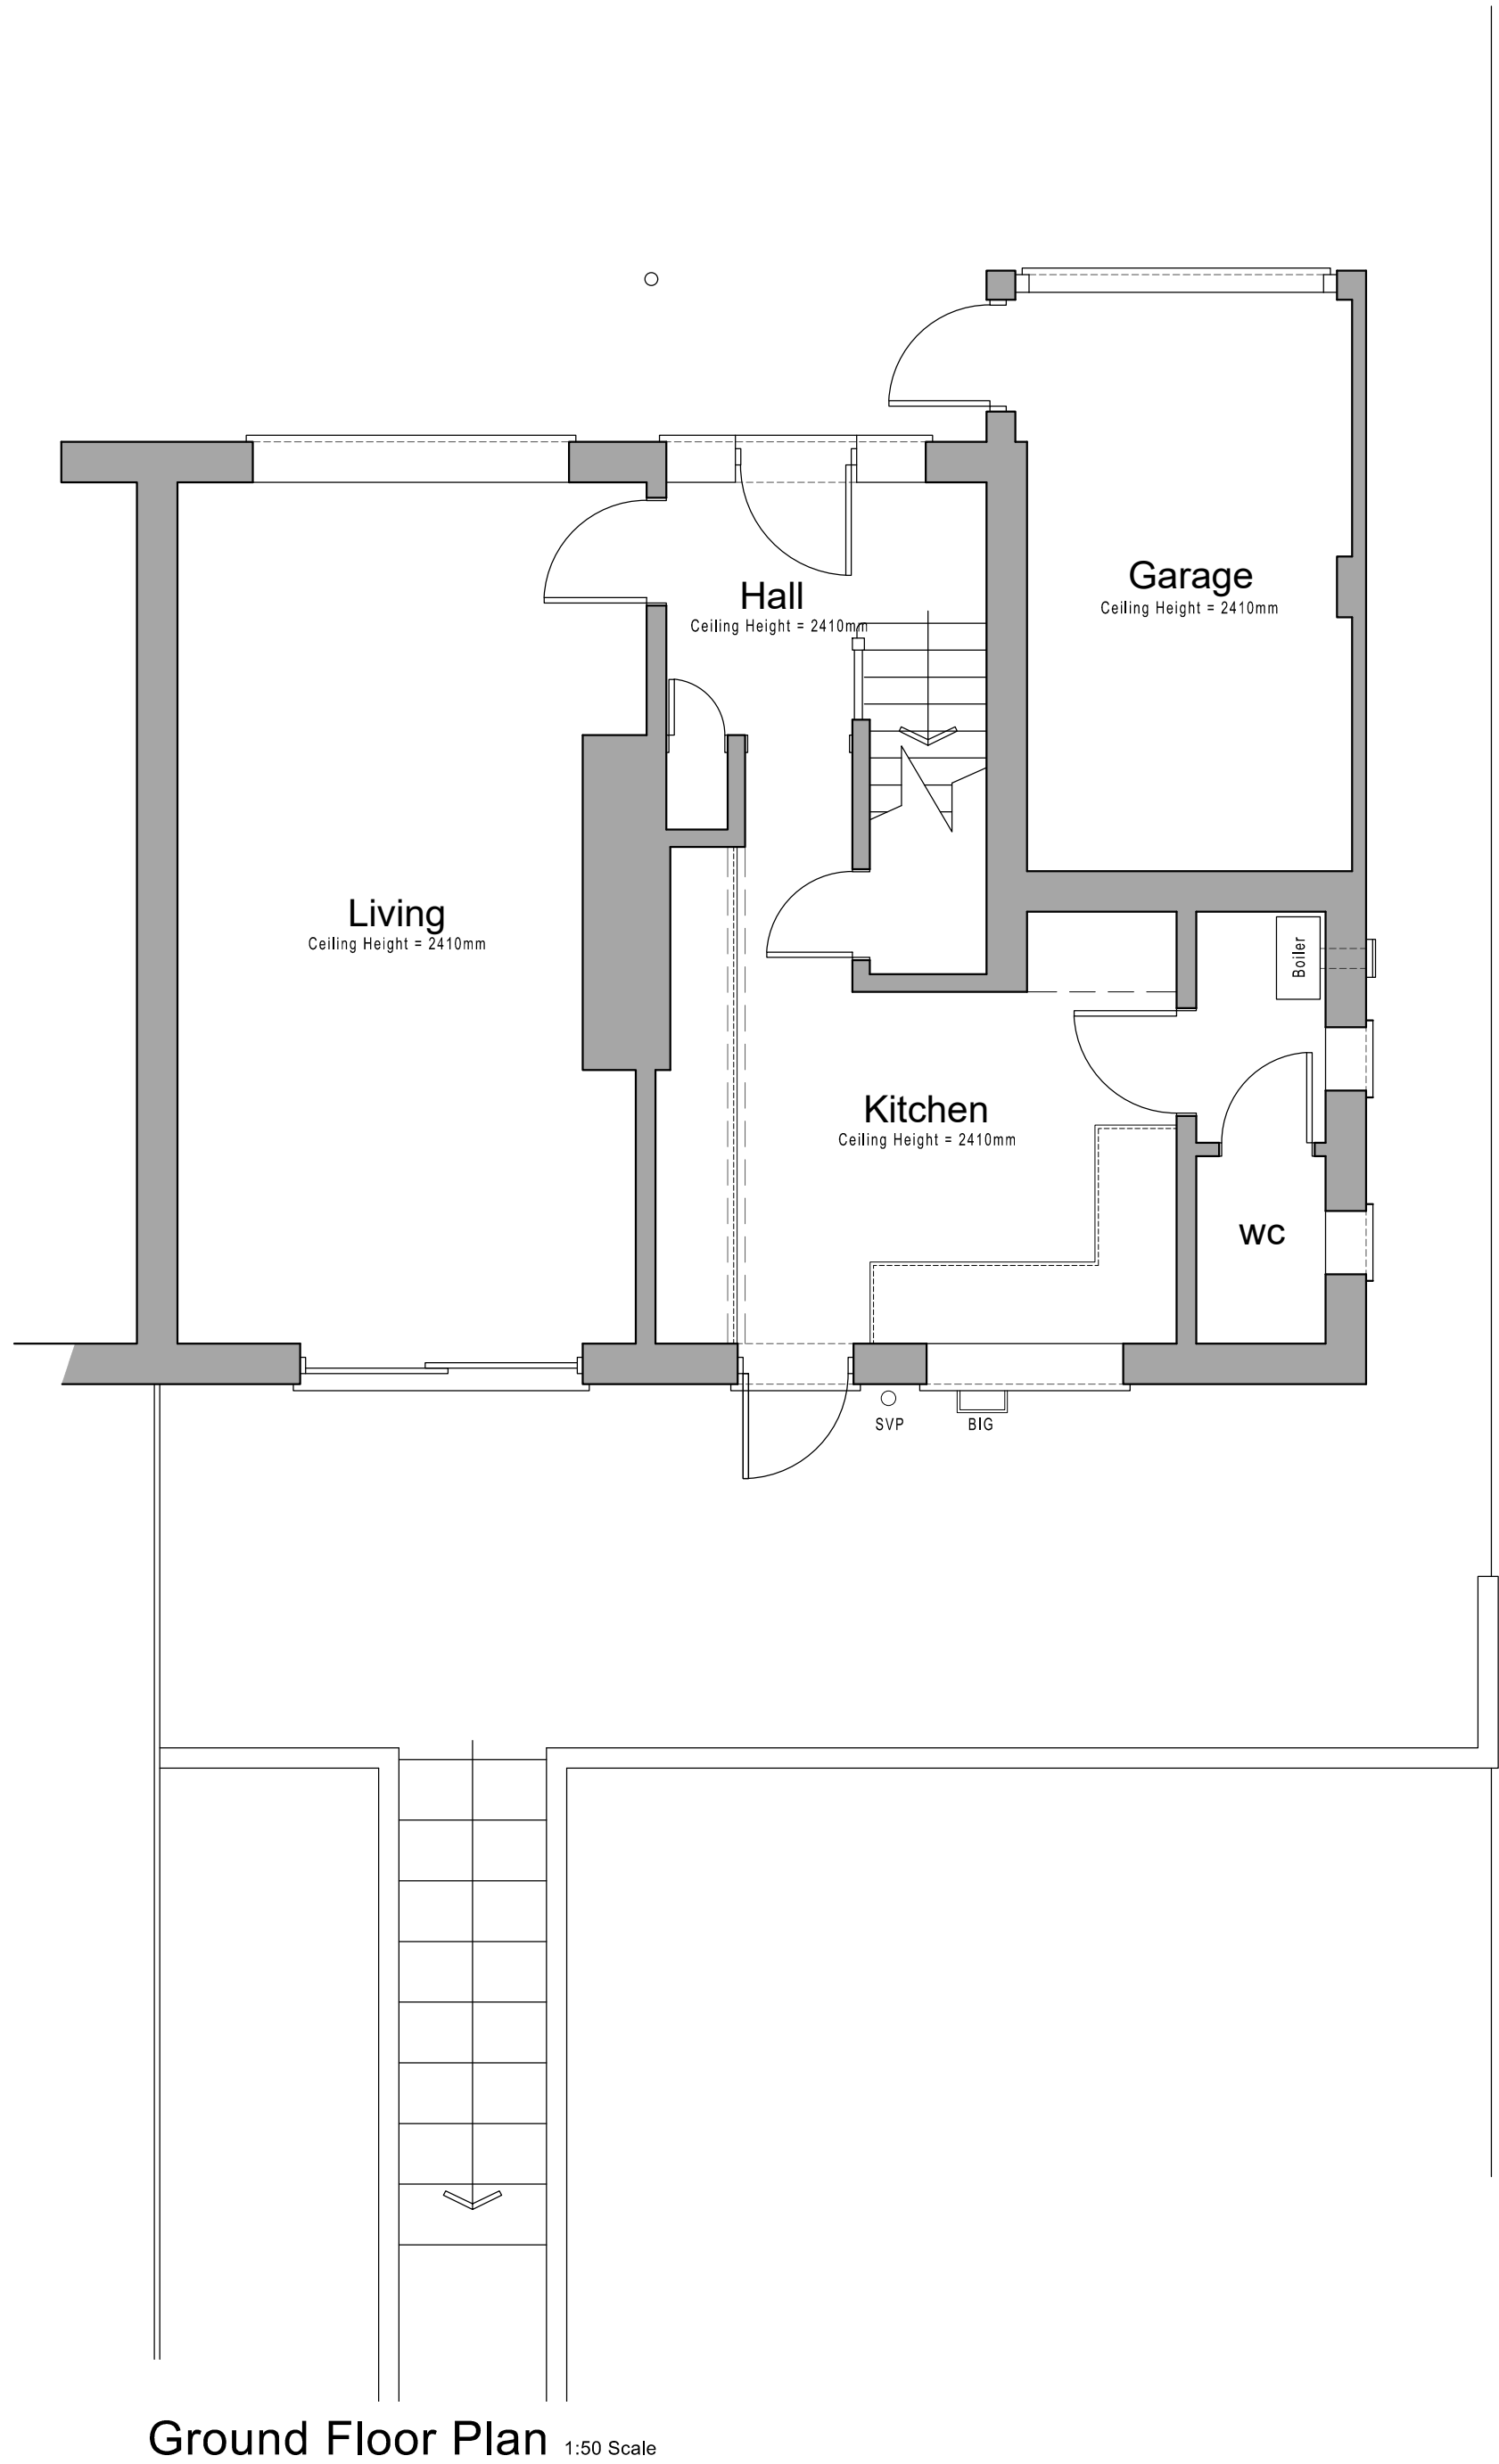

Ground Floor Plan 1:50 Scale

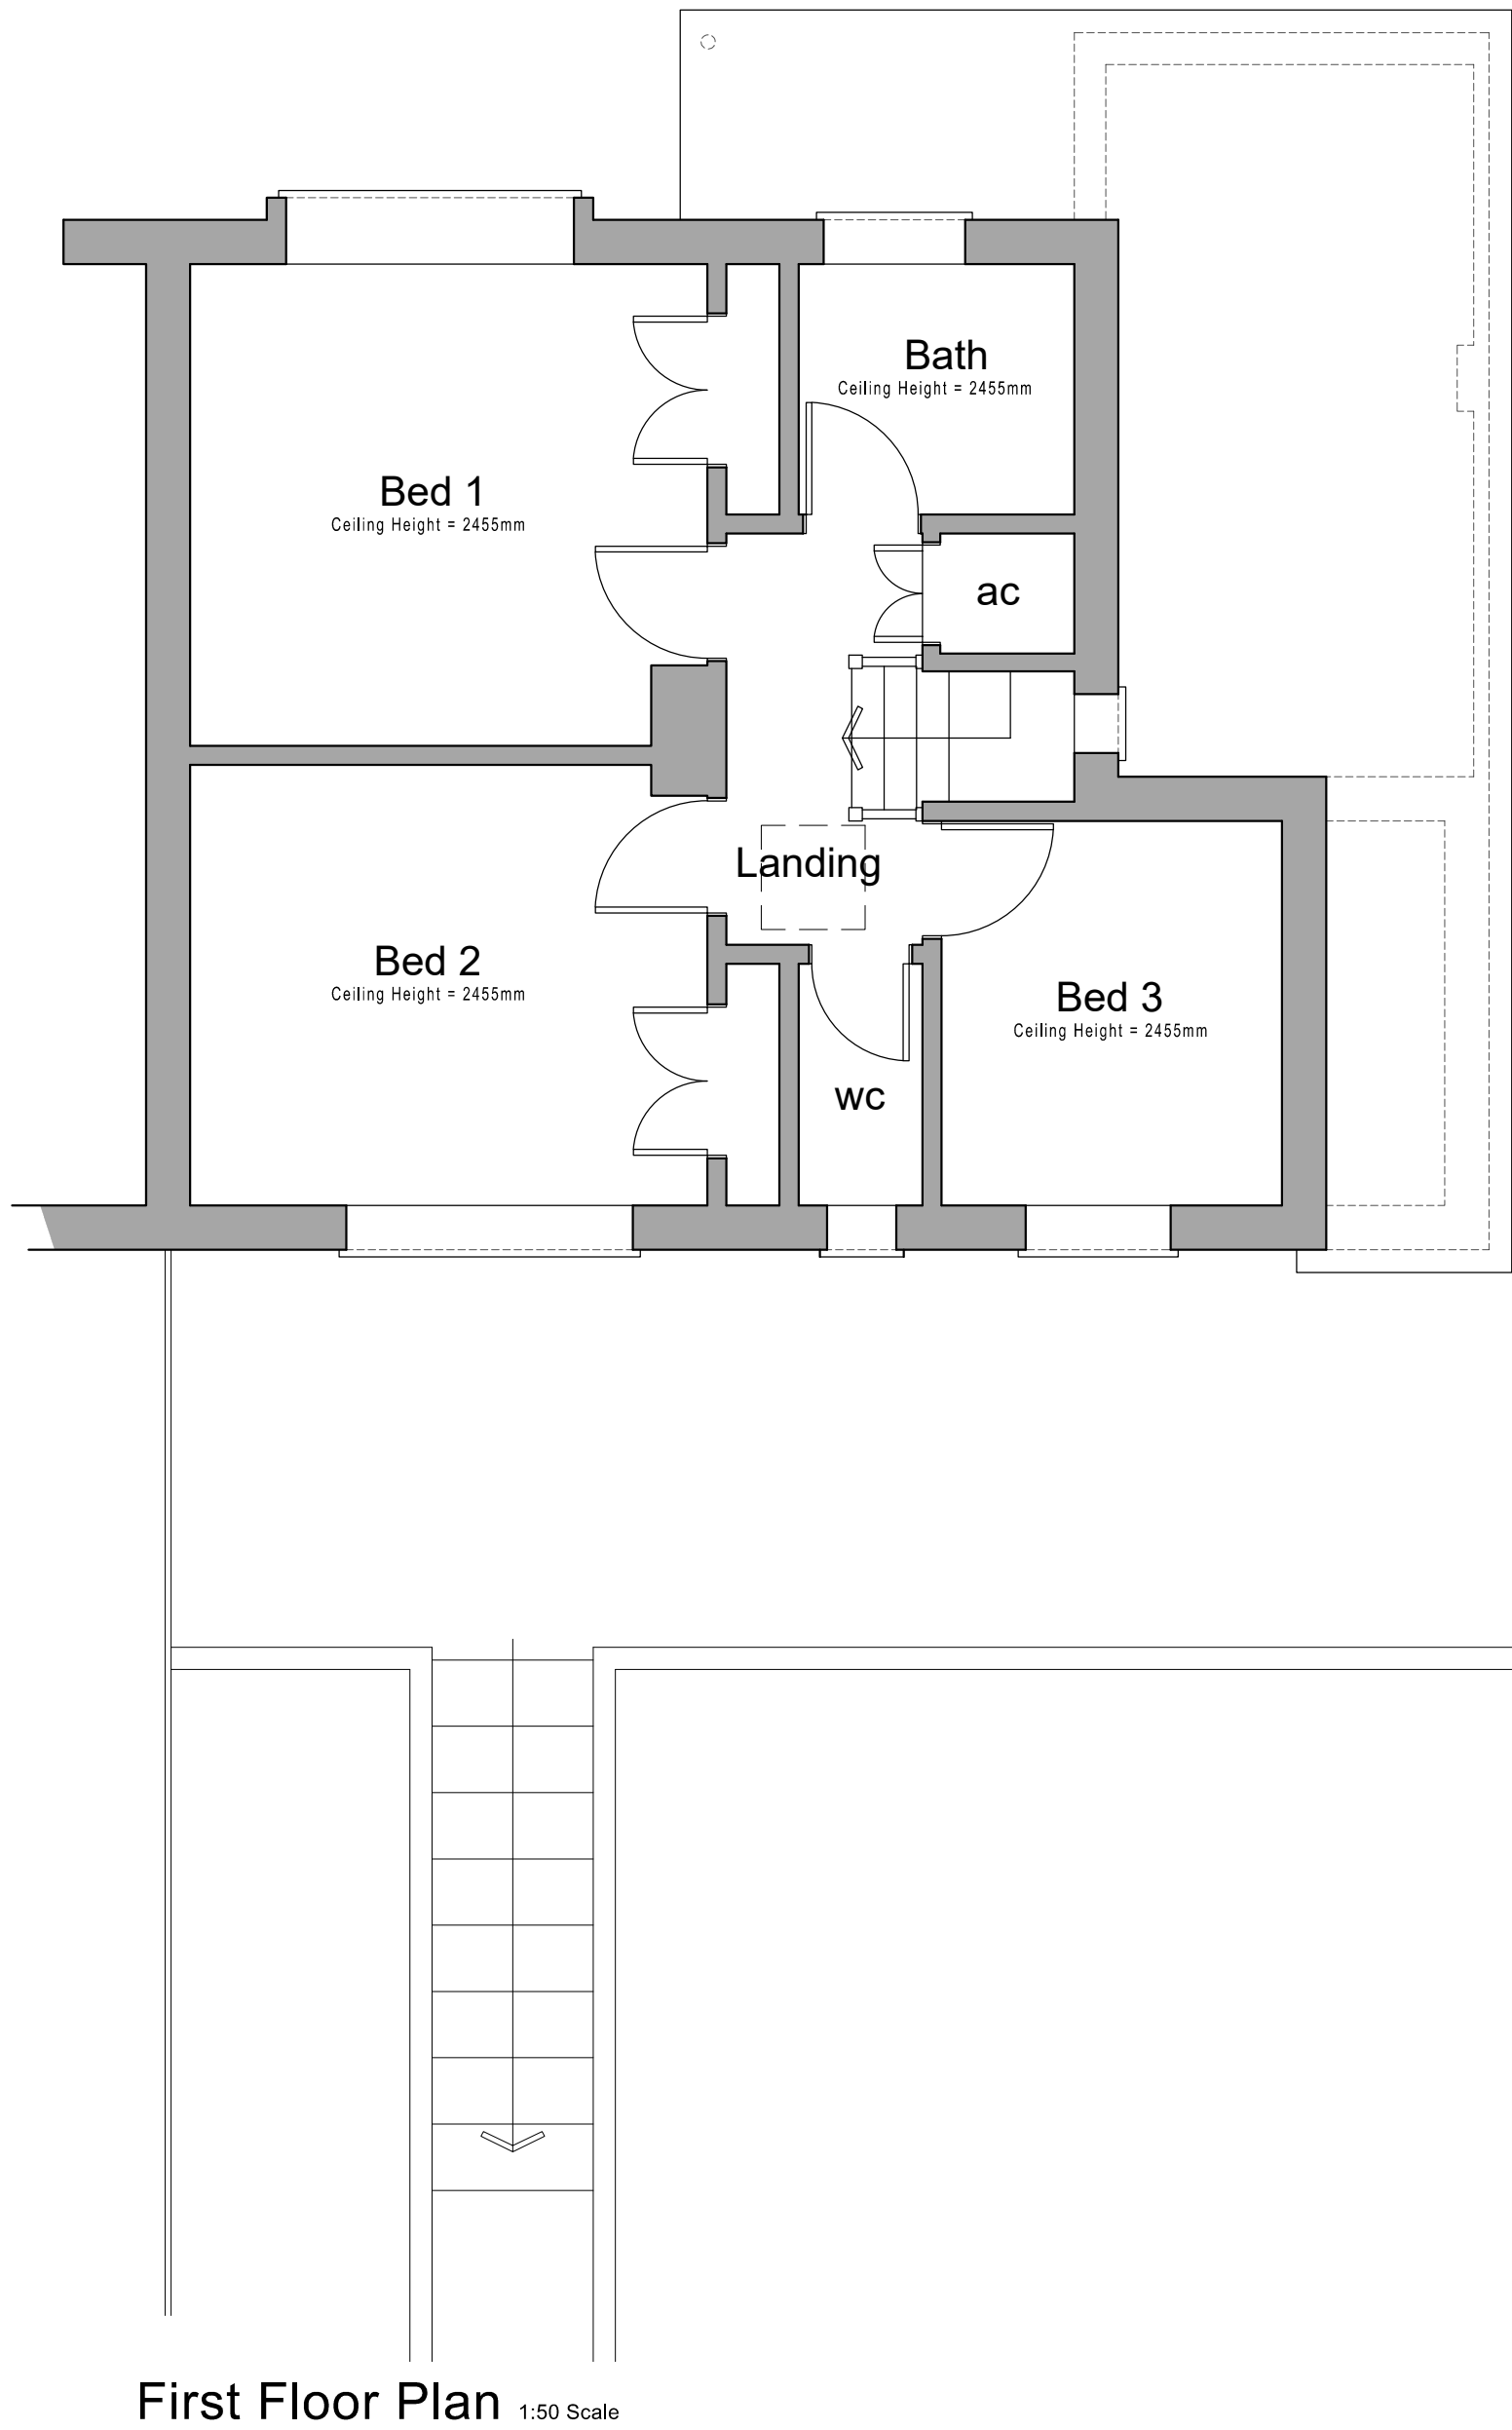


First Floor Plan 1:50 Scale

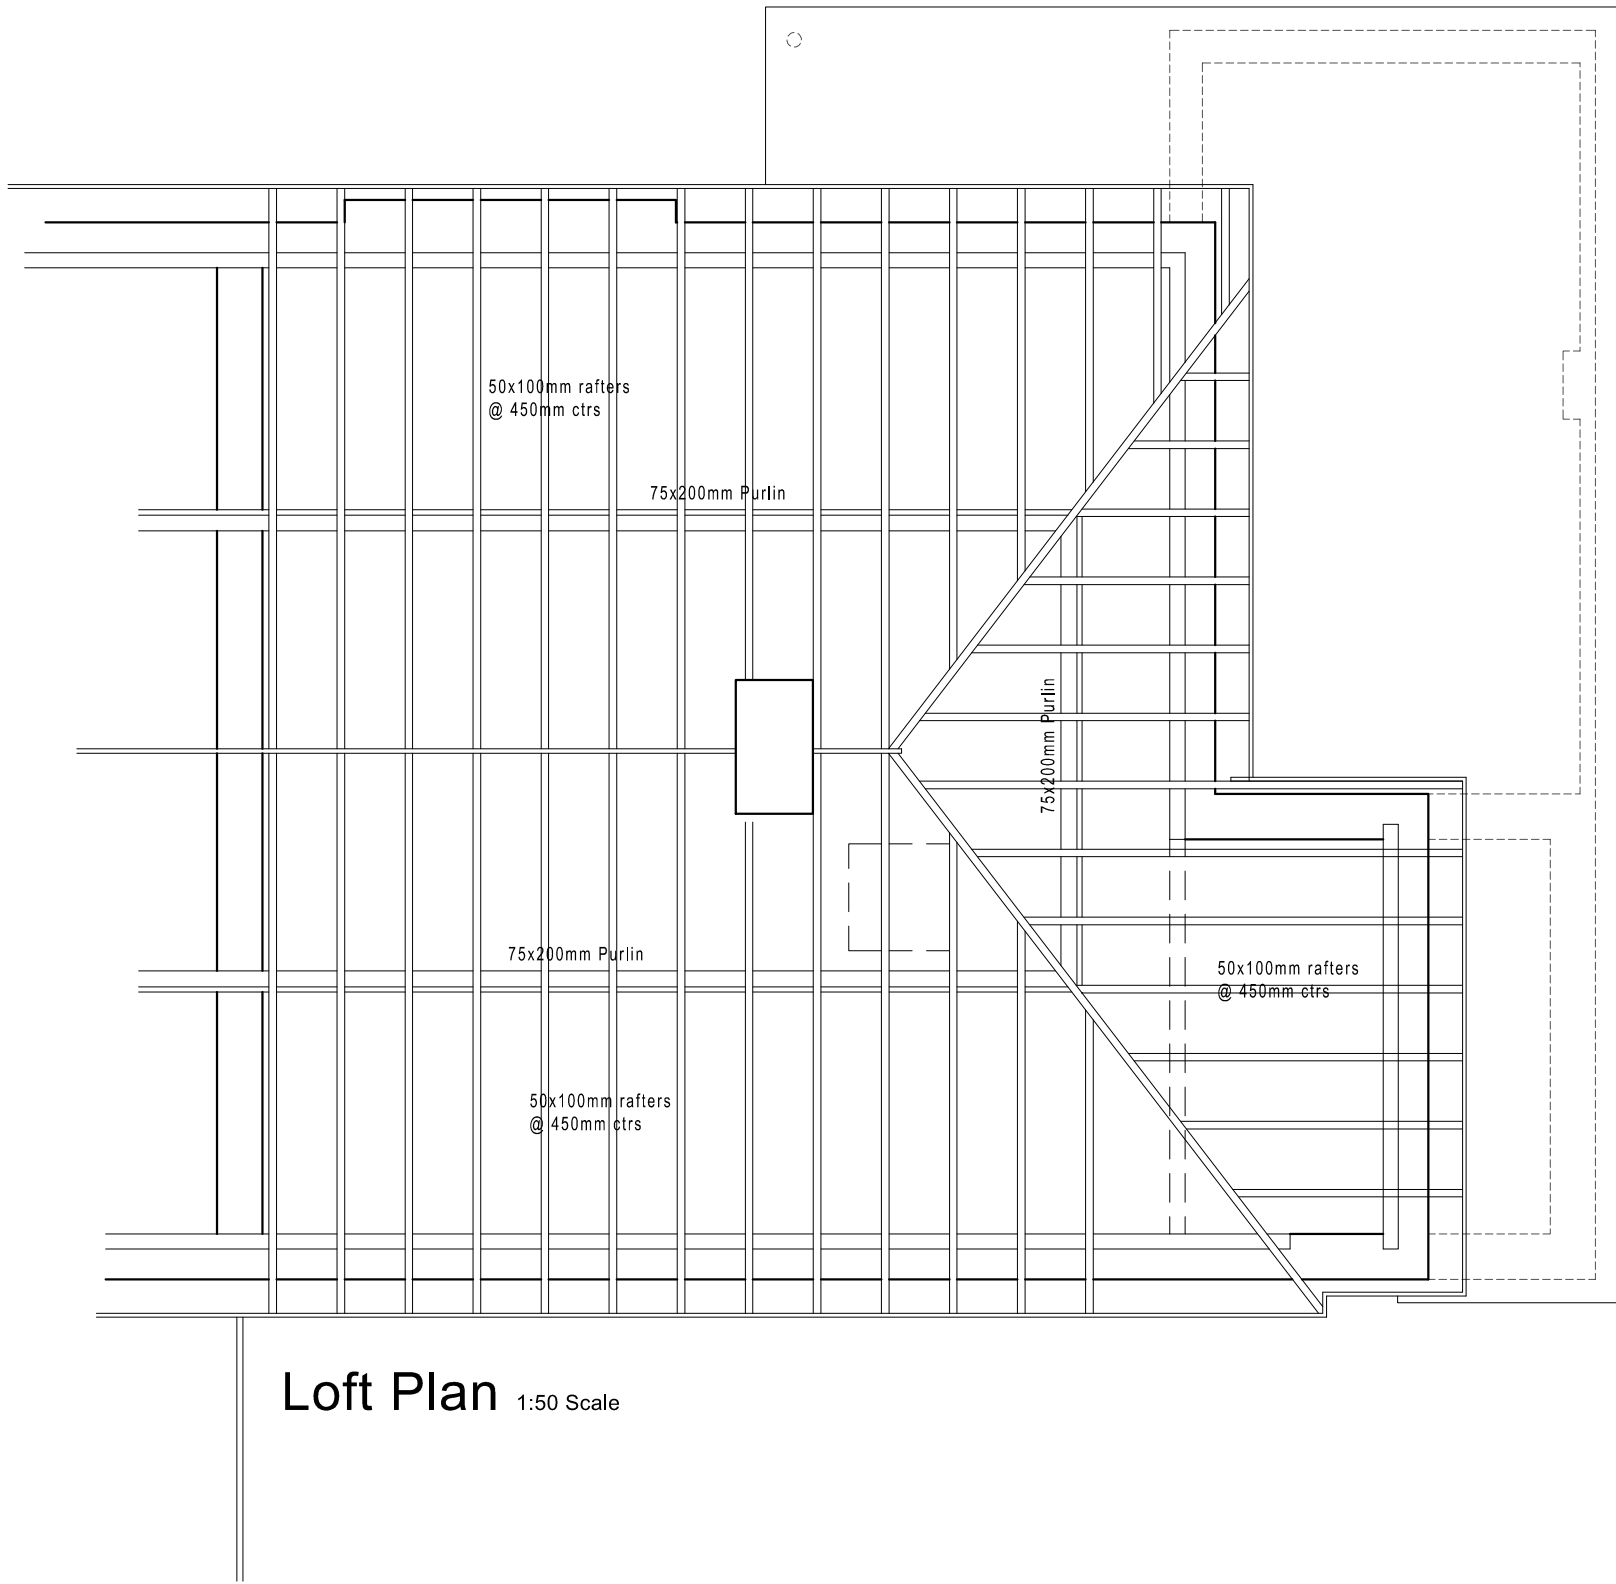

Loft Plan 1:50 Scale

1:100 scale Bar
This Drawing has been produced for printing onto A1 size paper.
If printing on A3 please use the scale below for reference.
0m 2.0m 4.0m 6.0m 8.0m 10.0m 12.0m 14.0m 16.0m
1:50 scale Bar
This Drawing has been produced for printing onto A1 size paper.
If printing on A3 please use the scale below for reference.
0m 1.0m 2.0m 3.0m 4.0m 5.0m 6.0m 7.0m 8.0m 9.0m 10.0m

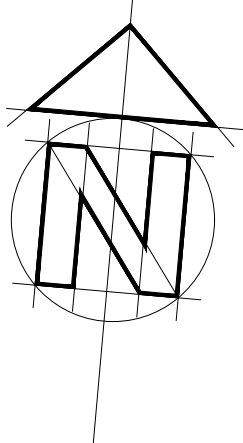

Bonney Architecture

PLANNING & TECHNICAL SERVICES

CLIENT Mr & Mrs W. Jenkins
70 Jersey Drive
Wokingham
RG41 5FR
0118 979 7295
07515 355 770
bonneyarchitecture@gmail.com

JOB 60 Rotherfield Way, Emmer Green
Reading, Berkshire
EXISTING PLANS & ELEVATIONS

SCALE As Shown DRAWN P Bonney DATE April 2020 BA 0159 01