


Do not scale drawing. Use figured dimensions only. Subject to site survey and all necessary consents. All dimensions are in millimeters unless otherwise stated. Angles are 90 degrees unless otherwise stated. Dimensions to be checked by user and any discrepancies, errors or omissions to be reported to the Architect before work commences.
This drawing is to be read in conjunction with all other relevant materials.



121, Staverton Road, Reading, RG2 7JZ

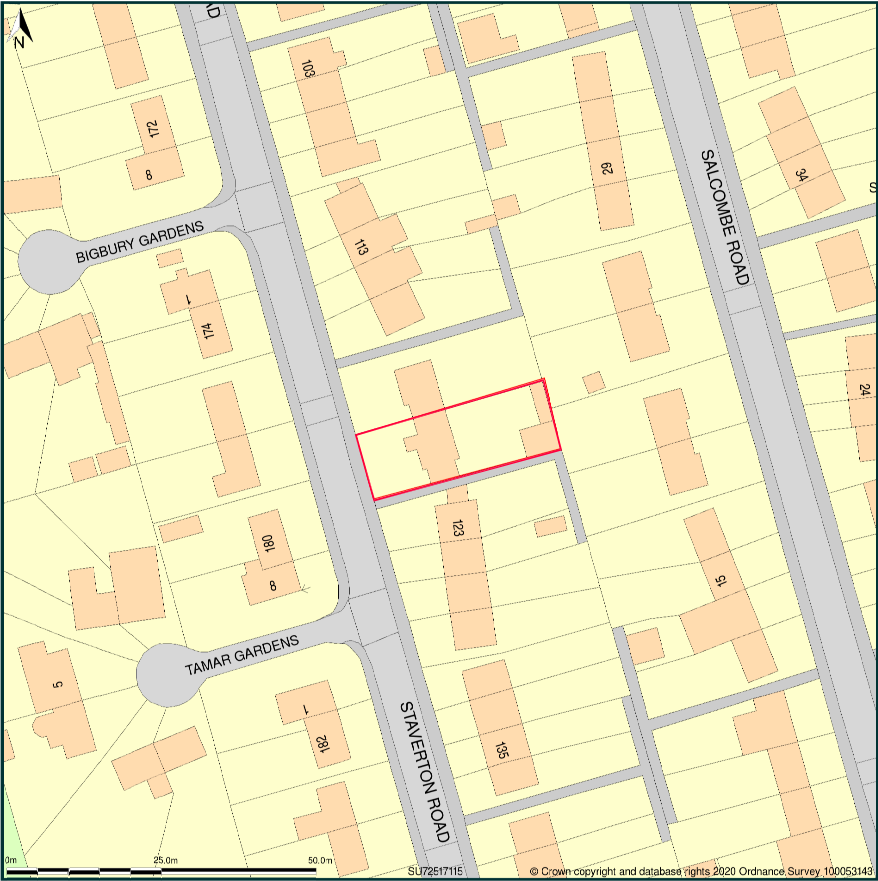

APPLICATION BOUNDARY

Site Plan shows area bounded by: 472445.33, 171082.23 472588.75, 171223.65 (at a scale of 1:1250), OSGridRef: SU72517115. The representation of a road, track or path is no evidence of a right of way. The representation of features as lines is no evidence of a property boundary.

Produced on 26th Oct 2020 from the Ordnance Survey National Geographic Database and incorporating surveyed revision available at this date. Reproduction in whole or part is prohibited without the prior permission of Ordnance Survey. © Crown copyright 2020. Supplied by www.buyaplan.co.uk a licensed Ordnance Survey partner (100053143). Unique plan reference: #00589928-3EB3F8

Ordnance Survey and the OS Symbol are registered trademarks of Ordnance Survey, the national mapping agency of Great Britain. Buy A Plan logo, pdf design and the www.buyaplan.co.uk website are Copyright © Pass Inc Ltd 2020

PROPERTY ADDRESS 121 STAVERTON ROAD, READING, RG2 7JZ			
APPLICANT WESLEY CLARK			
PROJECT PROPOSED FIRST FLOOR EXTENSION			
DWG.NO. ST-PL-01	REV. -	SCALE 1:1250@A3	STATUS PLANNING
DATE 26/10/2020	AUTHOR NH	DRAWING TITLE SITE LOCATION PLAN	