



Rev.	Date	Note	Author	Checked

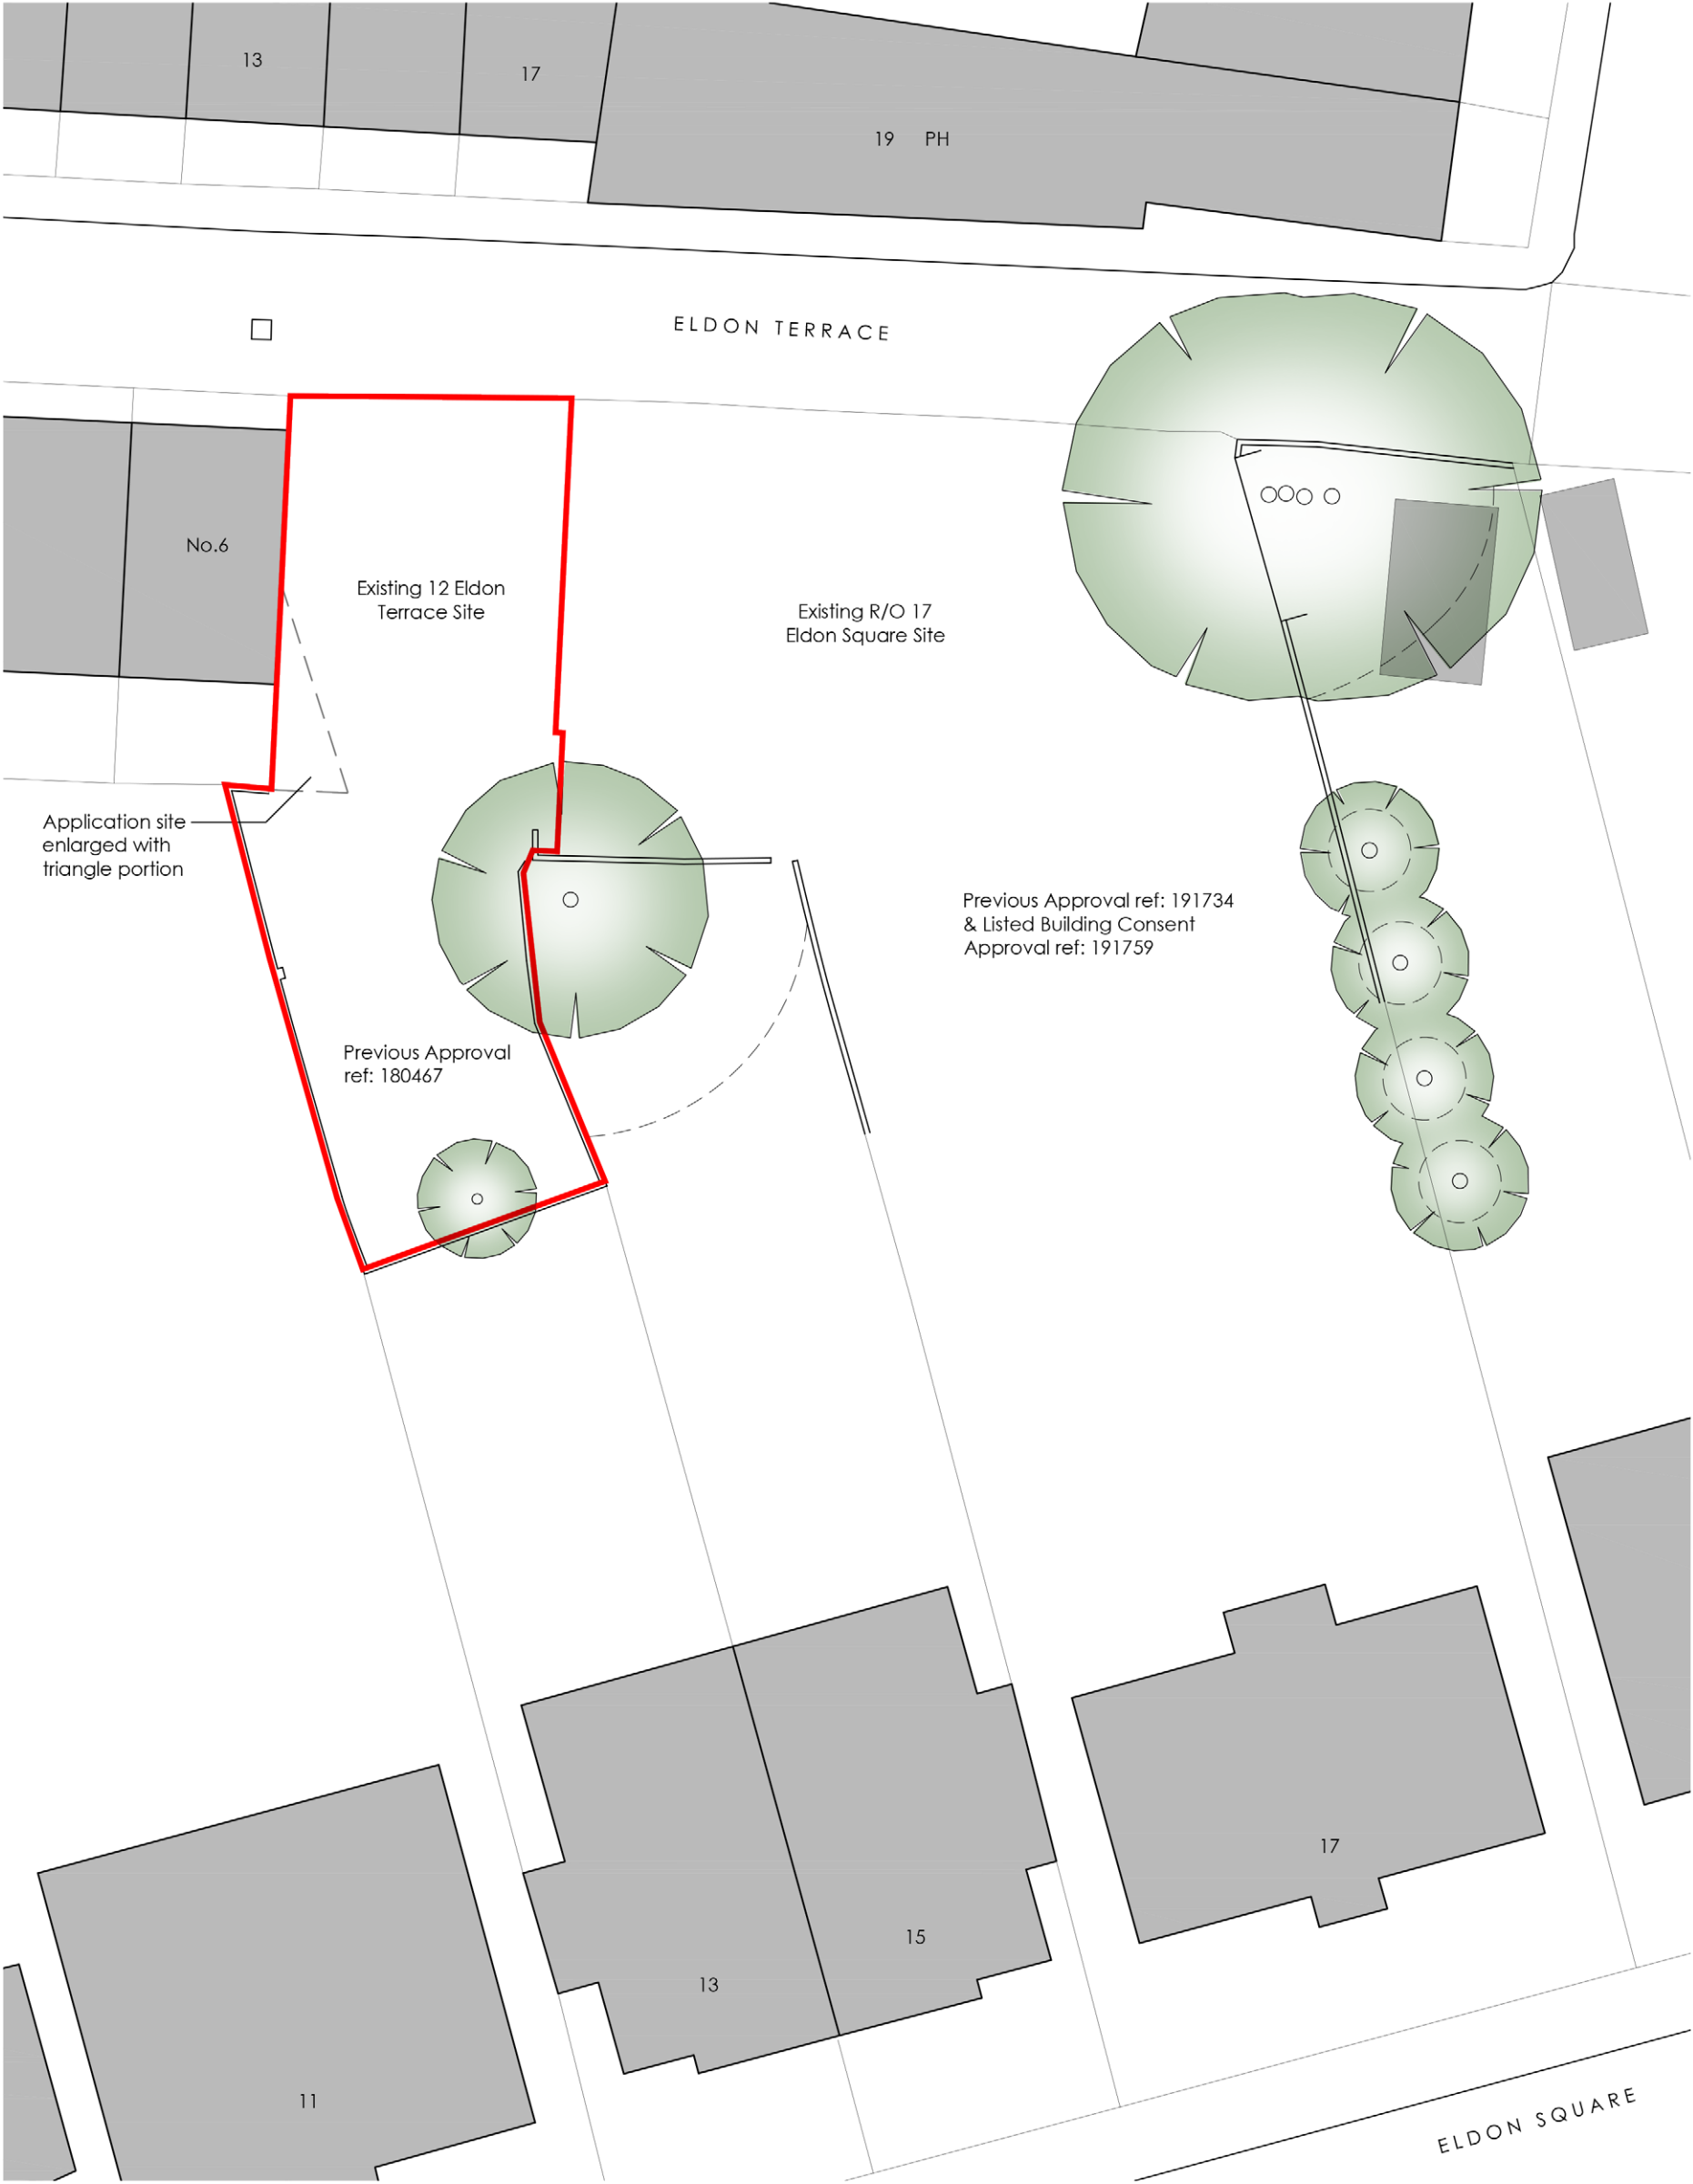

EXISTING SITE PLAN 1:200

Application Site Boundary

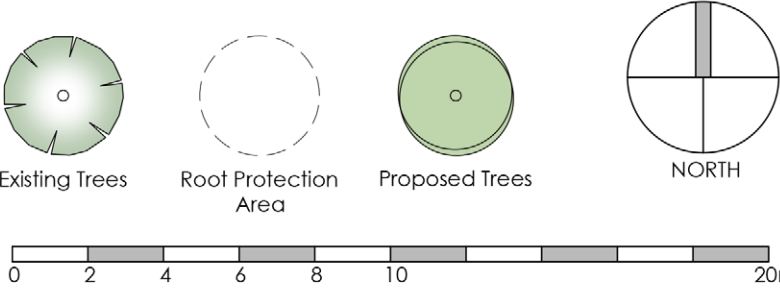

Project	Residential Development Eldon Terrace Reading RG1 4DX				Drawing	Existing Site Plan					
					Job-Dwg Number	15023-PL-47		Rev.	-		
Client	Eldon Homes Ltd.				WESTON + CO ARCHITECTS Wattlington house 44 Wattlington Street Reading, RG1 4RJ T. 0118 375 0252 www.weston-co.com						
Status	Planning										
Scale	1/200		Sheet Size							A3	
Author	MW	Checked	CTW	Date						28/07/2020	