

© This drawing remains the property of The Keen Partnership and shall not be copied without prior written consent.

All dimensions to be checked on site and any discrepancies to be reported before work commences.

Notes:




Elevation –A

Elevation –B

Elevation – C

1:100

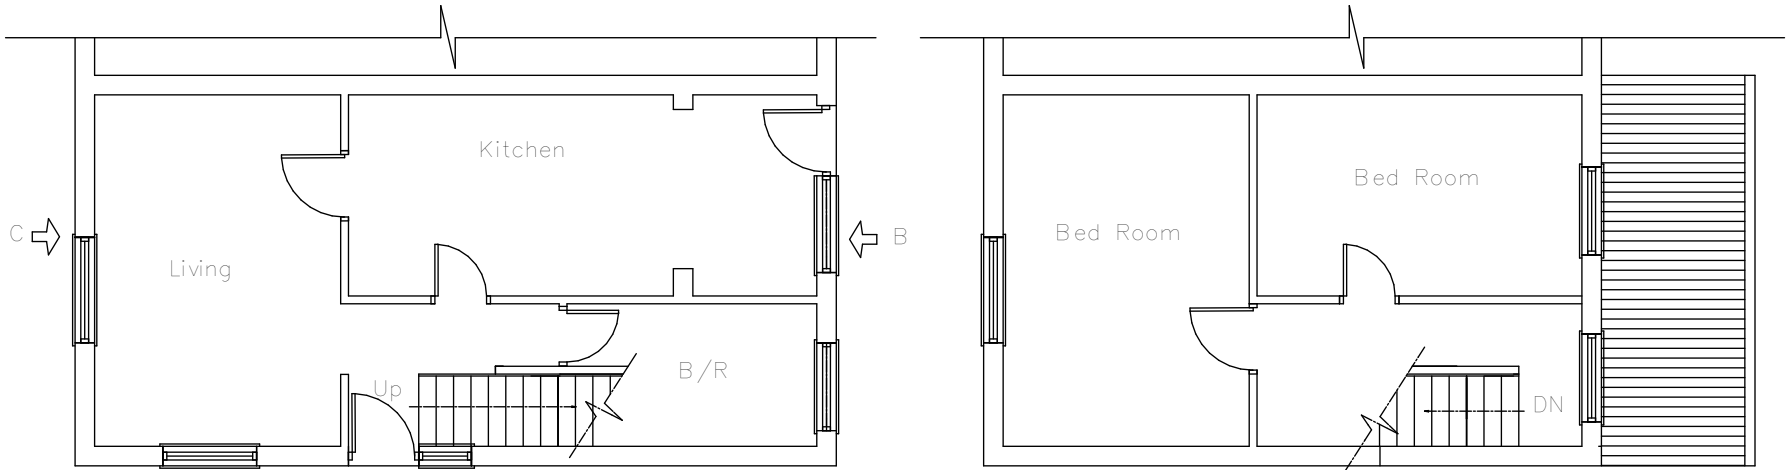

Existing Ground Floor Plan

0.

Existing Plans

1:100

THE KEEN PARTNERSHIP
The Courtyard
Edinburgh Road
Reading RG30 2UA
Tel: 0118 9510 855
Fax: 0118 9510 866
chris@keenpartnership.co.uk
www.keenpartnership.co.uk



Client:

Best Homes Ltd

Job Title:

3 Modbury Gardens, Reading, RG2 7PD

Drawing Title:

Existing Plans

Drawing Date:

18-03-2020

Status:

PLANNING DRAWINGS

Issue Date:

02/04/2020

Drawn By:

SA

Scale:

@A3

Job No:

8968

Drawing No:

PL-05

Rev: