



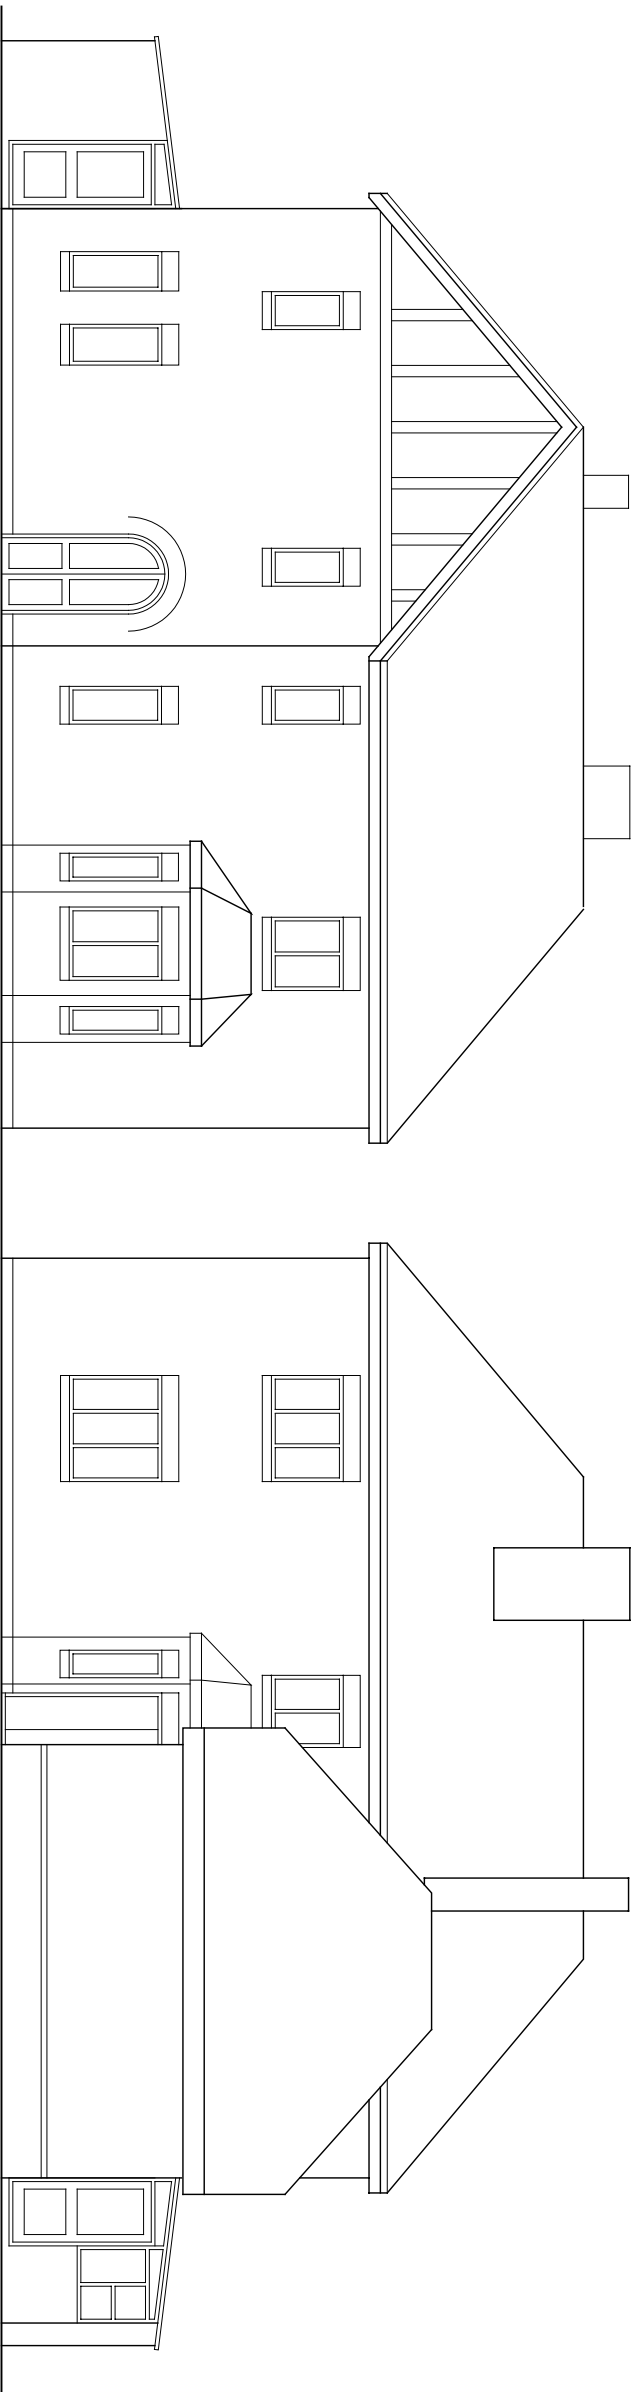


Existing Front Elevation

Existing Rear Elevation
Scale 1:100

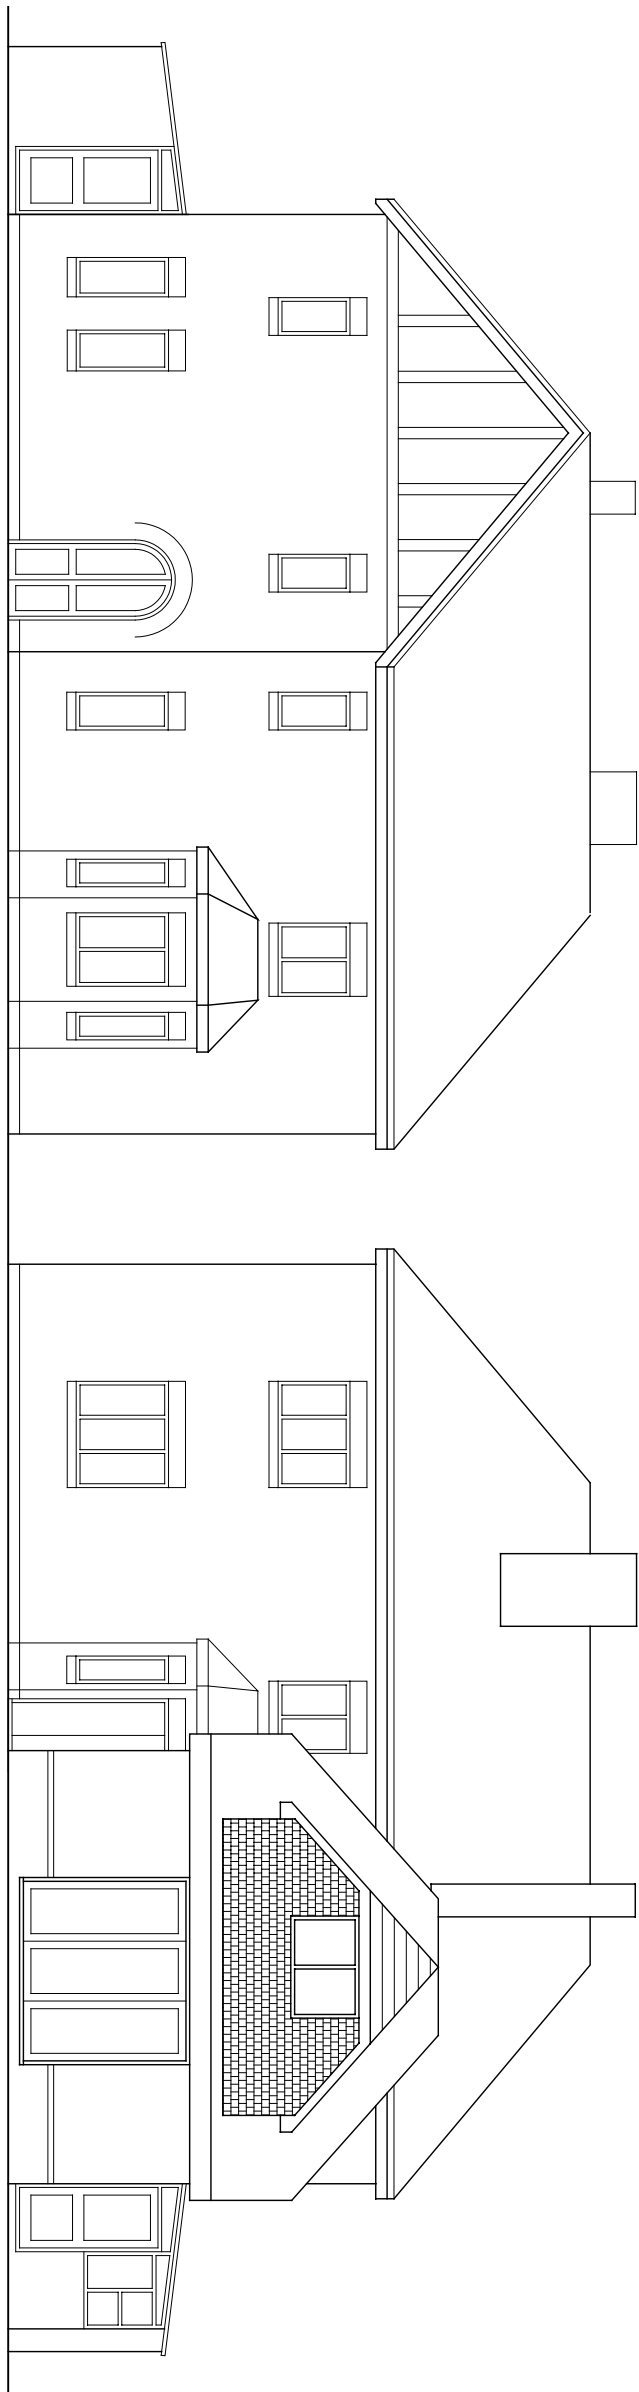


Proposed Front Elevation

Proposed Rear Elevation
Scale 1:100

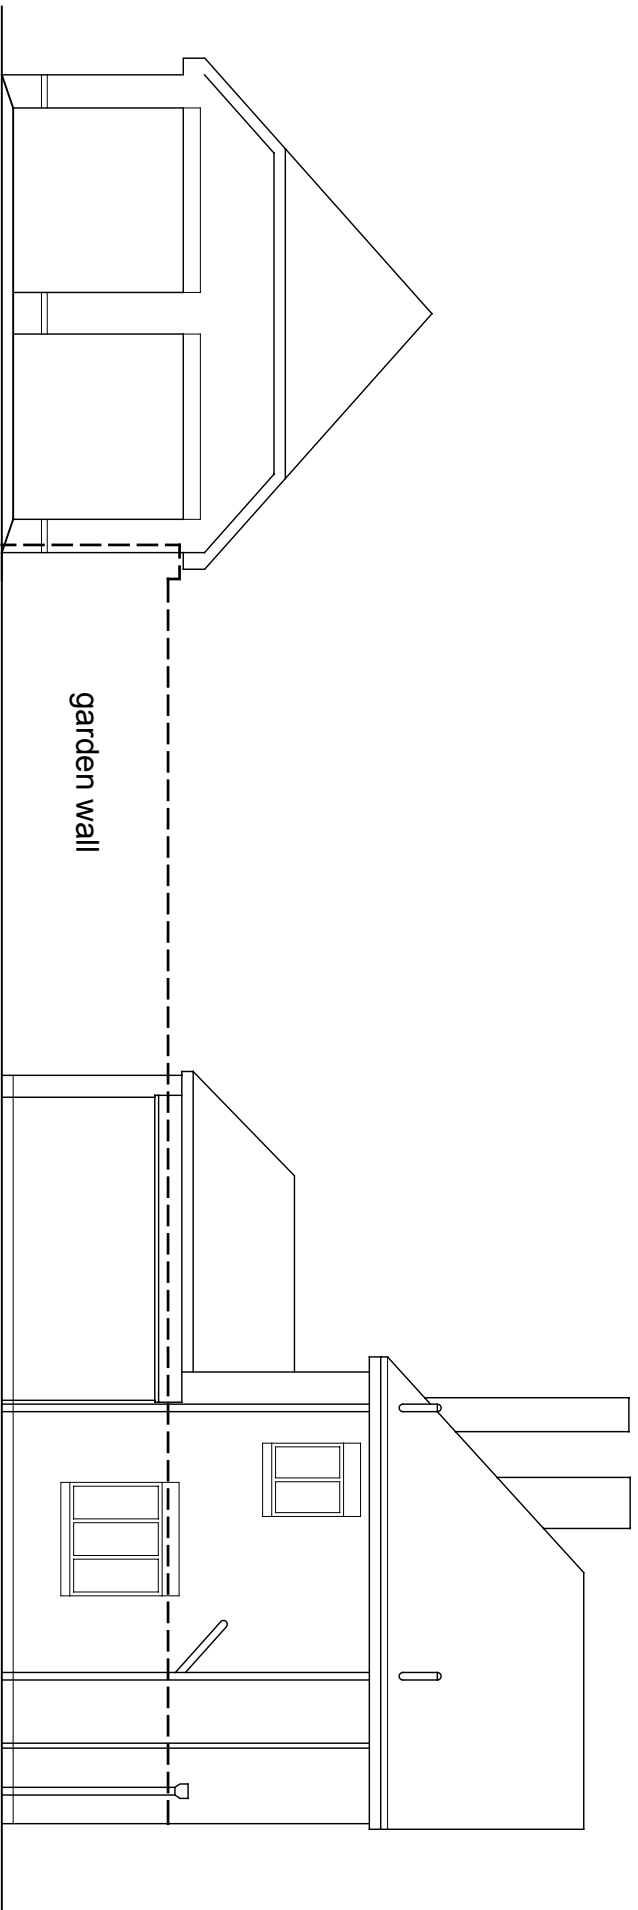


Existing Side Elevation


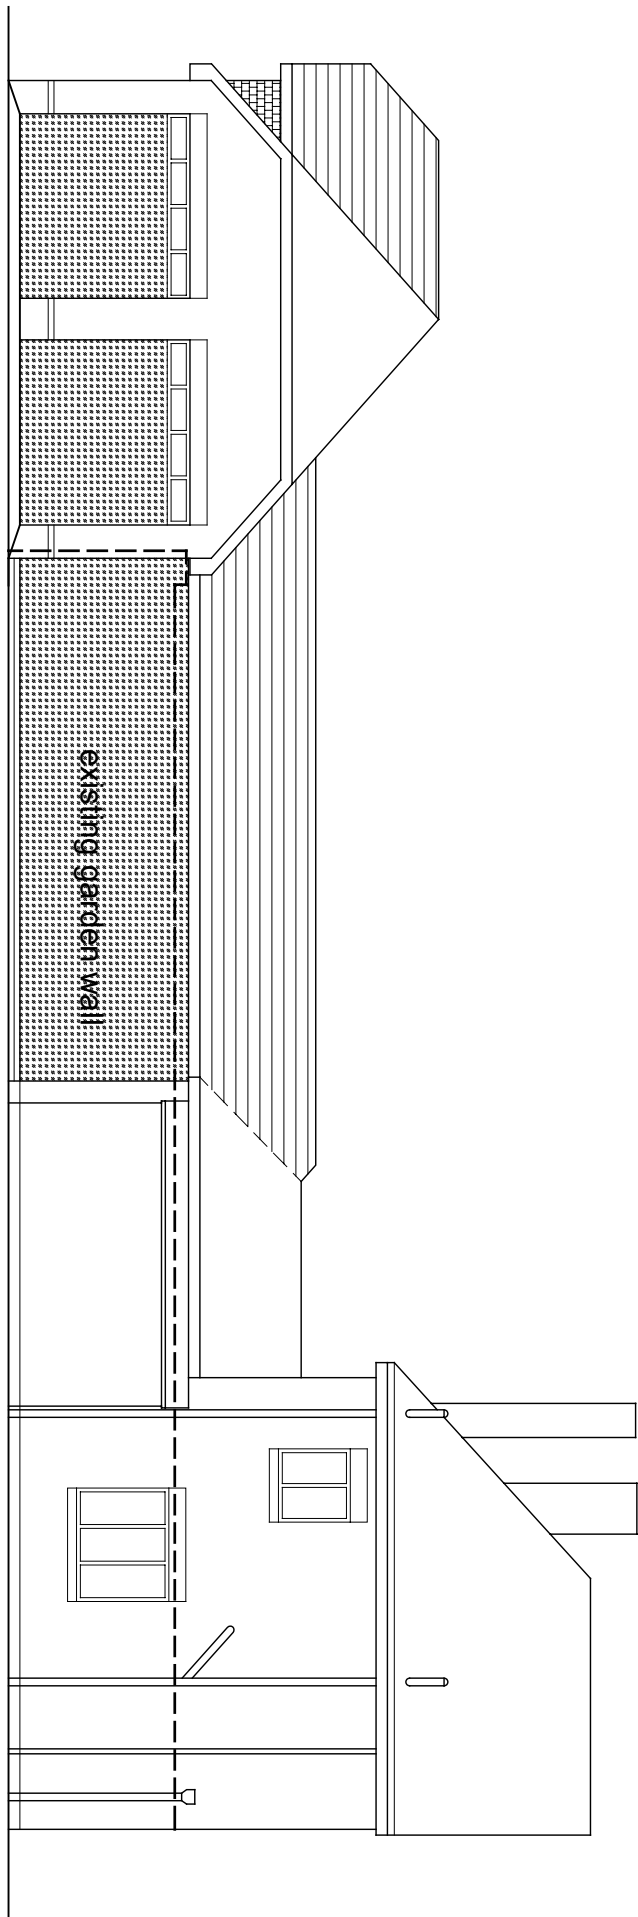


Proposed Side Elevation

MATERIALS
Walls: White render to match existing
Roof : Concrete roof tiles to match existing
Tile hanging to dormer to match existing
Door & Window : Black to blend with existing

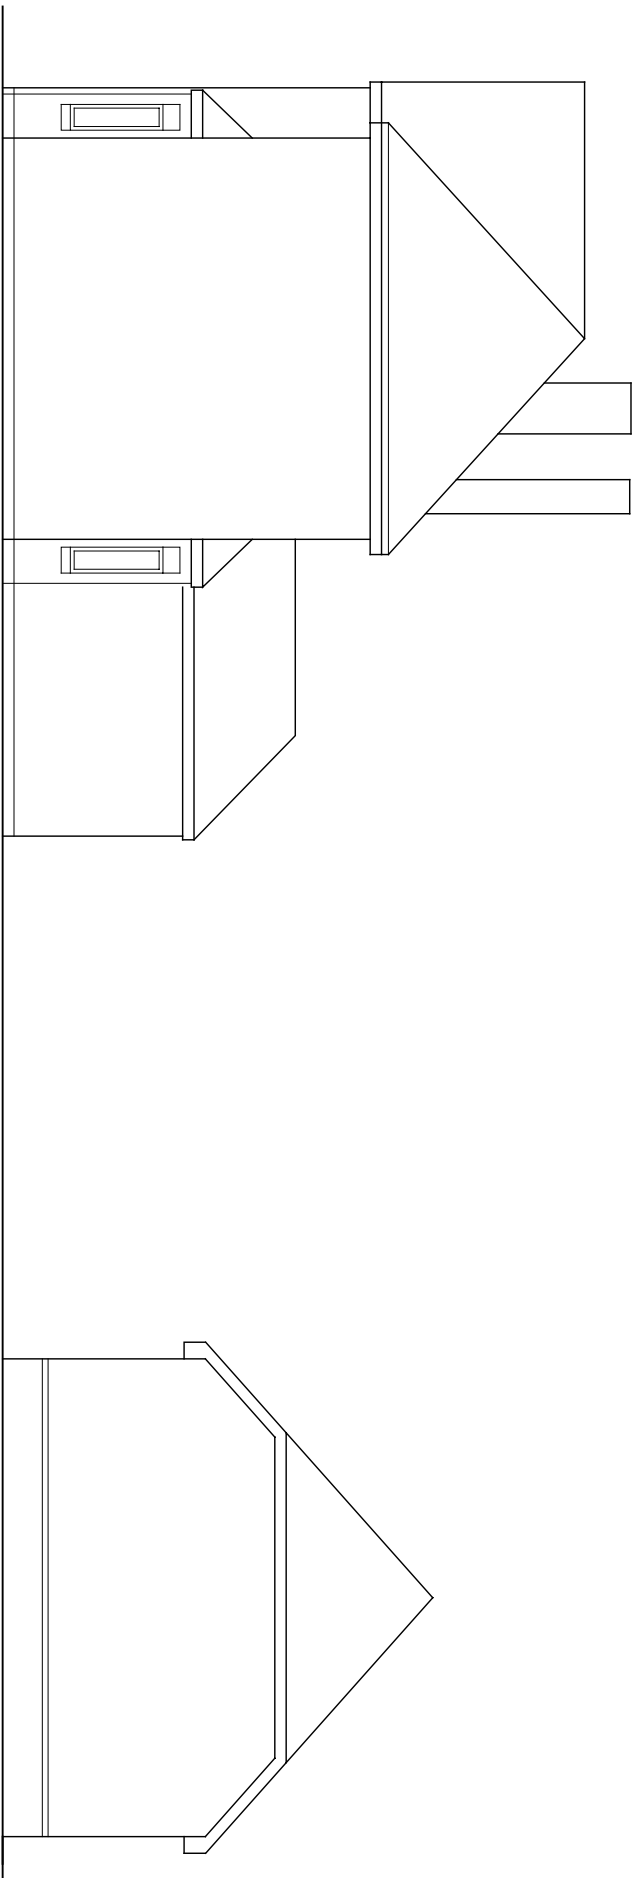

Existing Side Elevation

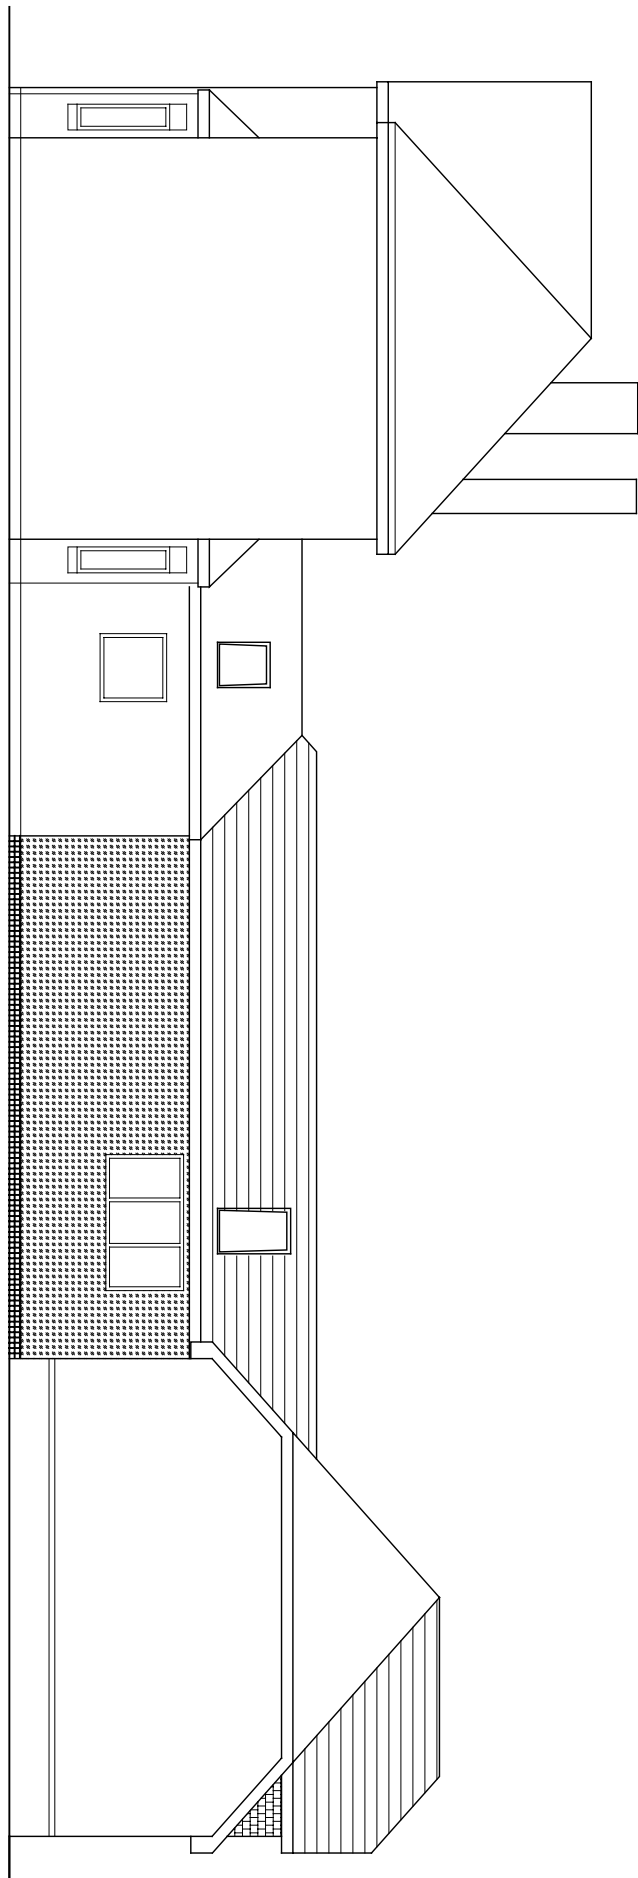 

Proposed Side Elevation



REV	DATE	NOTES	BY
FOR ISSUE AS PLANNING APPLICATION			
David Tingle Building Design & Surveying Services			
17 Woodland Drive, Tilehurst, Reading Berkshire, RG30 4RT T: 0118 7415111 M: 07711 902344 Copyright © David Tingle Building Design (2003)			
MR & MRS. COOKE 49 WESTWOOD ROAD, TILEHURST READING RG31 5PL			
PROPOSED SINGLE STOREY REAR EXTENSION & GARAGE CONVERSION TO FORM ANNEX EXISTING AND PROPOSED ELEVATIONS Scale: 1:100 & 1:50 A1 Date: Sept 2019 Dwg No: 49WR.EL02 Rev:			