


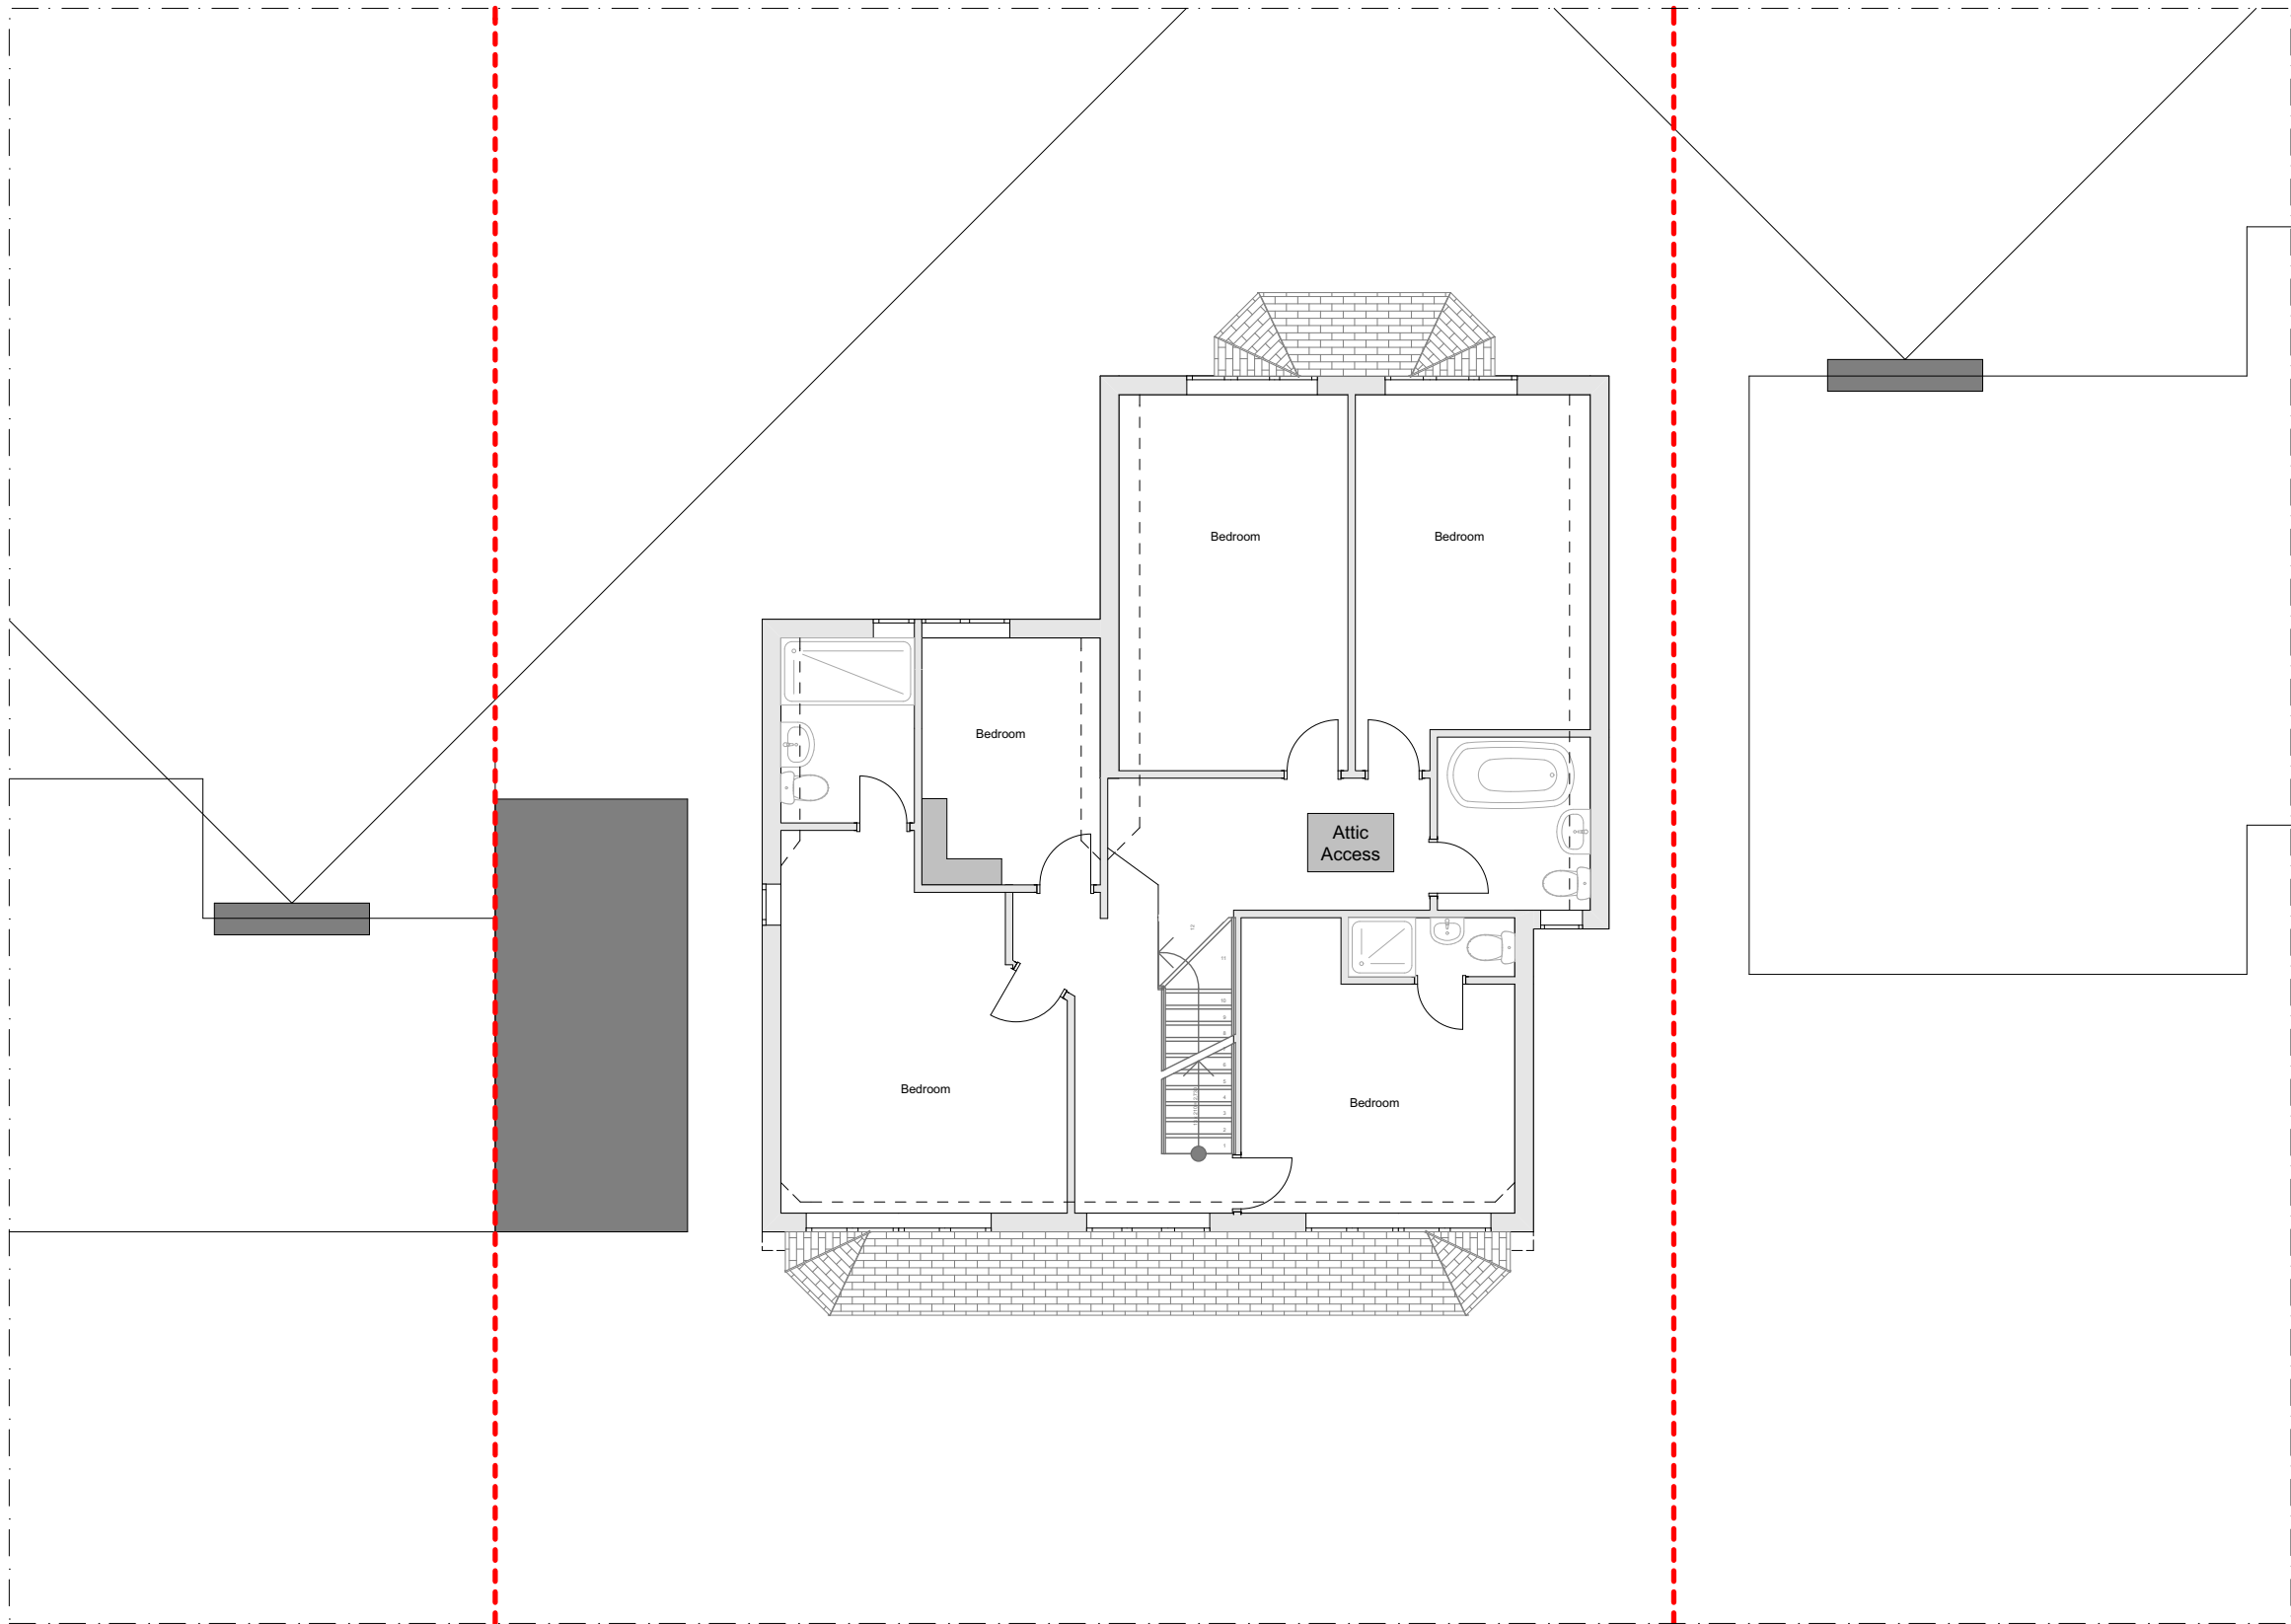


1. First Floor 1:100

© This drawing remains the property of The Keen Partnership and shall not be copied without prior written consent.

All dimensions to be checked on site and any discrepancies to be reported before work commences.

Notes:

 

THE KEEN PARTNERSHIP
The Courtyard
Edinburgh Road
Reading RG30 2UA
Tel: 0118 9510 855
Fax: 0118 9510 866
chris@keenpartnership.co.uk
www.keenpartnership.co.uk

cabe
chartered association
of building engineers

RICS
The Royal Institution of Chartered Surveyors

Client:
Mr Simon Green & Ms Rebecca Scott

Job Title:
142 Kidmore Rd, RG4 7NB

Drawing Title:
Existing First Floor Plan

Drawing Date: 23-01-2020	Status: PLANNING DRAWINGS	
Issue Date: 13/03/2020	Drawn By: SA	Scale: @A3
Job No: 8926	Drawing No: PL-06	Rev: