



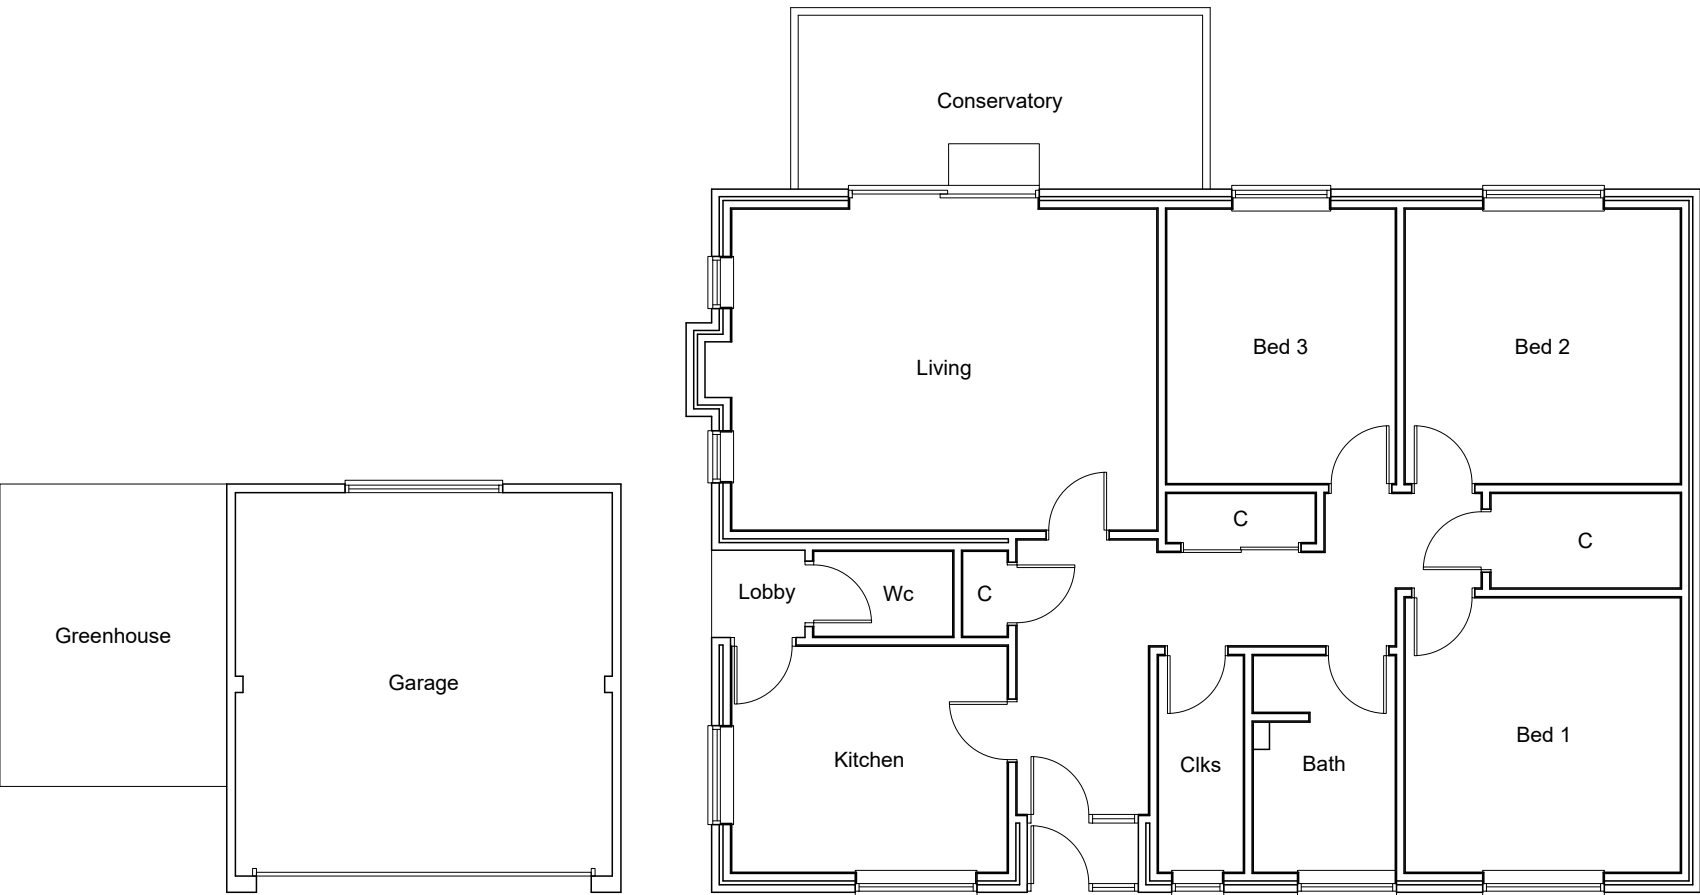

GROUND FLOOR PLAN - Scale 1:100

Ground Floor GIA - 124.3 sqm + Garage GIA - 25.3 sqm

 

A	20.04.20	Planning
---	----------	----------

Revisions
Client

Project	Extension of Existing House 149 Chiltern Road Caversham Reading RG4 5JG		
Status	Planning		
Date	2020.04.20		
Scale	1:100	Size	A3
Title	Existing Plans		
Number	18.14-102	Revision	A

Spires Architects

9 Monks Way | Reading | RG30 3DP
Tel 07495 529905