


Rev	Date	By	Description
A	15/07/2020	LVA	TPO added as requested by RBC letter
-			

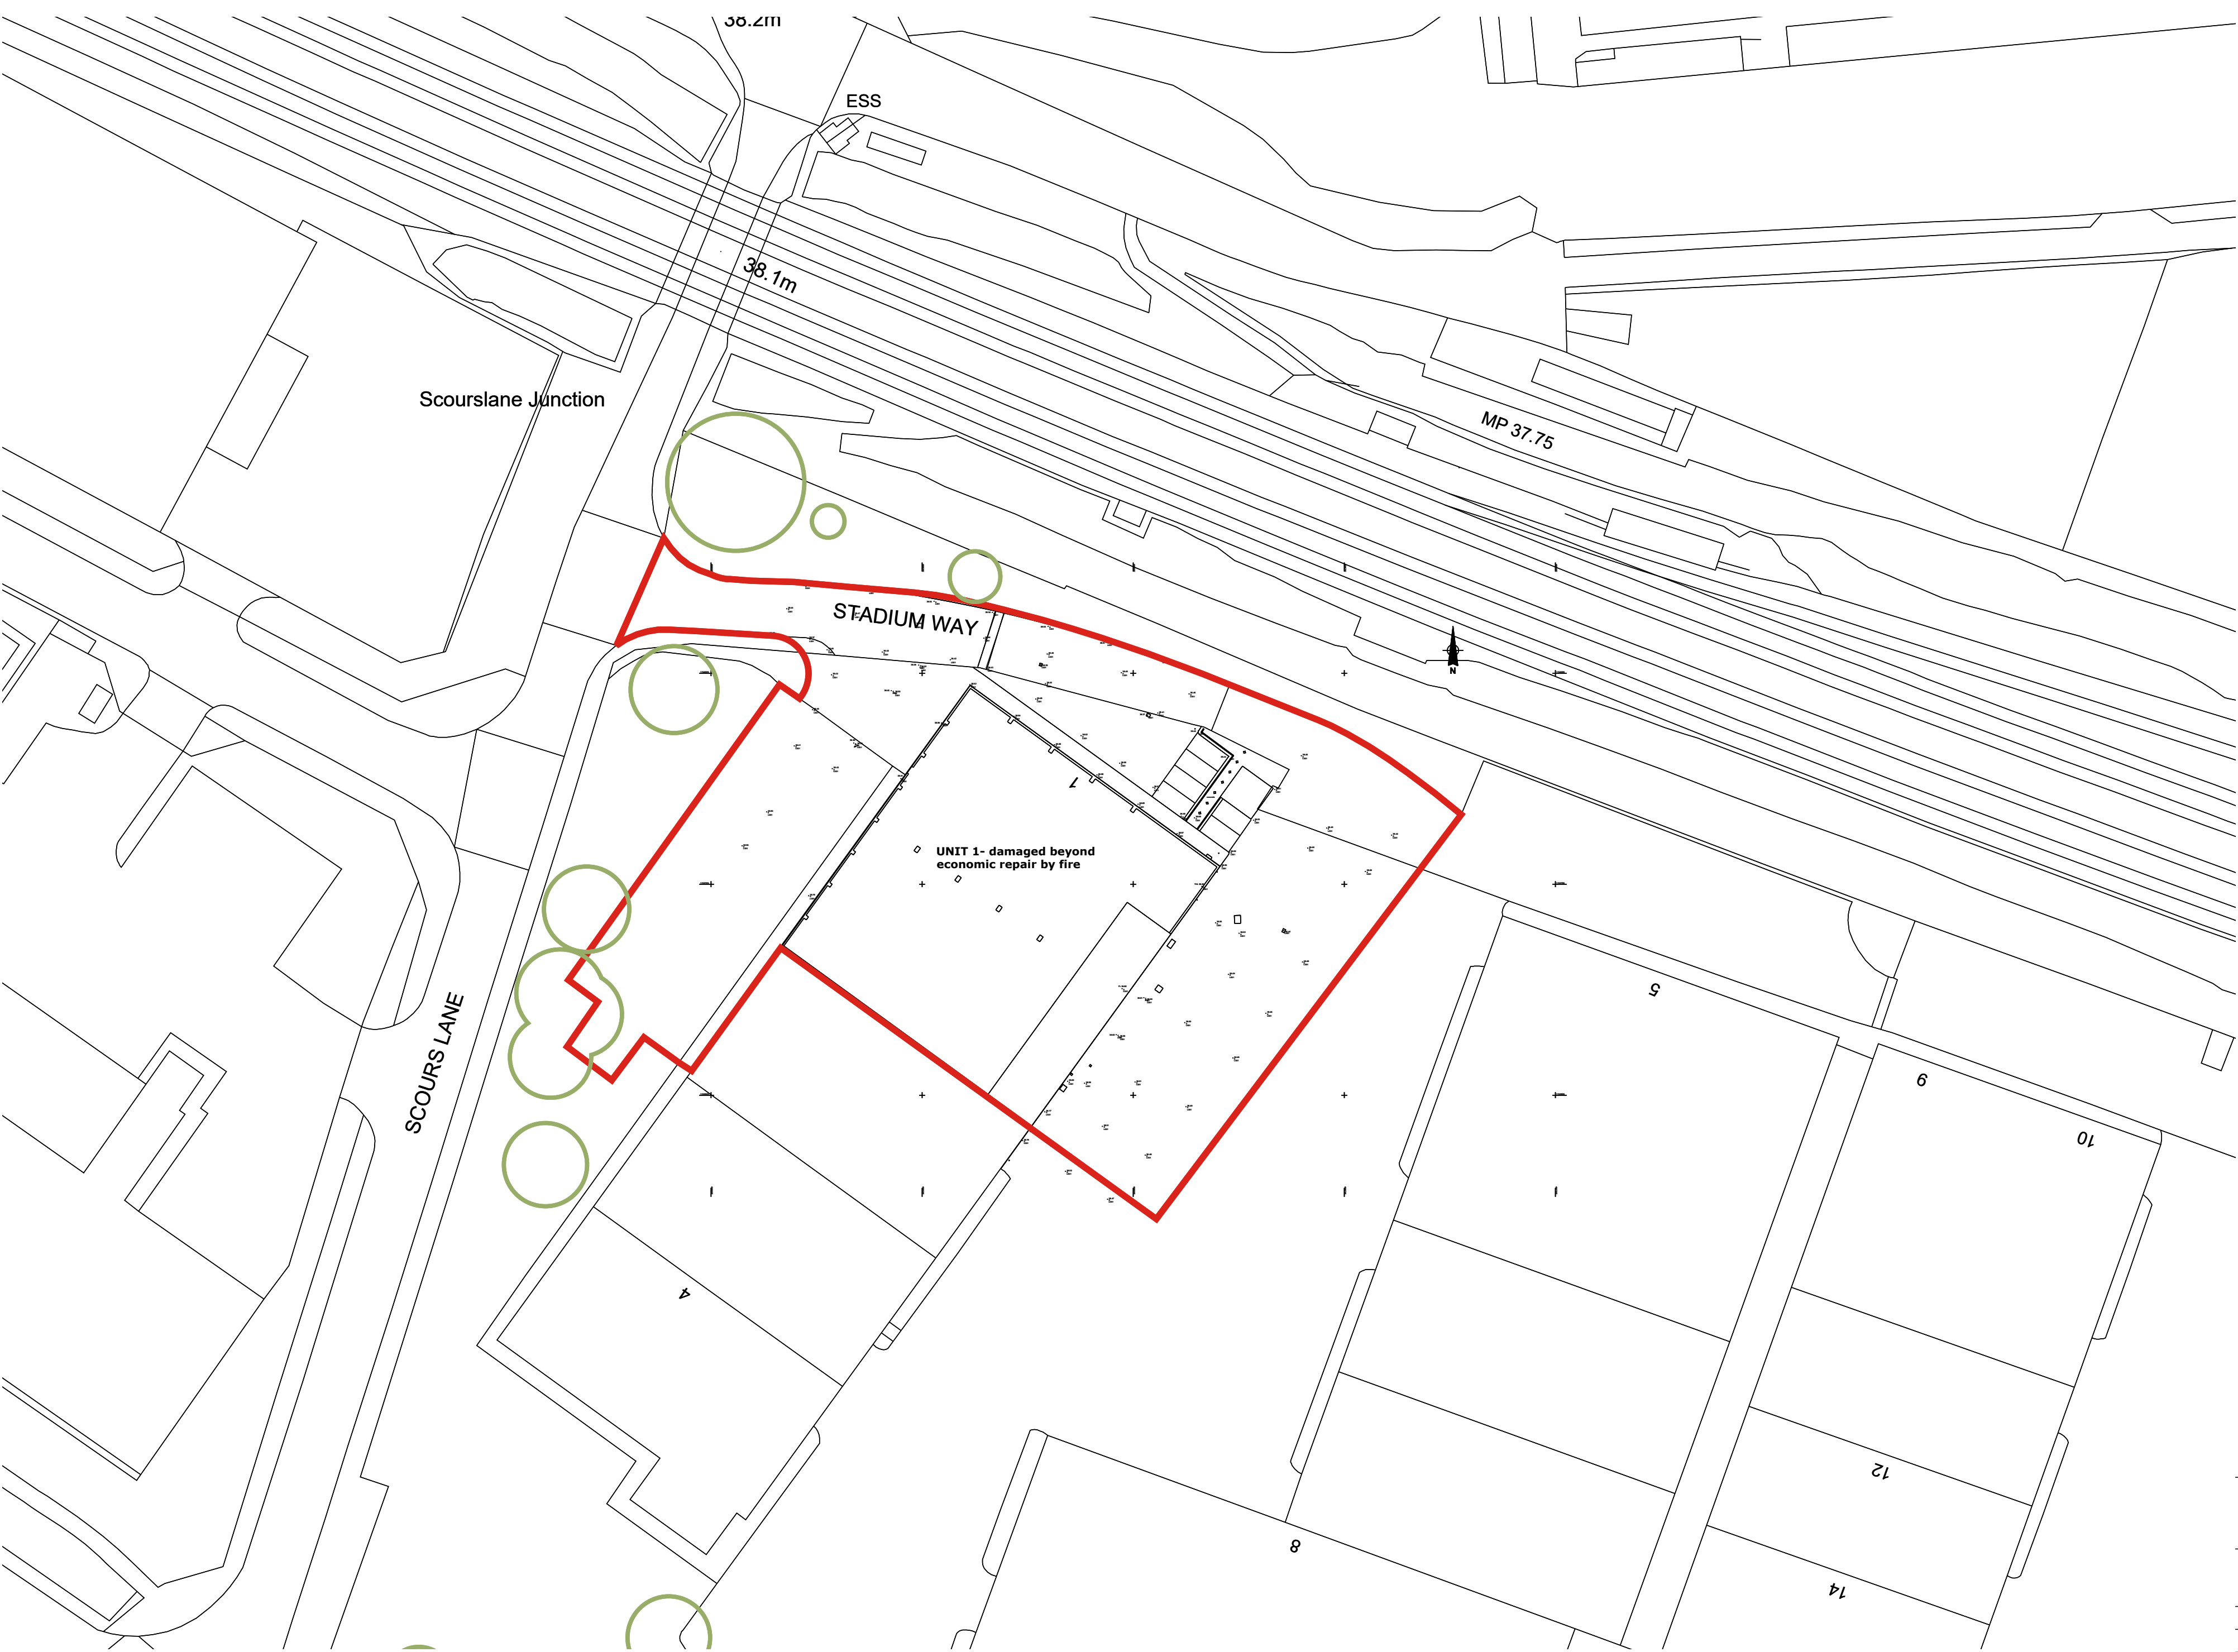

 Existing TPO tree as identified by Reading Borough Council drawing dated 2010

**Red Line Area 1.105Ac
0.45Ha**

Waterfront House
2a Smith Way
Grove Park
Enderby
Leicester LE19 1SX
t: +44 (0)116 247 0557
www.stephengeorge.co.uk

Reading, Stadium Trade and Business Park

Drawing Name:
Existing Site Plan

Drawing Stage: PLANNING

Suitability: S0 - Work In Progress

SGP File Ref: 20-078-P003

20-078-P003 20/05 HR MMS 1:500 @A2 A
SGP Project No: Date: Drawn: Team: Scale: Rev:

Drawing Number:

20-078 - SGP - 02 -00- DR - A - P003

Project Code Originator Zone Level Type Role Number

