



SIDE

FRONT


SIDE

EXISTING
ELEVATIONS
1:100

0 1 2 3 4 5.0M

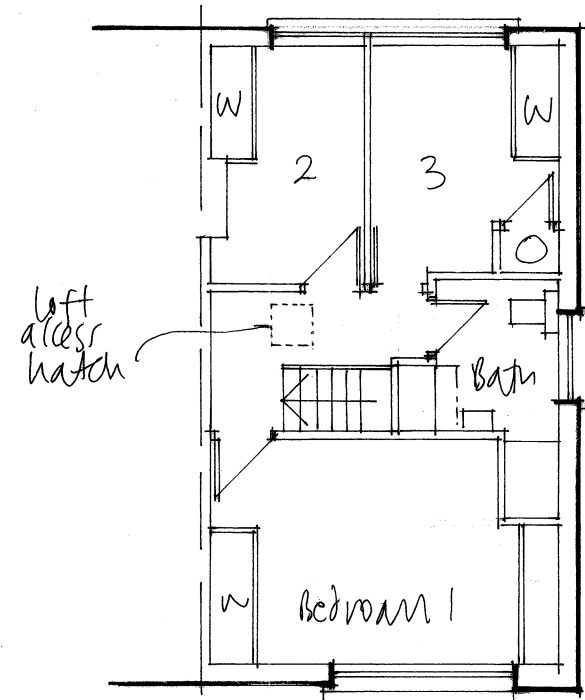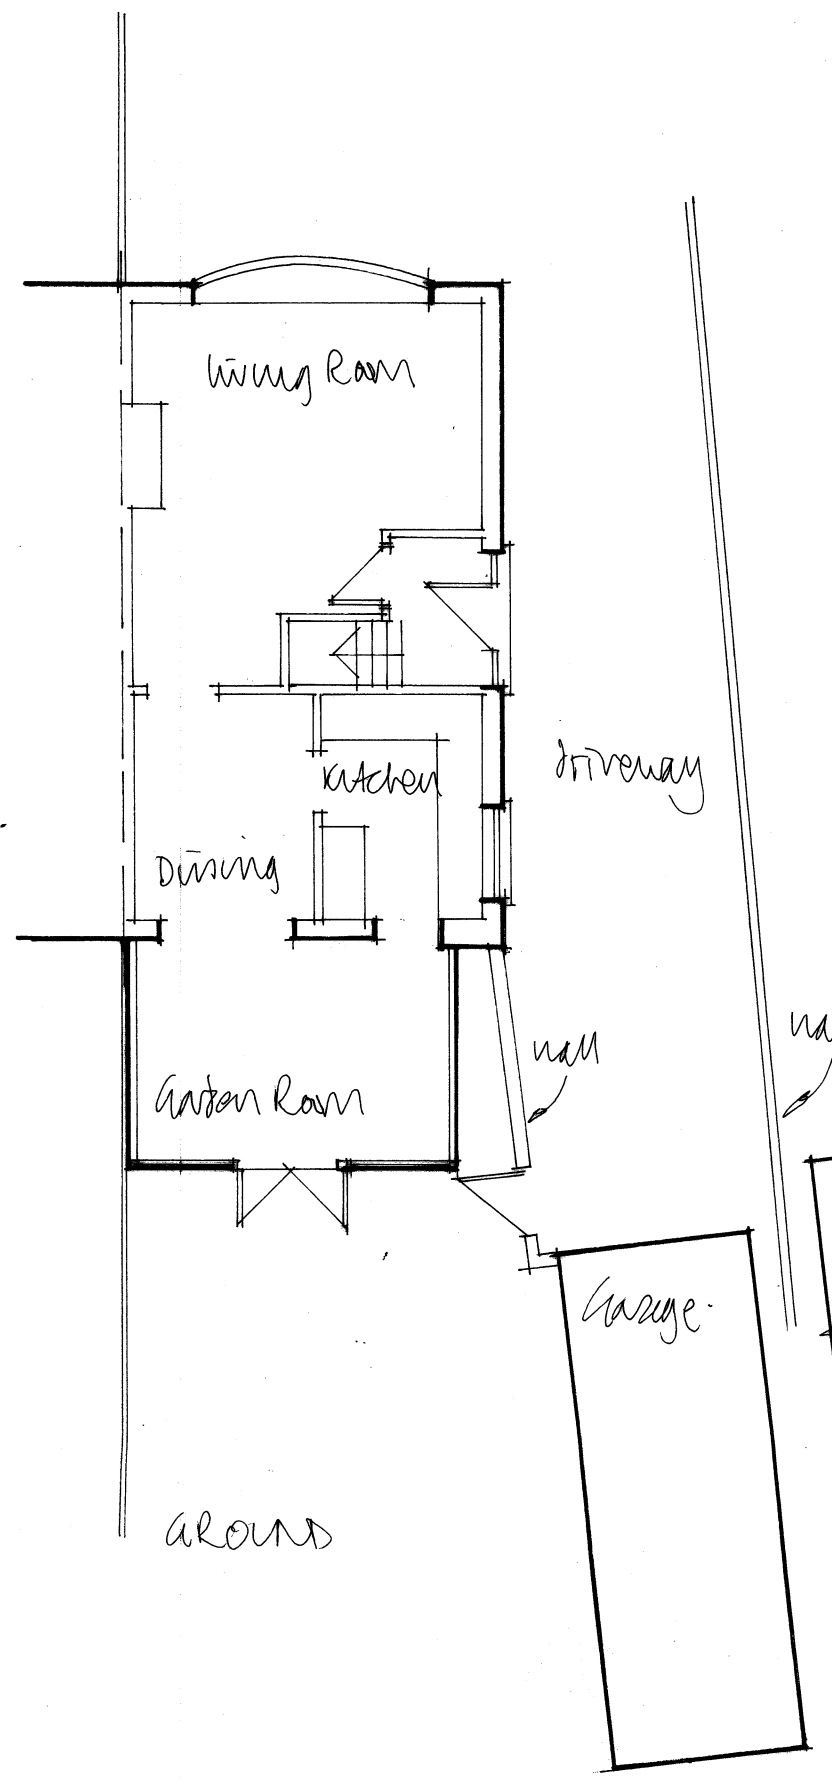


FIRST

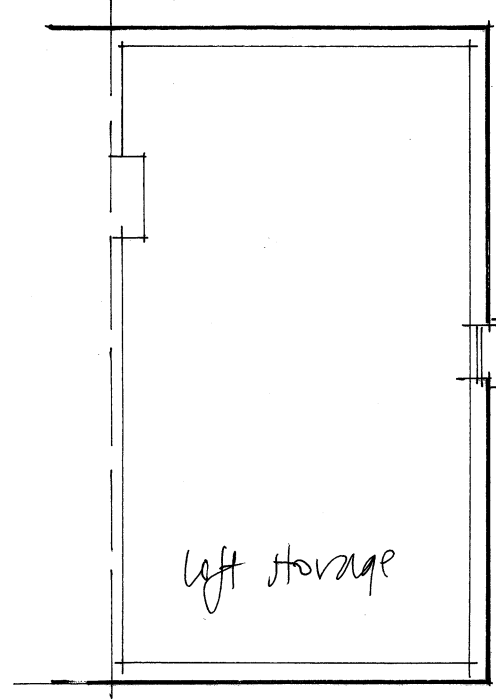


LOFT

EXISTING
FLOOR PLANS
1:100

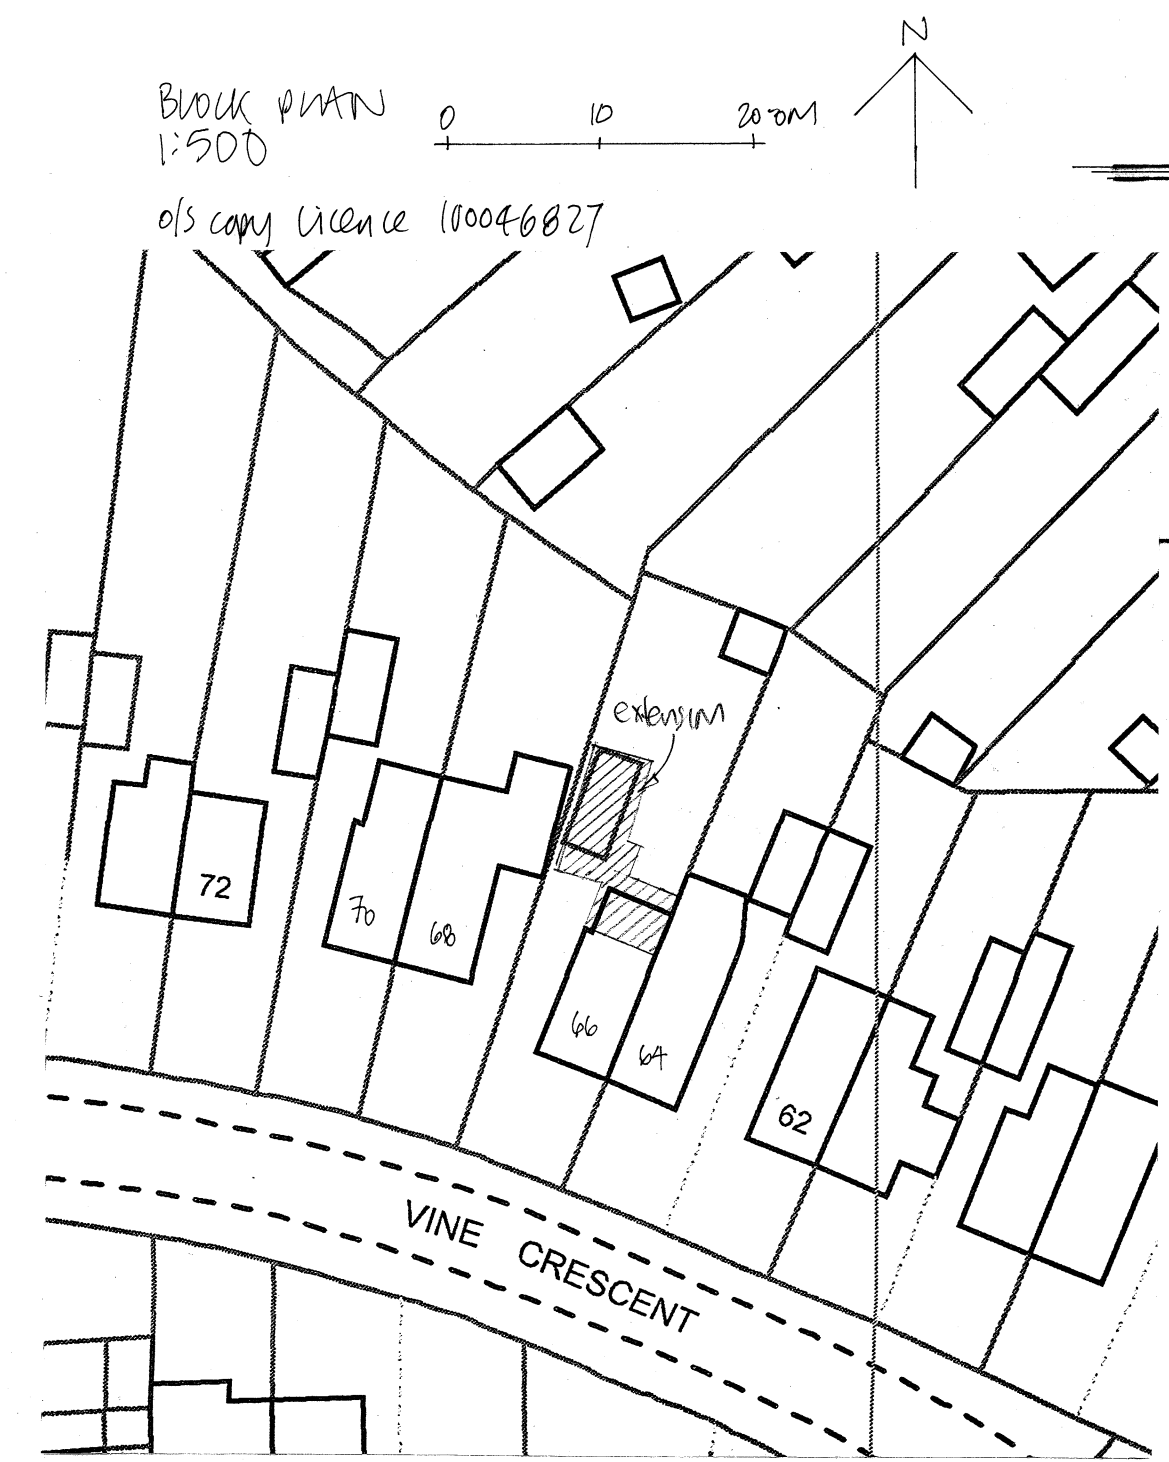

Block plan
1:500

ols copy licence 100046827

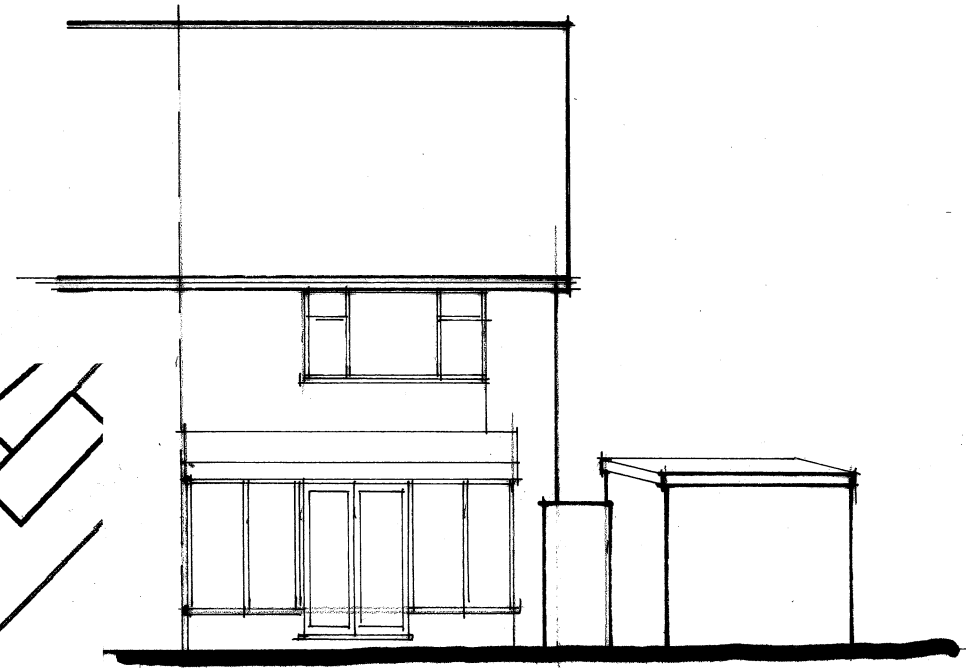

REAR

FUSIONArchitecture Ltd
Orchard End
Hazeley Bottom
Hartley Wintney
Hampshire
RG27 8LU
Tel/Fax 01252 842026

Job Title
66 Vine Crescent
Reading
RG30 3LU

Client
Mr and Mrs Ilsley

Drawing Title
Existing floor plans and elevations,
block and location plans

Scale As shown	Dwg size ...A2
Dwg No. 2135/02	Rev