



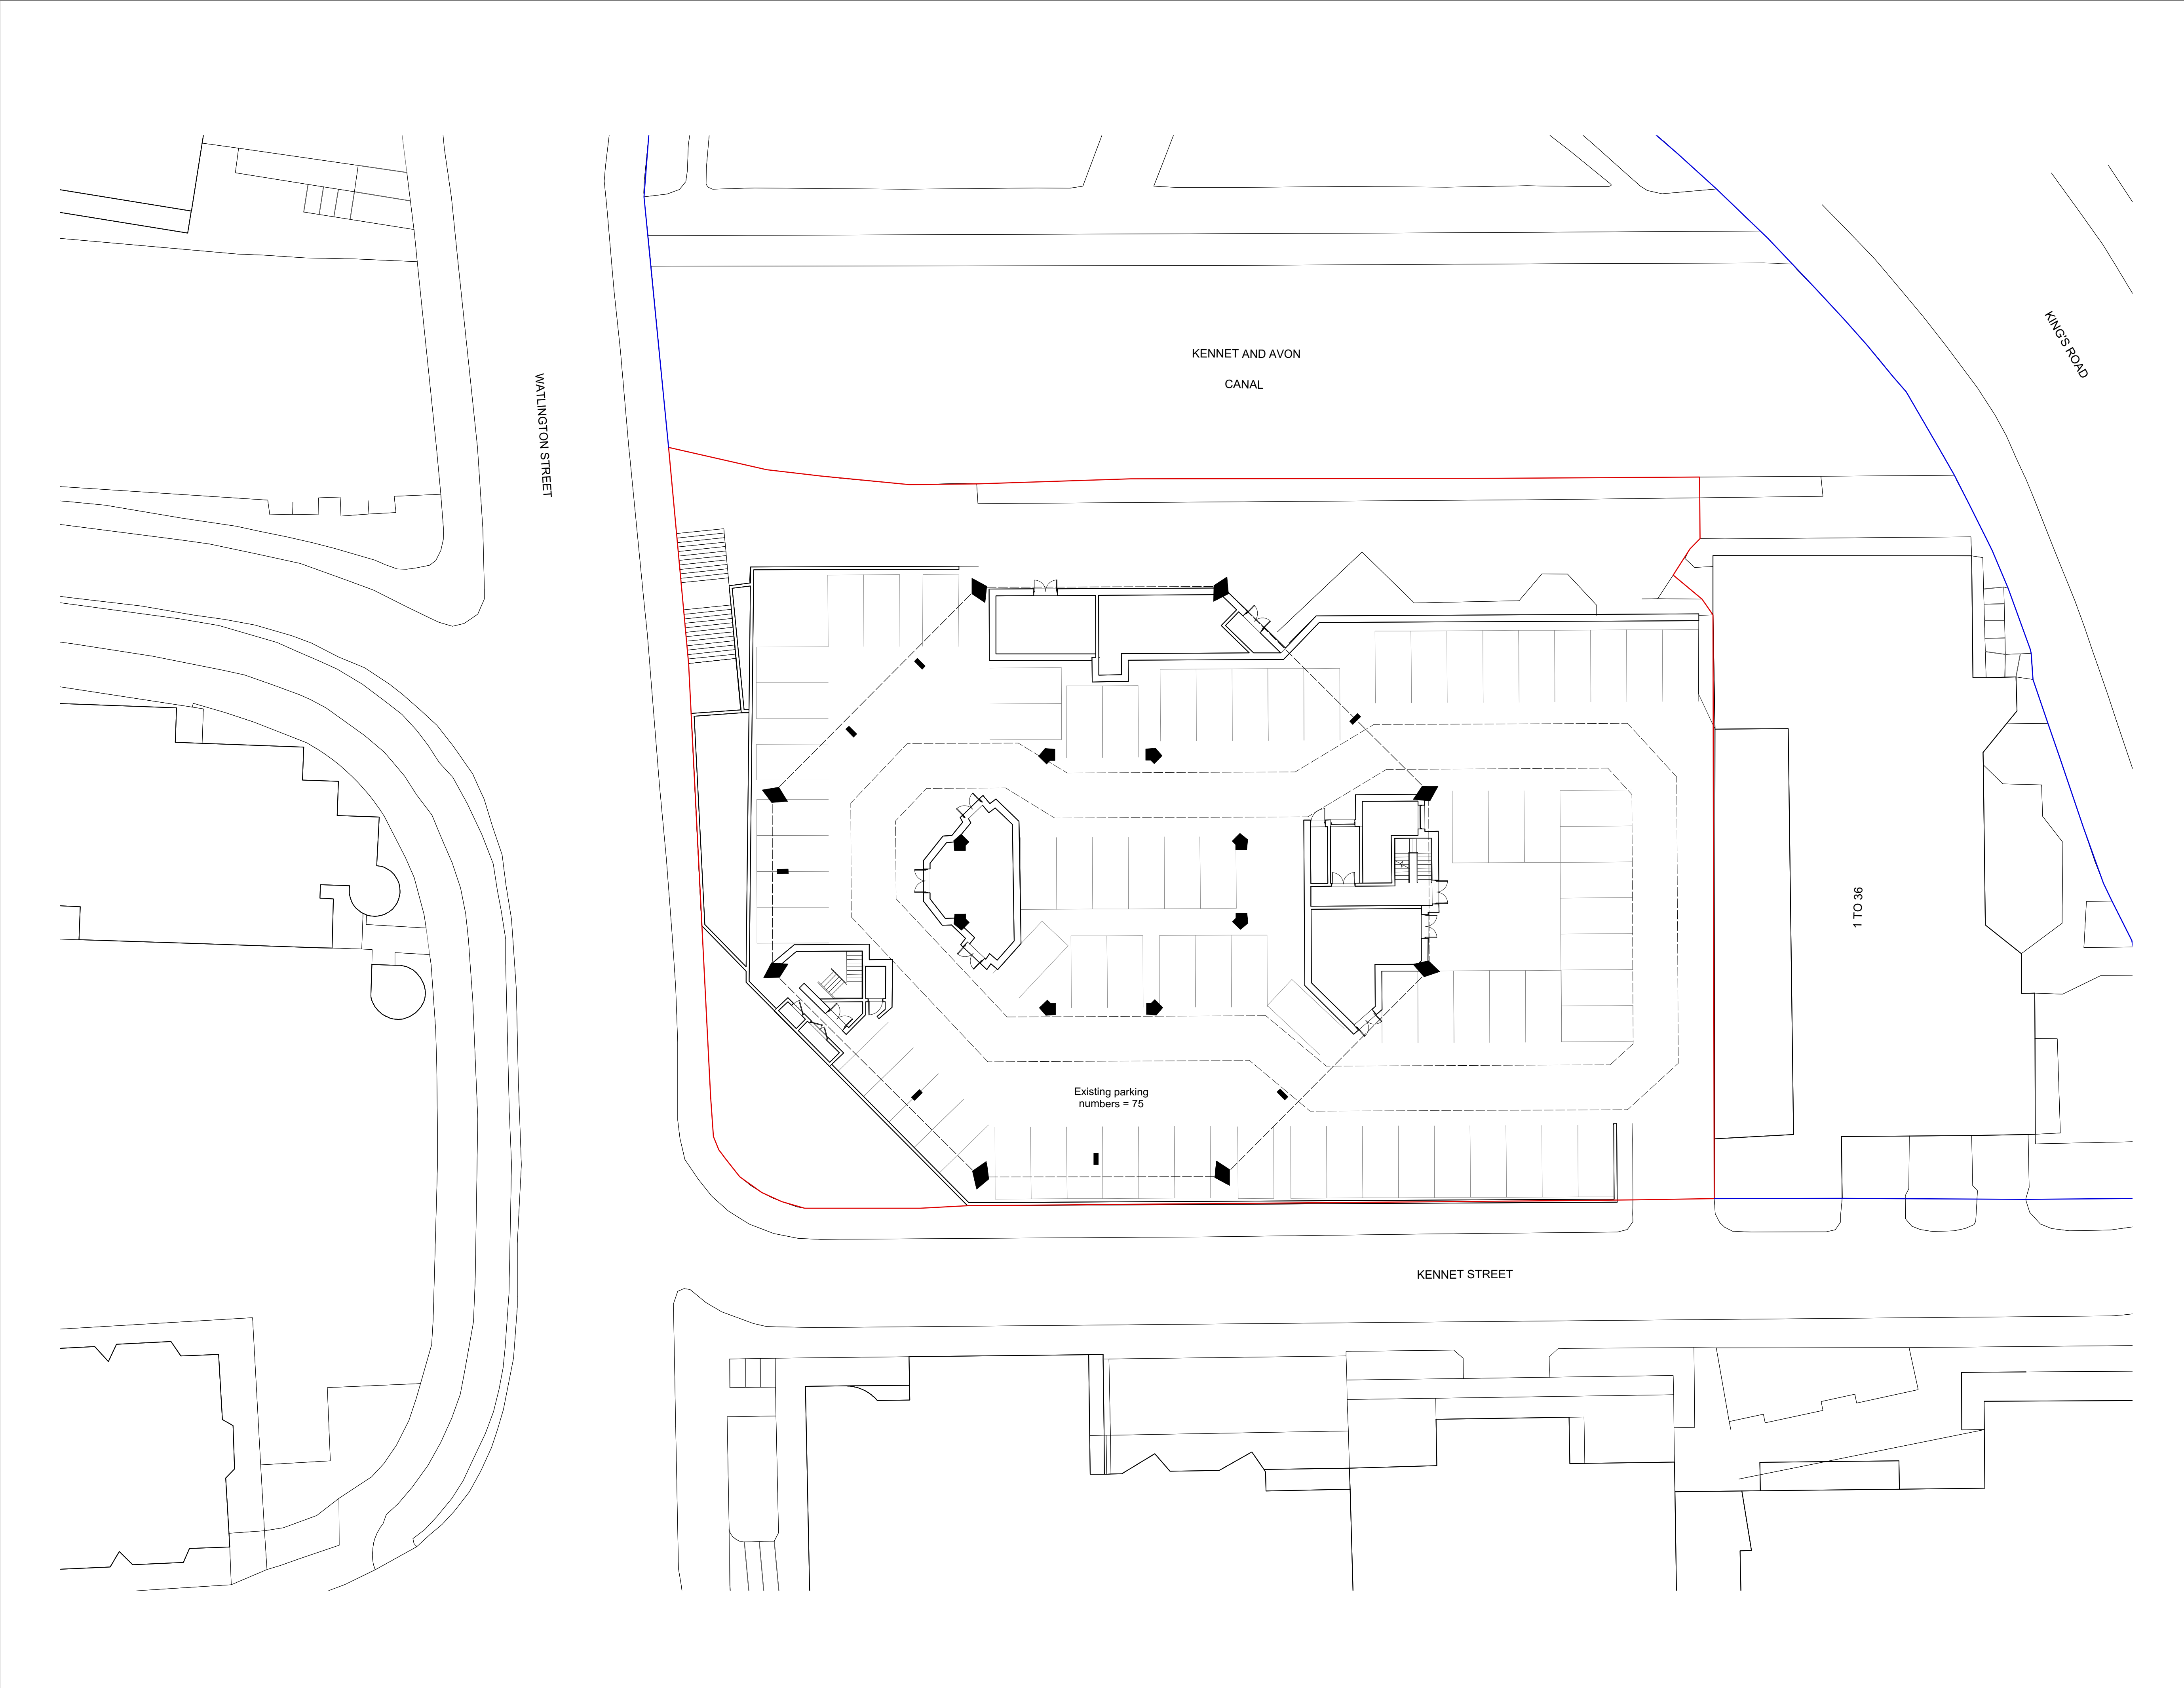

© Copyright
Ayre Chamberlain Gaunt

A1

0 4 8 M

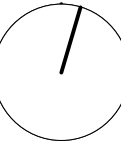

1:200 @ A1

NOTES:

The copyright of this drawing is held by Ayre Chamberlain Gaunt Ltd. Not to be used for any purpose without consent.

OS Licence No. 100051661

Site area 3280m²

ACGARCHITECTS.CO.UK

Ayre Chamberlain Gaunt
Belvedere House
Basing View
Basingstoke
Hampshire, RG21 4HG

+44 (0)1256 363 987
mail@acgarchitects.co.uk

**AYRE
CHAMBERLAIN
GAUNT**

PROJECT

Sapphire Plaza
Watlington Street, Reading

DRAWING TITLE

Existing Site Plan

REV	DATE	DESCRIPTION	TH
1	20/12/2019	Issued for PD	

REV.	VER.	APPROVED BY
P1	.00	OW

DRAWING NO.
project code - originator - volume - level - type - role - number
355-ACG-ZZ-00-DR-A-0002

SUITABILITY
code description
S0 INITIAL STATUS