



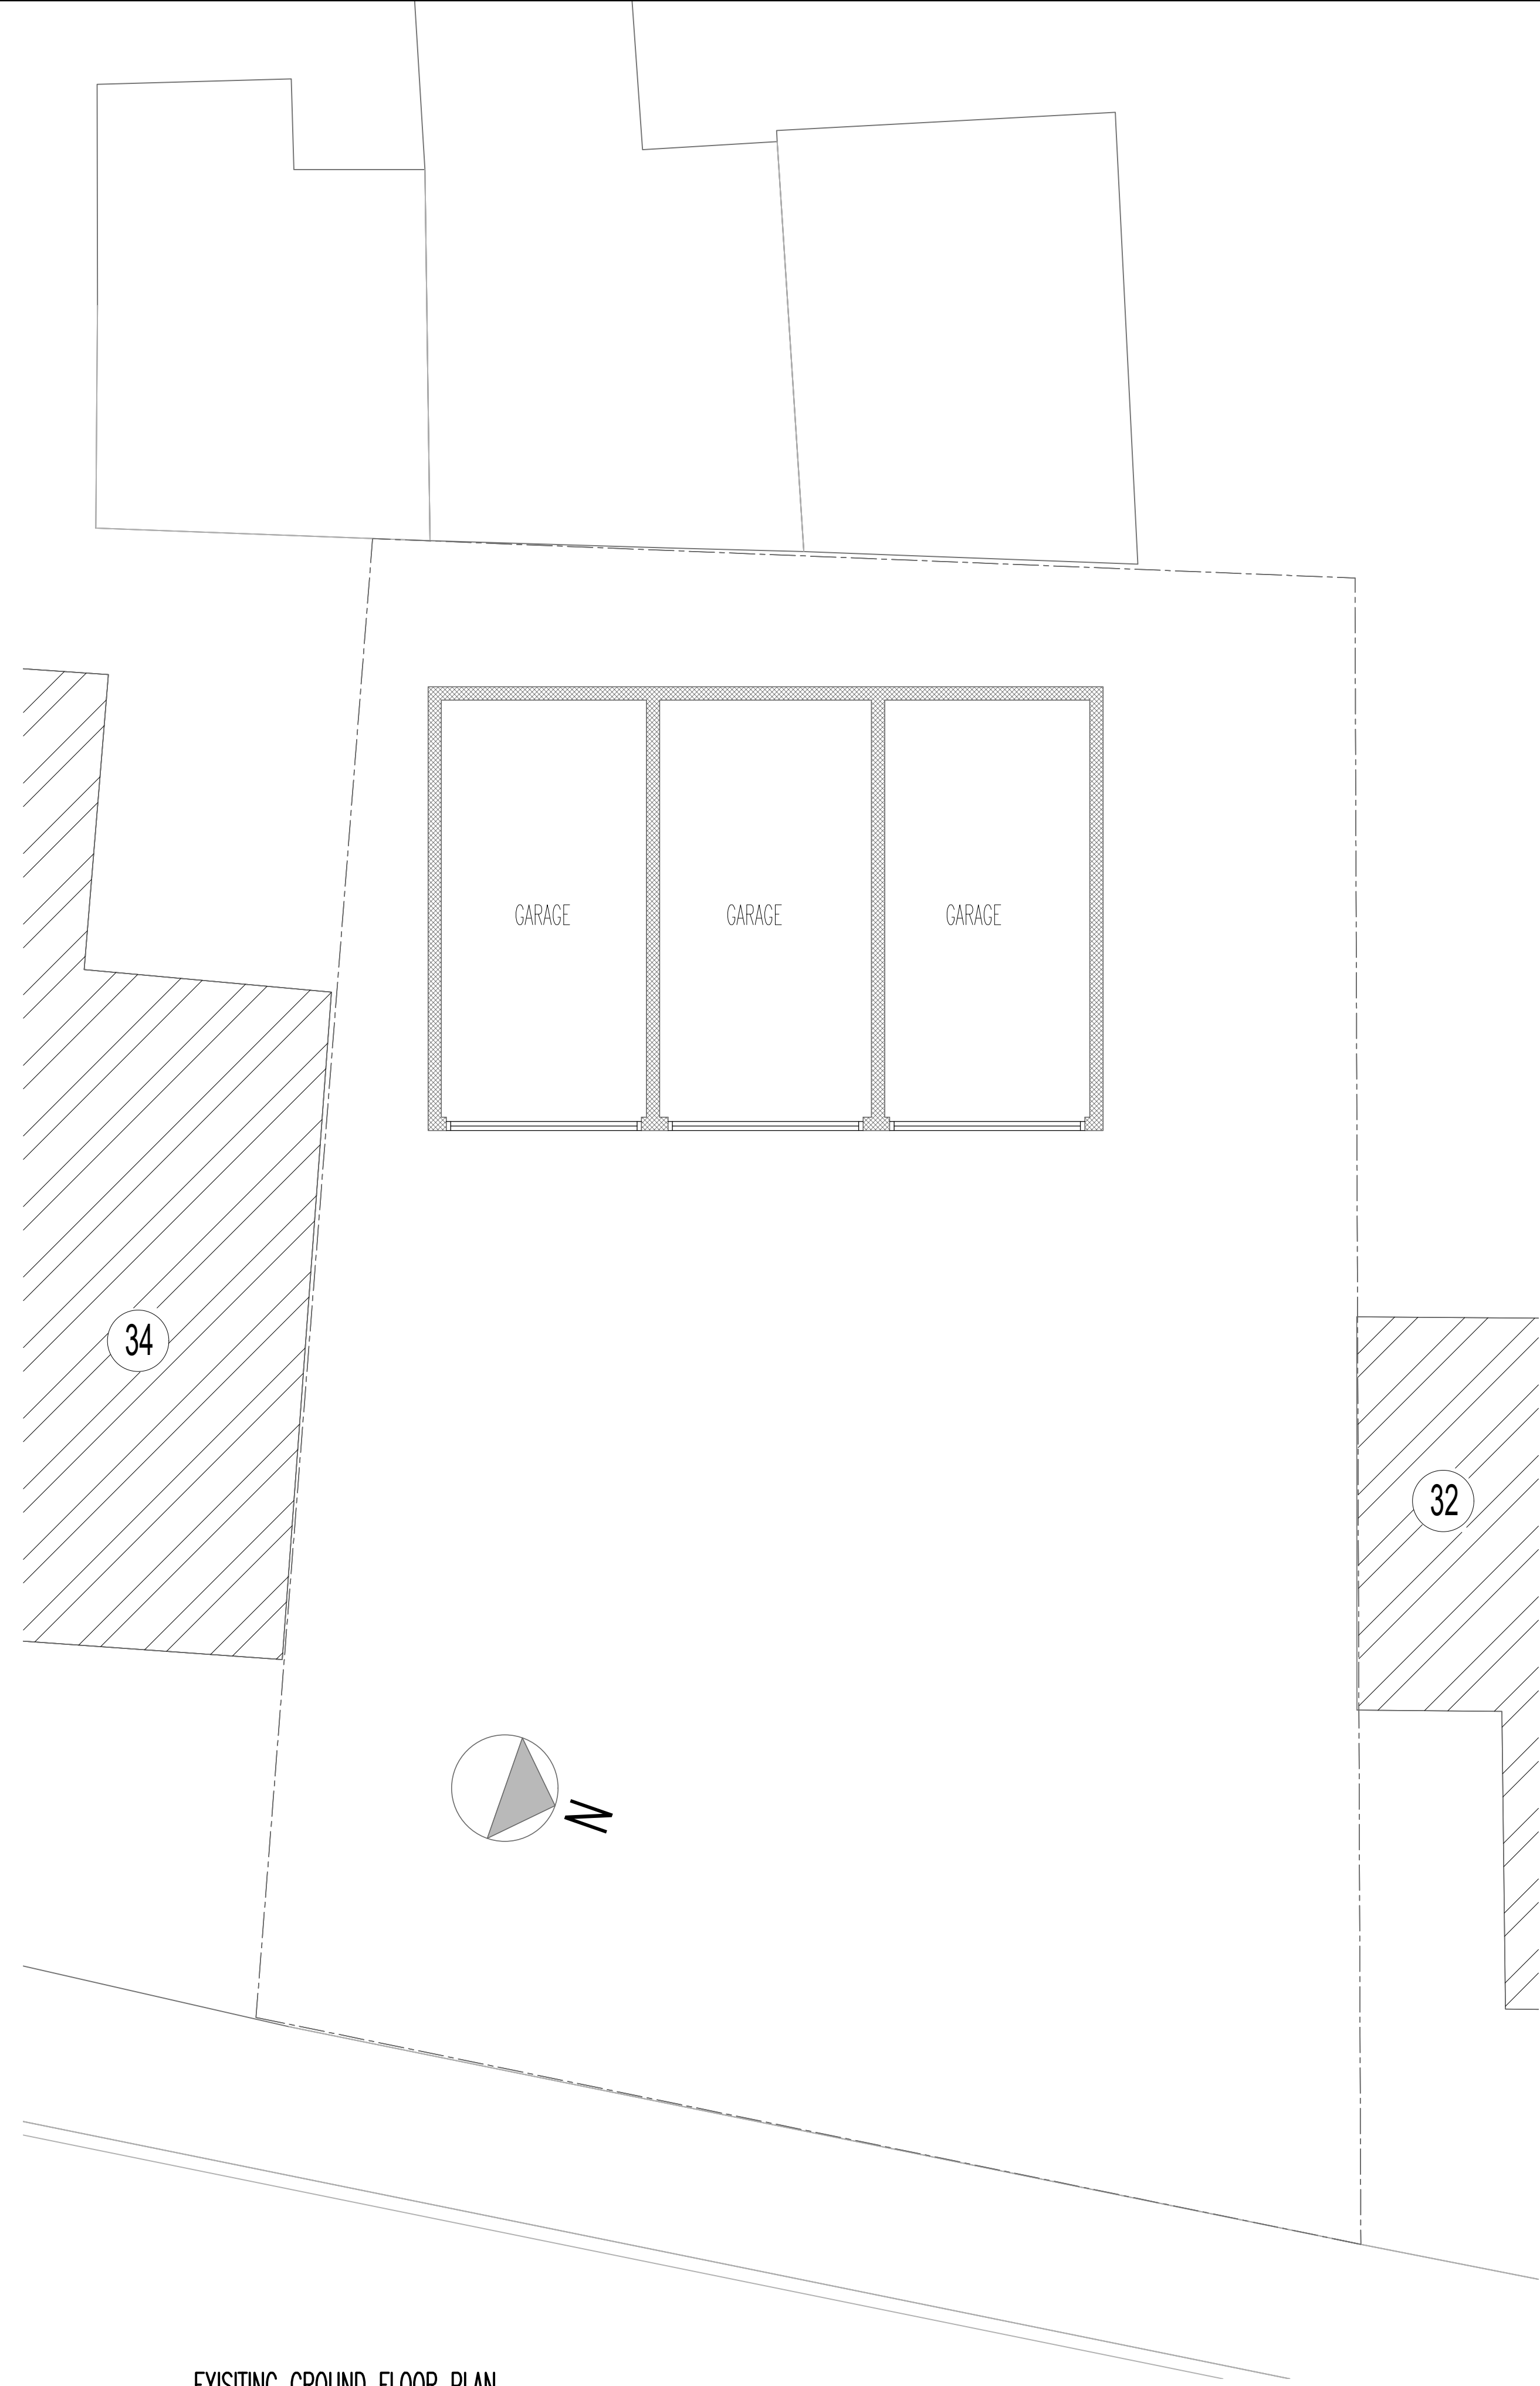


NOTE:
EXISTING GARAGES TO BE DEMOLISHED – REFER TO ECOLOGY REPORT

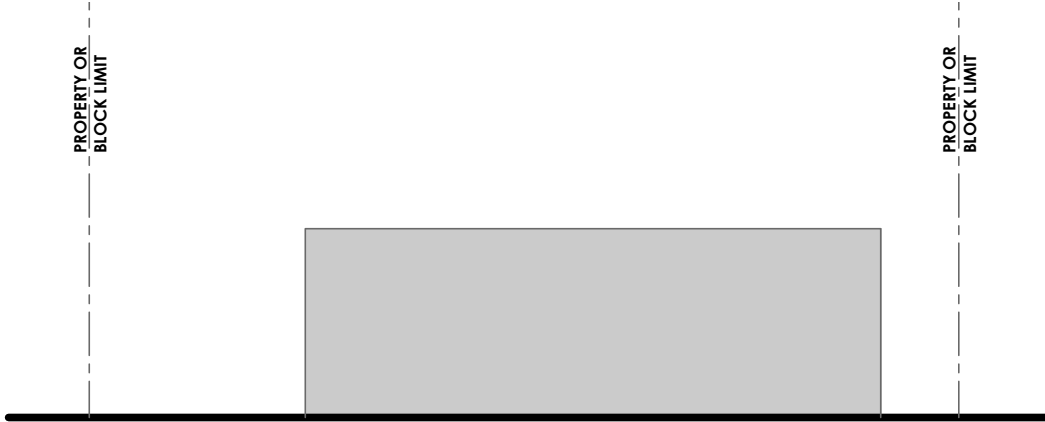


EXISTING FRONT ELEVATION
SCALE 1/100



EXISTING REAR ELEVATION
SCALE 1/100

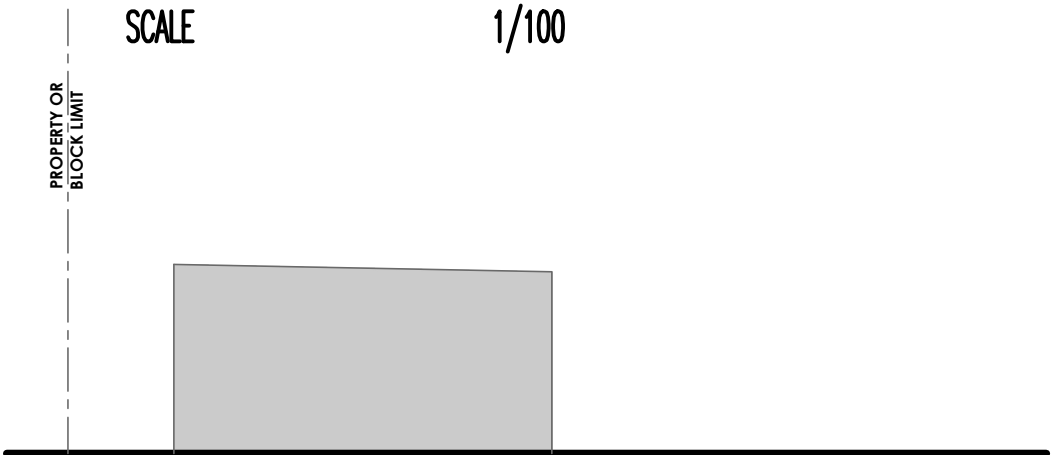

EXISTING SIDE ELEVATION (FROM NO. 32)
SCALE 1/100

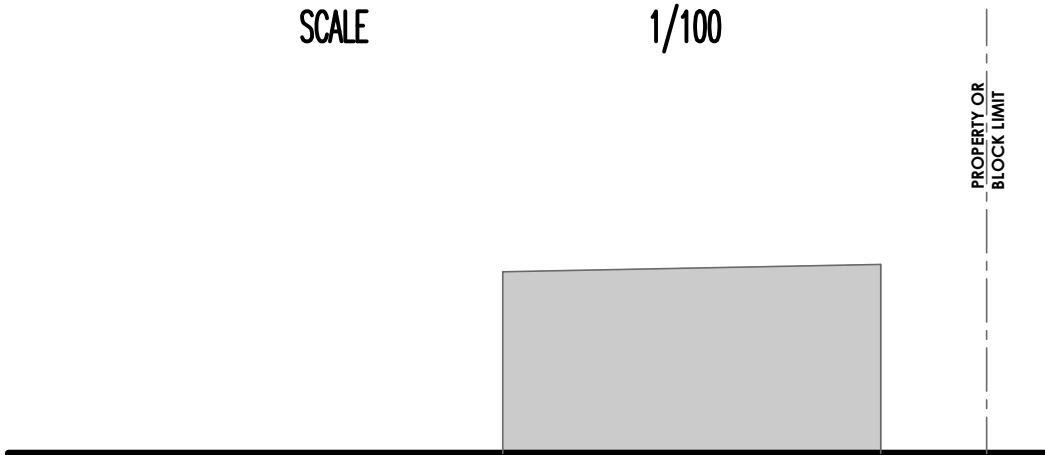

EXISTING SIDE ELEVATION (FROM NO. 30)
SCALE 1/100



EXISTING GROUND FLOOR PLAN
SCALE 1/50
0 0.5 1 1.5 2 2.5m
1:50 SCALE BAR

GENERAL NOTES :
Disclaimer:
This drawing is a Copyright of SA Associates
It is not to be used for any other purpose other than intended.

REV	DATE	DESCRIPTION REVISION	
Architecture Planning 22 WINDSOR ROAD SLOUGH BERKSHIRE SL1 2EJ TEL: 01753 709770 MOB: 0774 8716893 www.saassociates.uk.com  creating space for you			
Registered LABC Partner with SLOUGH BOROUGH COUNCIL 			
CLIENT: MR. NIDAN SINGH LAND ADJACENT 32-34 EASTERN AVENUE READING RG1 5RY			
PROJECT TITLE : DEMOLITION OF UNUSED GARAGES AND ERECTION OF A DETACHED DWELLING			
STATUS : PLANNING			
DRAWING TITLE EXISTING PLANS & ELEVATIONS			
DRAWN KEVIN/C	SCALE 1 / 50	DRAWING NO. 1840/PL/02	
CHECKED SIKANDAR	DATE 21 JAN. 2020		
CERTIFIED	APPROVED	REF.NO.	REV: