




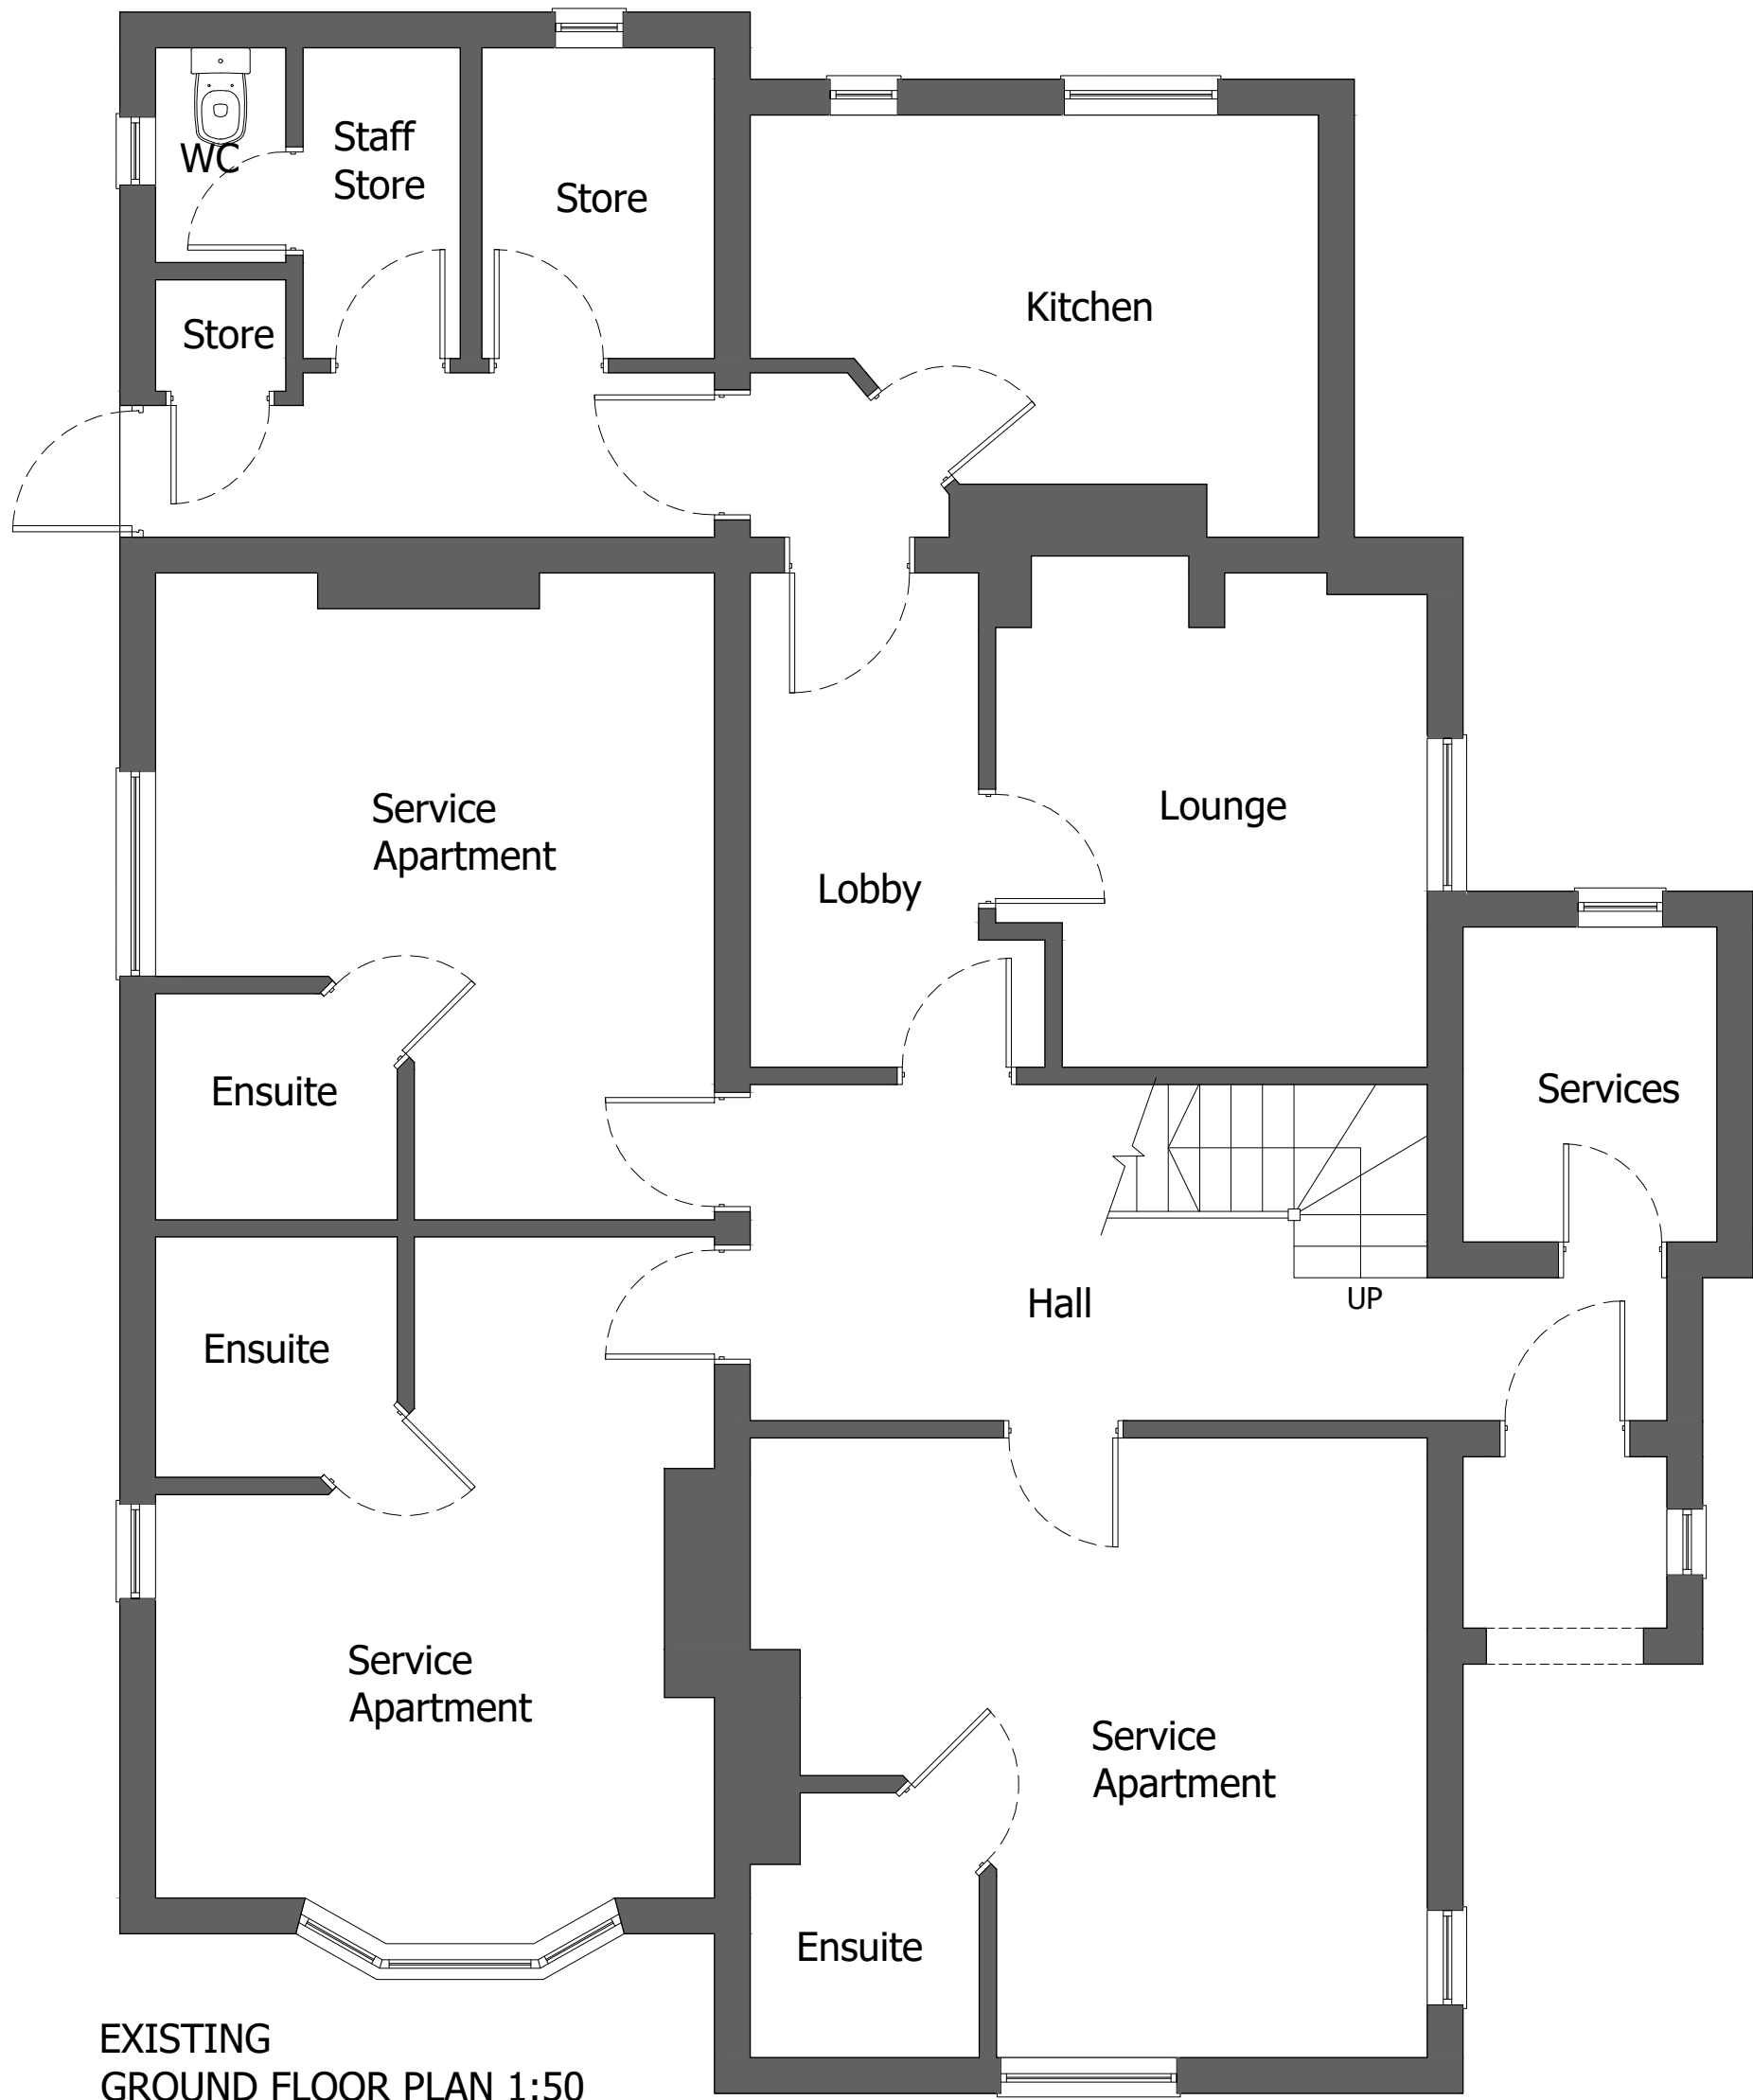


EXISTING
GROUND FLOOR PLAN 1:50

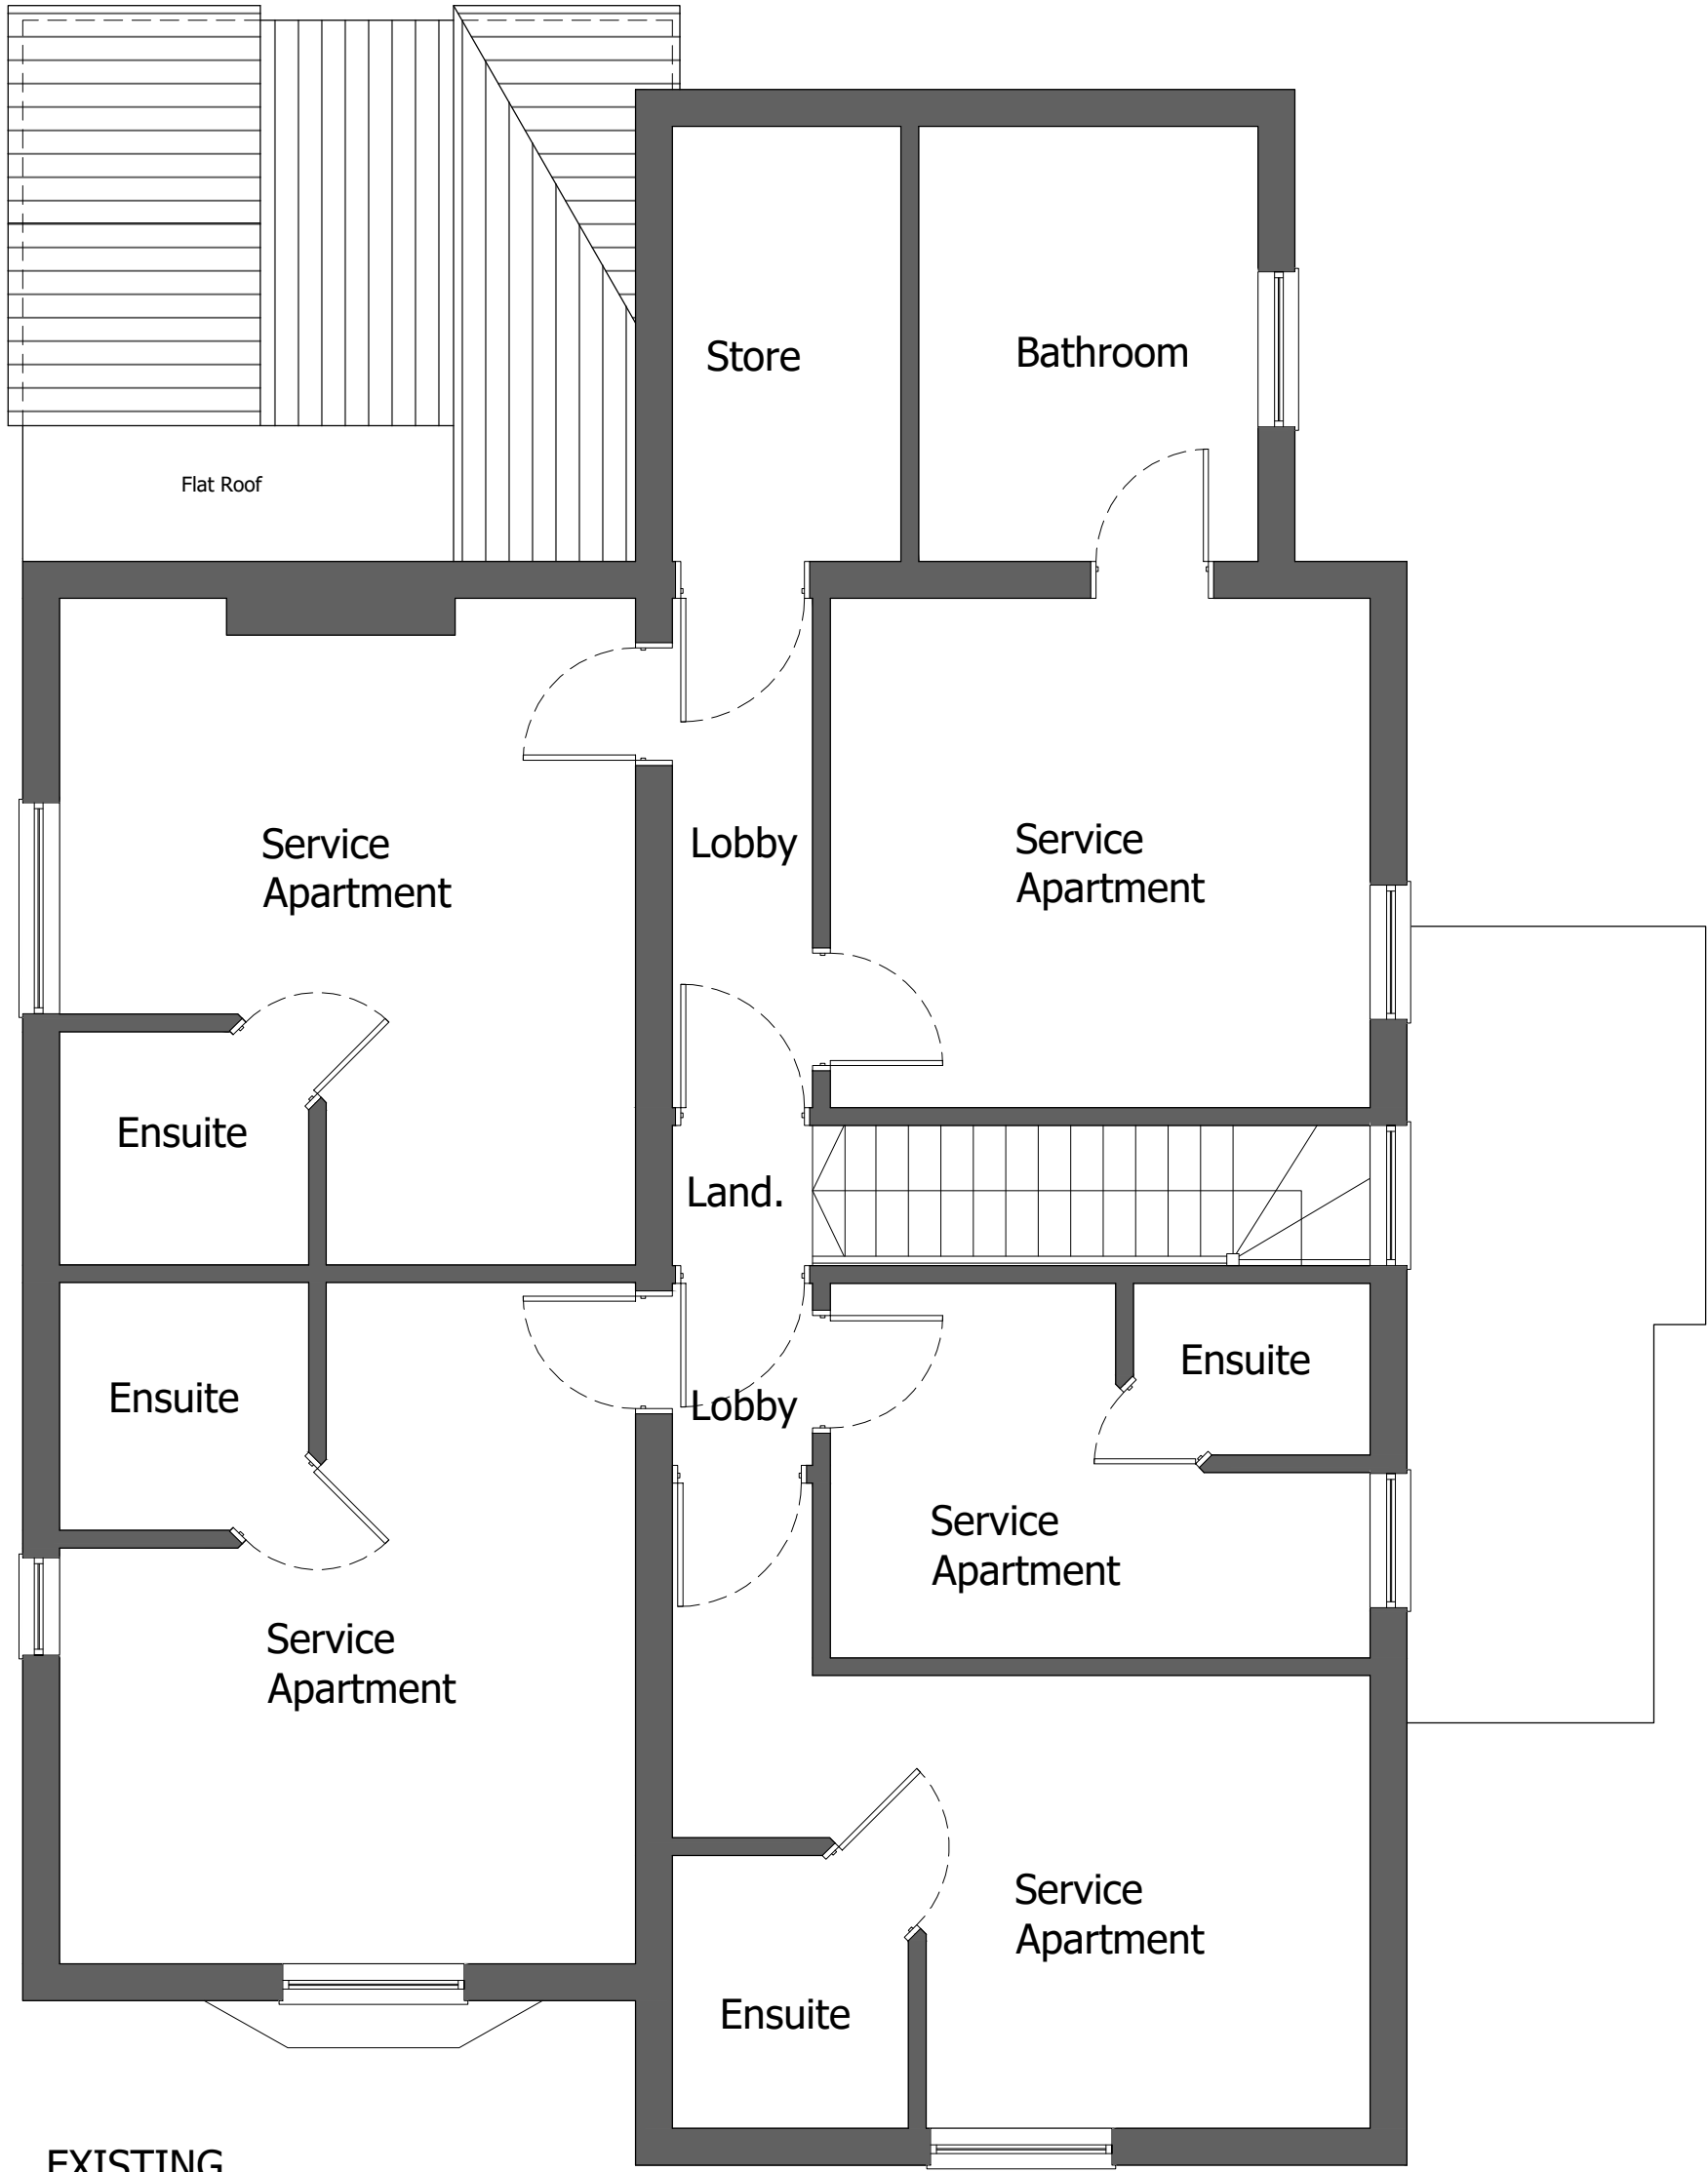

EXISTING
FIRST FLOOR PLAN 1:50

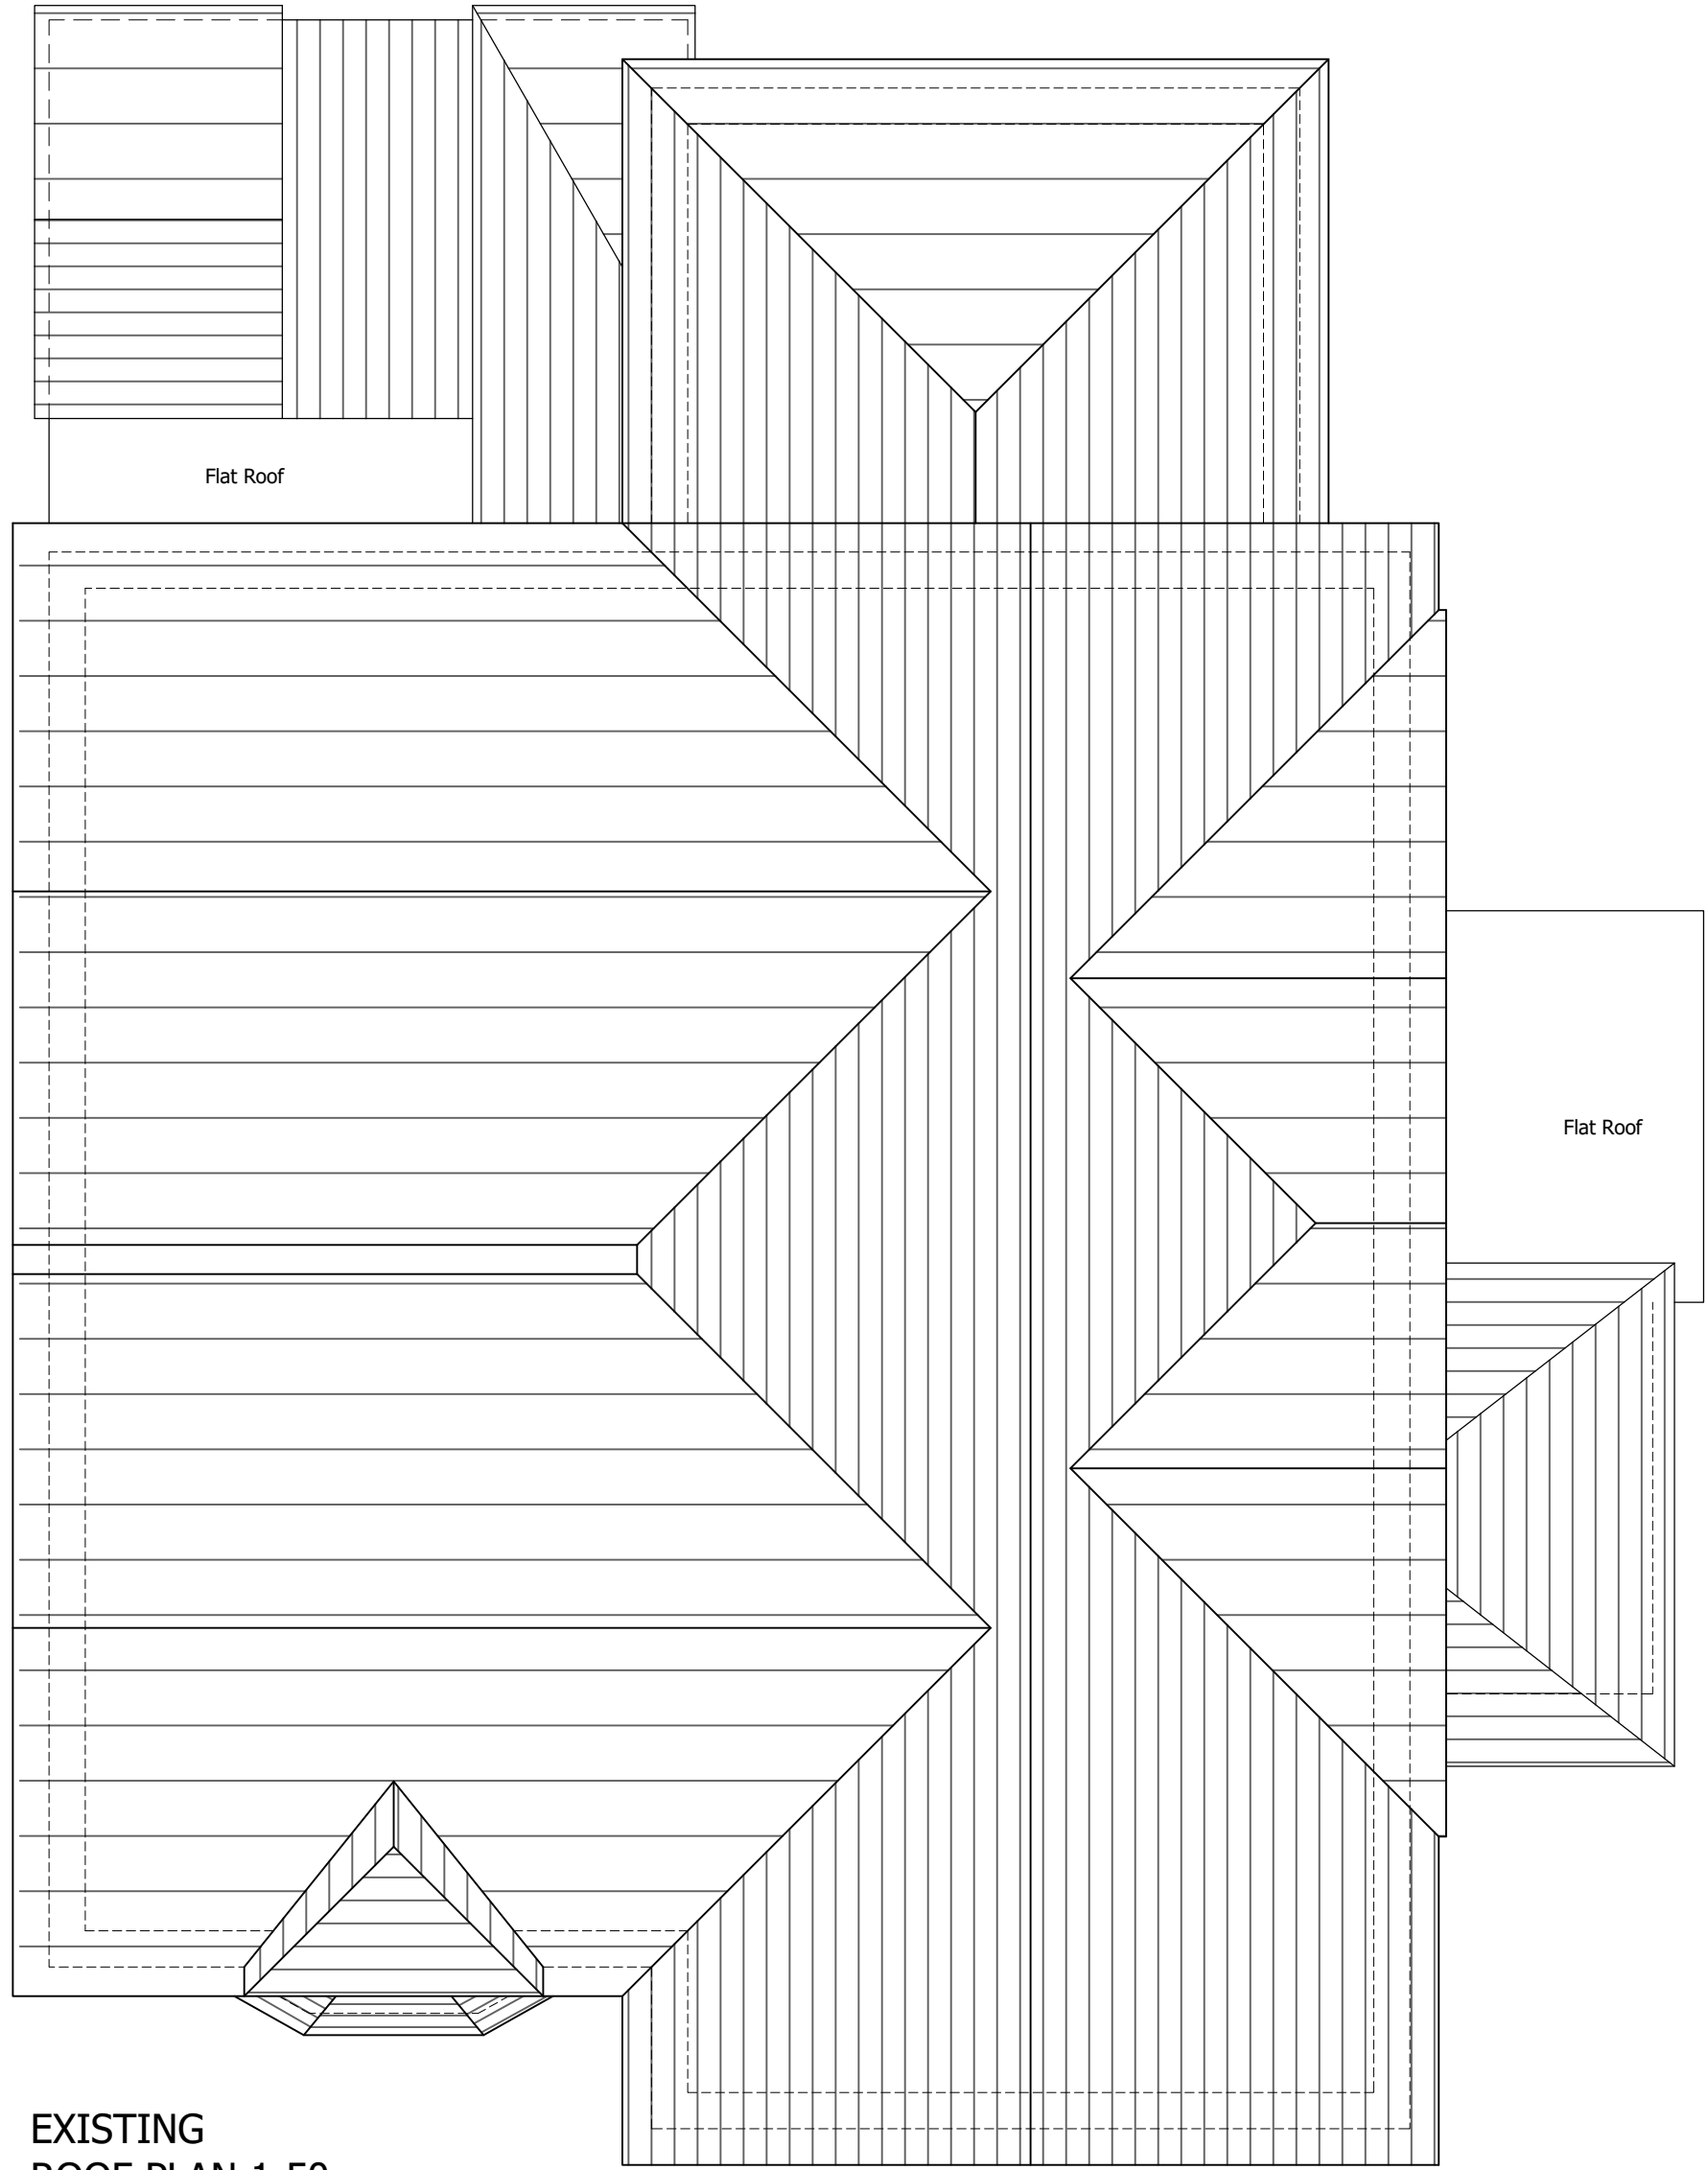

EXISTING
ROOF PLAN 1:50

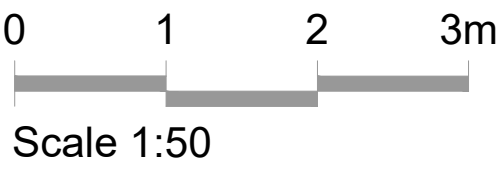

Project Title
CHANGE OF USE

Location
48 BATH ROAD READING, RG1 6PG

Drawing No: PL-01 Drawing Title: Existing Floor Plans

Scale: 1:50@A1 Date: 16/07/2020

JMGC DESIGNS

Rowan House, New Lane Hill
Tilehurst, Reading, RG30 4JJ
Tel: 07714244273
Email: amor.clayton@btinternet.com