




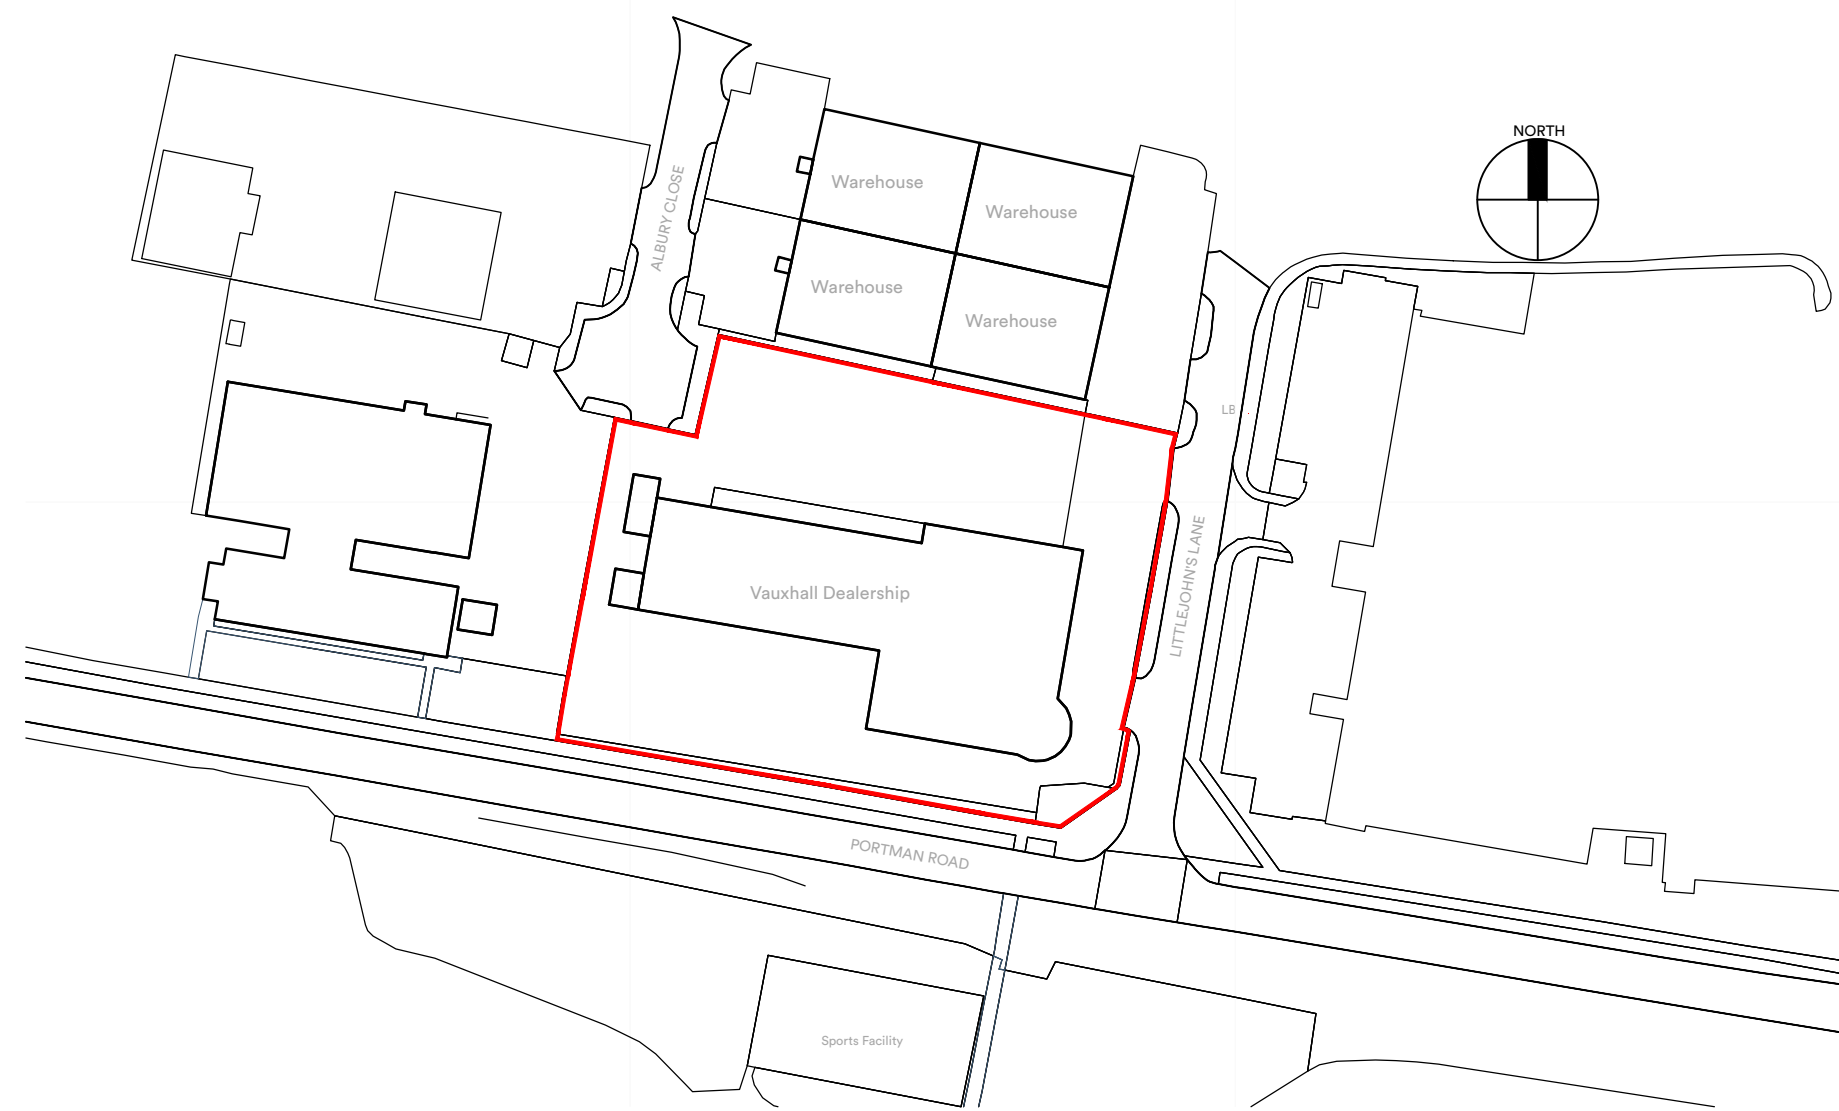


LOCATION PLAN 1:1250

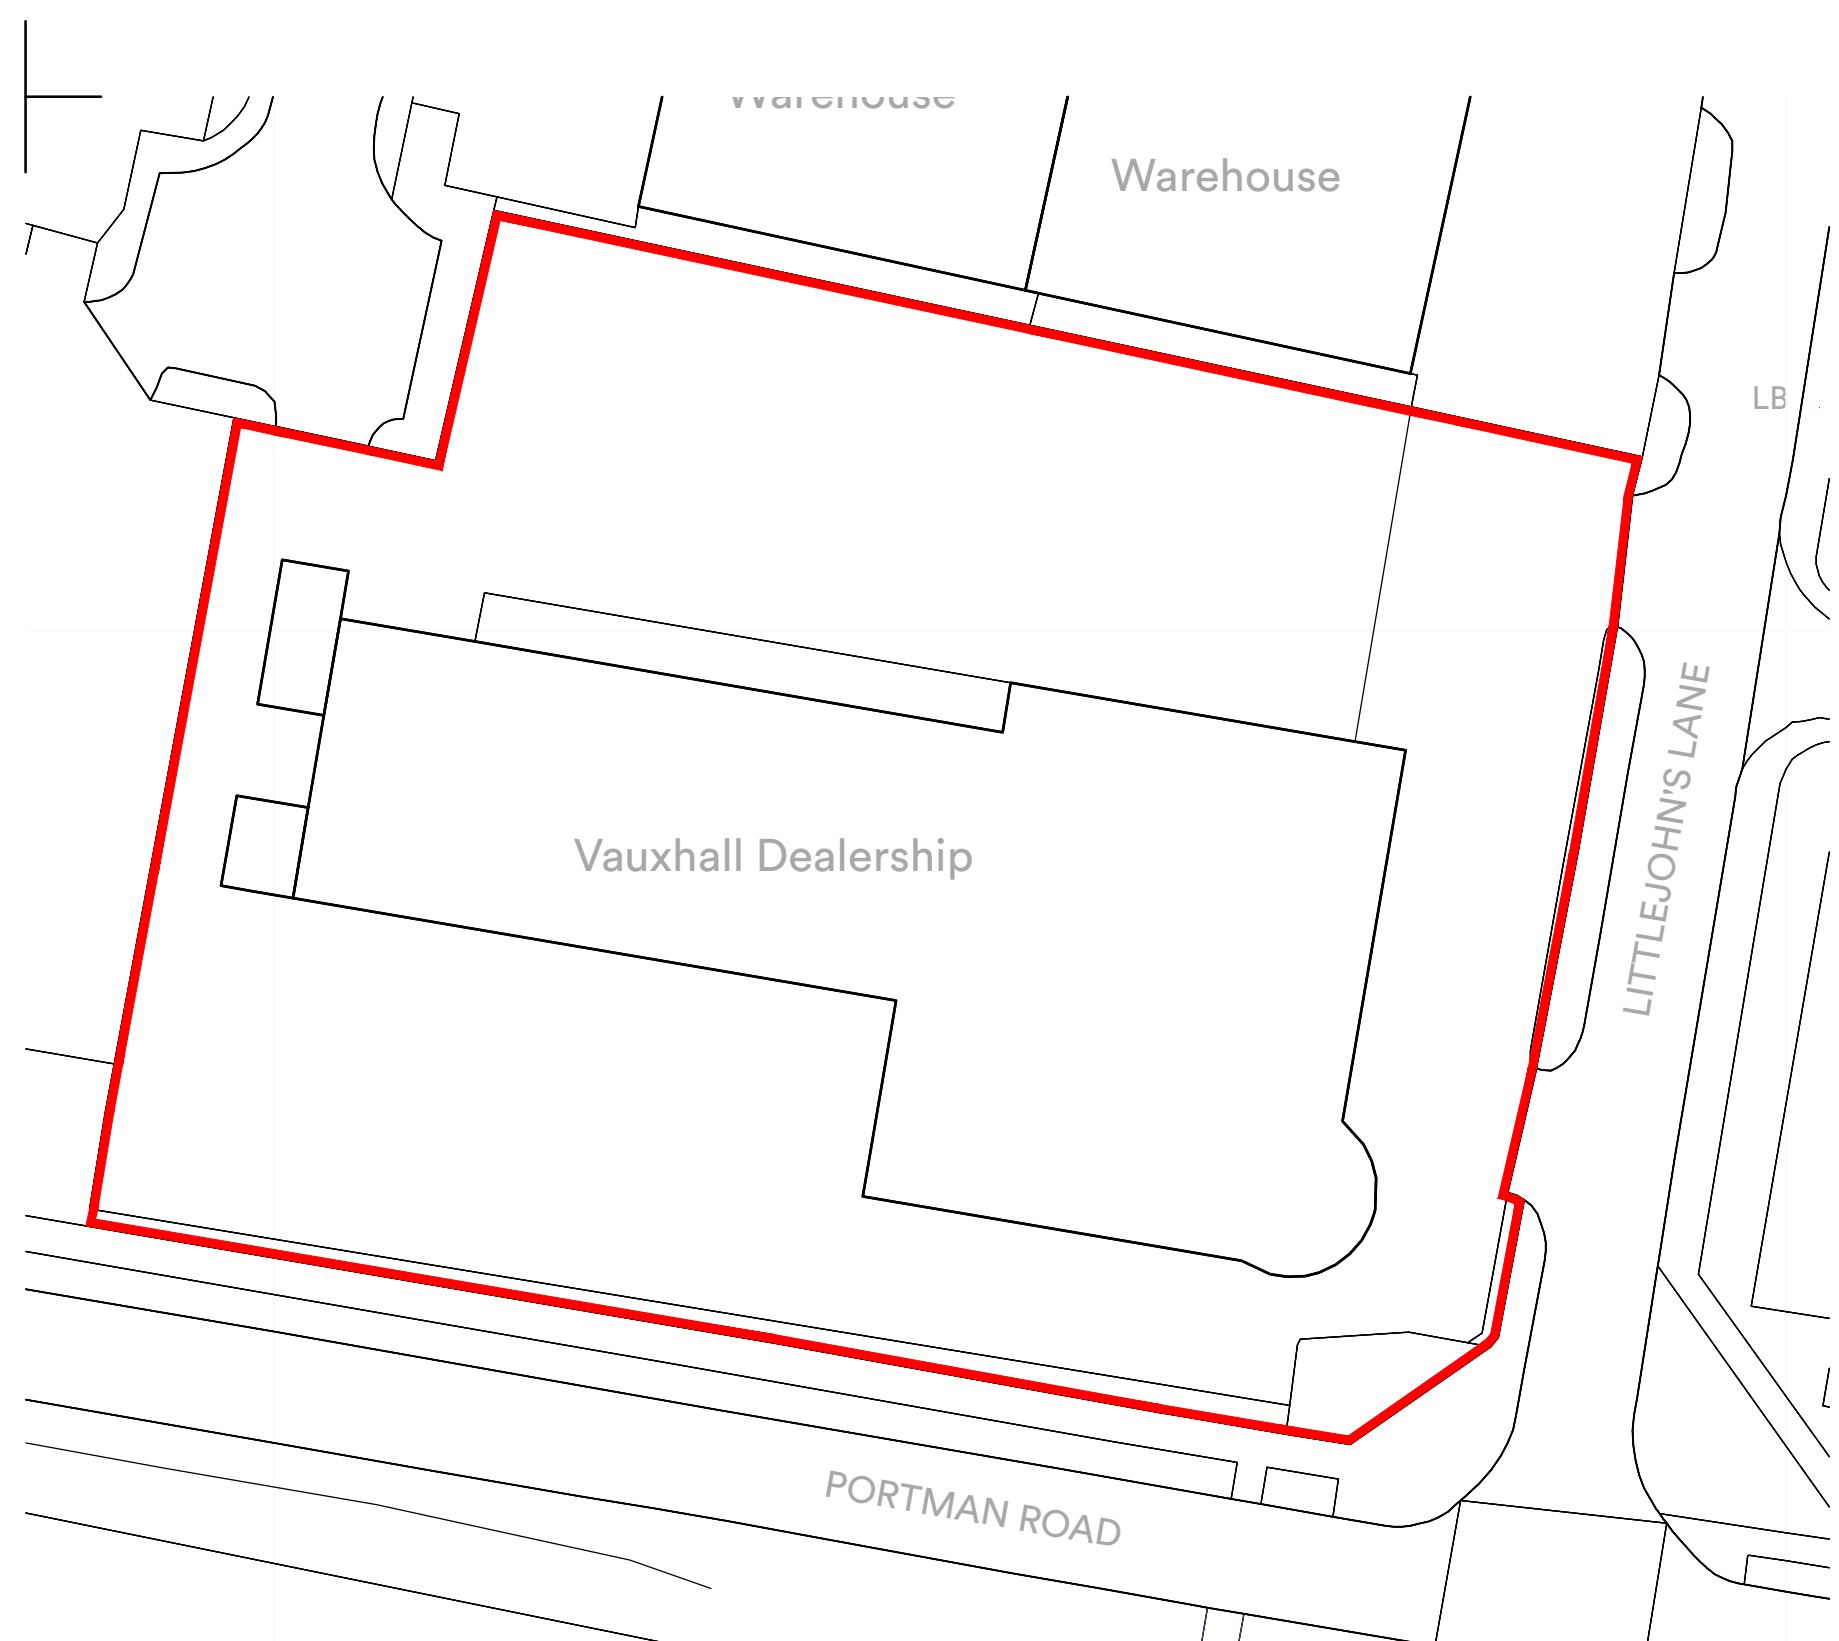

BLOCK PLAN 1:500

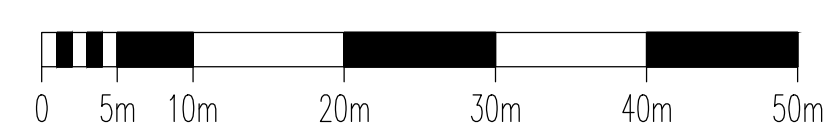

SITE BLOCK PLAN 1:200

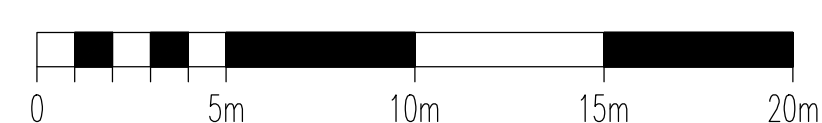


THIS DRAWING IS COPYRIGHT  
DIMENSIONS ARE NOT TO BE SCALED FROM THIS DRAWING UNLESS  
DONE SO BY THE LOCAL PLANNING AUTHORITY.  
AXONArchitects CANNOT BE LIABLE FOR THIRD PARTY REPRODUCTION  
ELECTRONIC DATA IS NOT TO BE AMENDED/DELETED WITHOUT  
AXONArchitects PERMISSION  
Ordnance Survey (c) Crown Copyright 2012. All rights reserved.  
Licence number 0100031673  
Supplied by EMAPSITE (Ordnance Survey Licensed Partner)

| REV | DATE | INIT | DESCRIPTION |
|-----|------|------|-------------|
| 1   |      |      |             |

DISCLAIMER NOTES:  
DRAWING SUBJECT TO FOLLOWING CONDITIONS:

SITE LEVEL SURVEY  
MEASURED BUILDING SURVEY  
CONFIRMATION OF LEGAL BOUNDARY & EASEMENTS  
GROUND INVESTIGATION BY OTHERS  
STATUTORY AUTHORITY SERVICES INVESTIGATION  
PLANNING AUTHORITY COMMENTS/ APPROVAL  
HIGHWAY AUTHORITY COMMENTS/ APPROVAL  
CONSERVATION OFFICER COMMENTS/ APPROVAL  
FLOOD RISK ASSESSMENT  
PARTY WALL ACT 1996

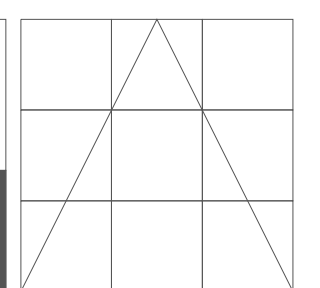

Axon Architects



Spaces Northgate House  
2nd & 3rd Floors, Northgate House  
Upper Borough Walls, Bath, BA1 1RG, England.  
T: 07903 073451  
E: studio@axonarchitects.co.uk  
W: www.axonarchitects.co.uk

CLIENT

Eden Motor Group

PROJECT

Proposed rebranding of existing Adam Showroom to  
Peugeot Showroom at existing Vauxhall Dealership  
38-40 Portman Road, Reading

STATUS

Planning

DATE  
14-02-2020

DRAWN

others

CHECKED

nja

SCALE

as indicated

DRAWING

Location Plan, Block Plan & site Plan as Existing

DRAWING No.

191404-PL01

REVISION

-