



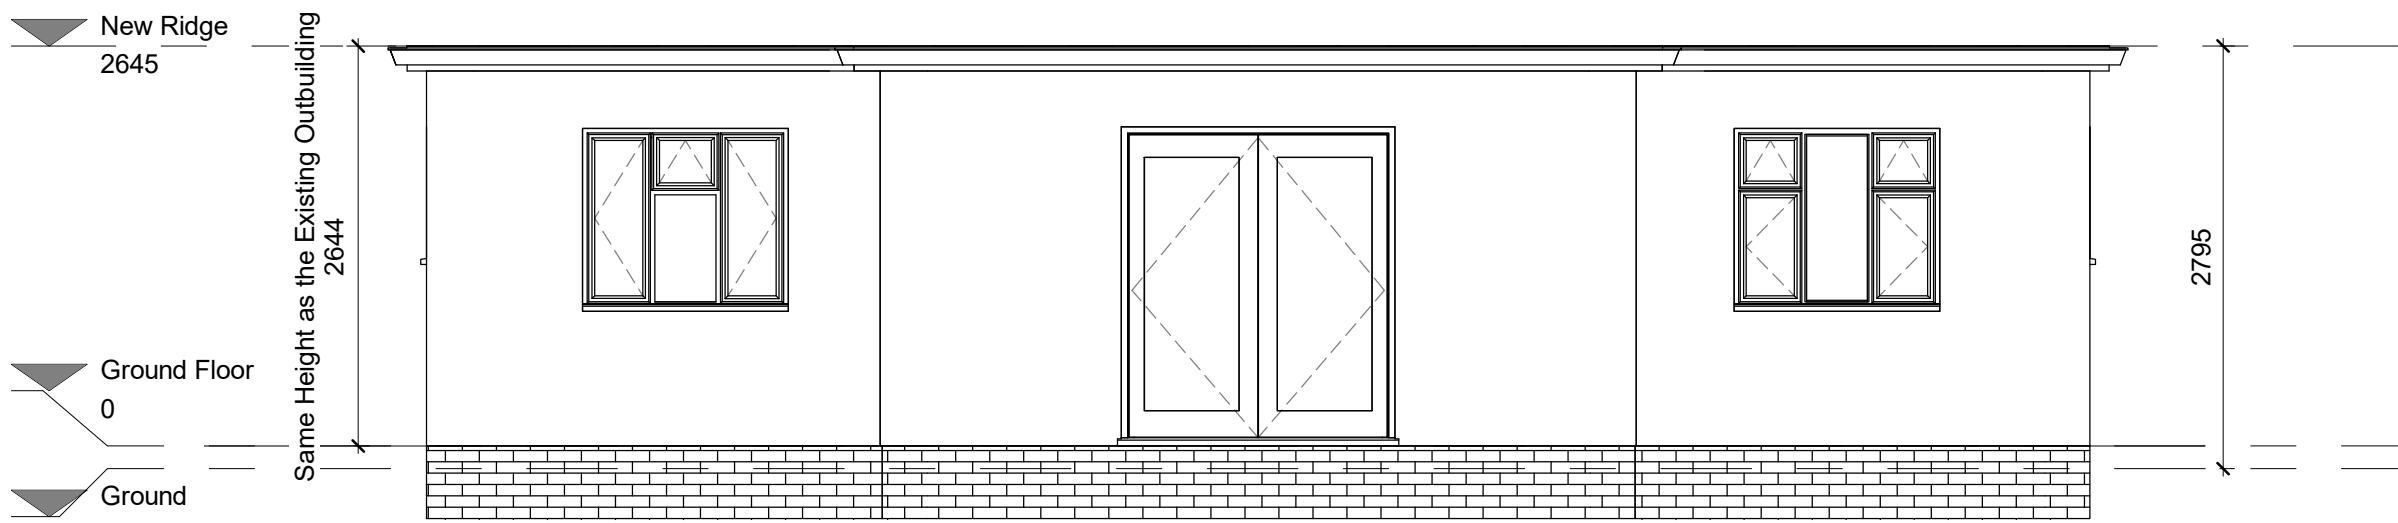


Proposed Front Elevation
1 : 50

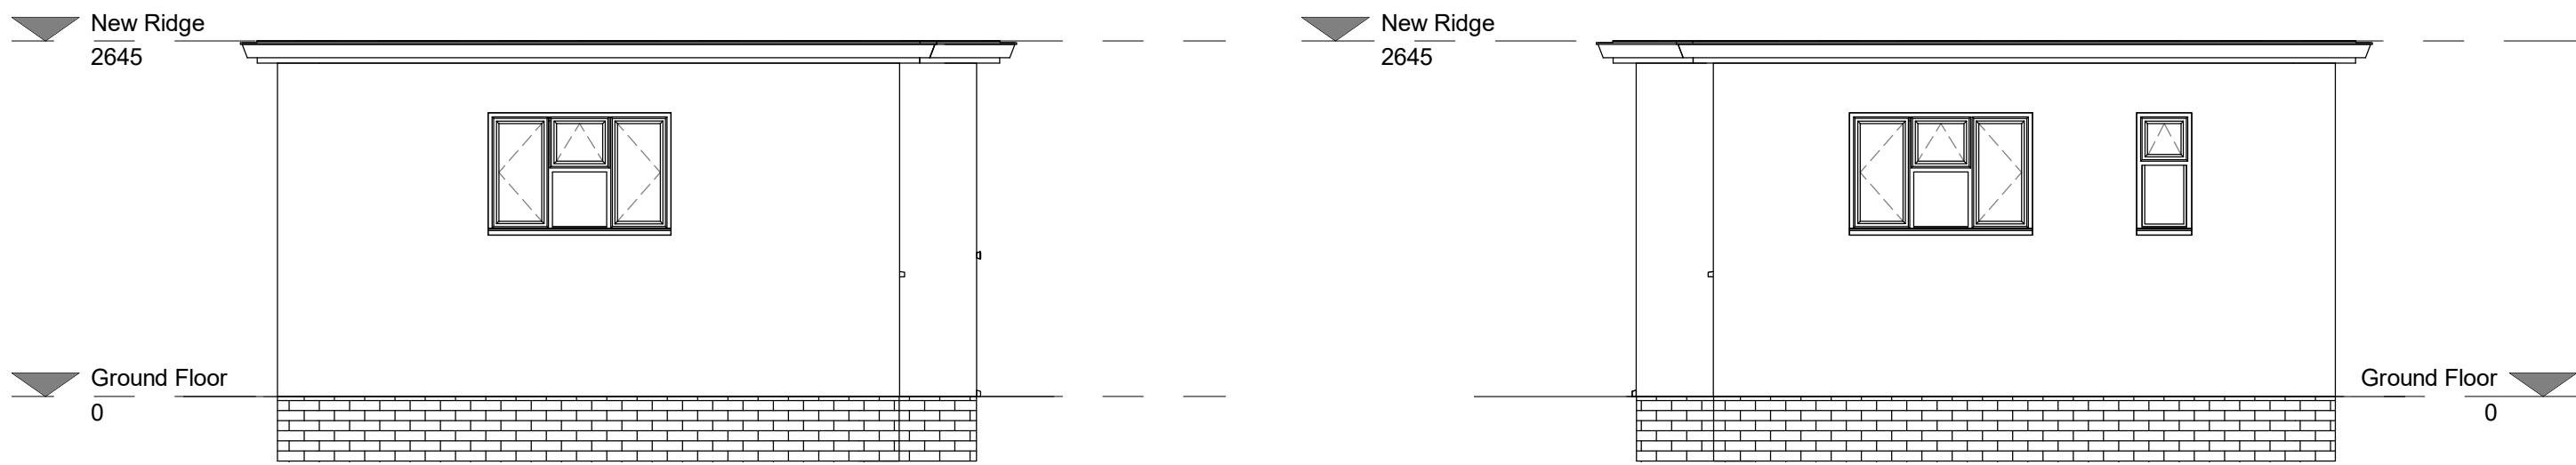

Proposed L Side Elevation
1 : 50


Proposed R Side Elevation
1 : 50

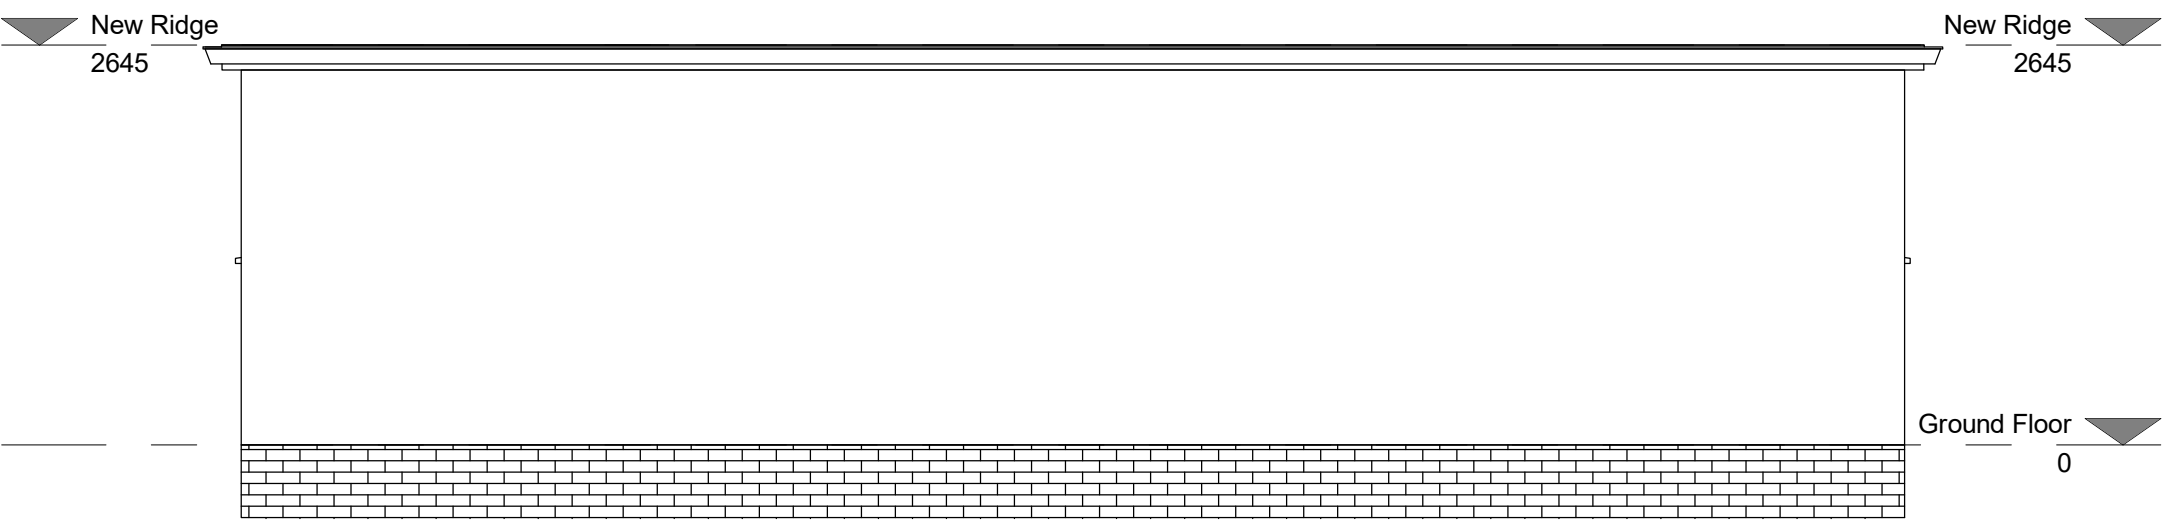


Proposed Rear Elevation
1 : 50

ANNEX PROPOSED FINISHES


Flat Roof : 3 layers Felt finish or GRP fibreglass roof
Walls: Smooth render finish
Windows: uPVC units to match existing fitted with double glazed units
French Doors: White uPVC french doors
Glazing: Clear double glazed safety glass
RWP & Gutters: UPVC gutters and downpipes to match existing.
Flashings: Lead.
Fascia: To match existing
Soffit : To match existing

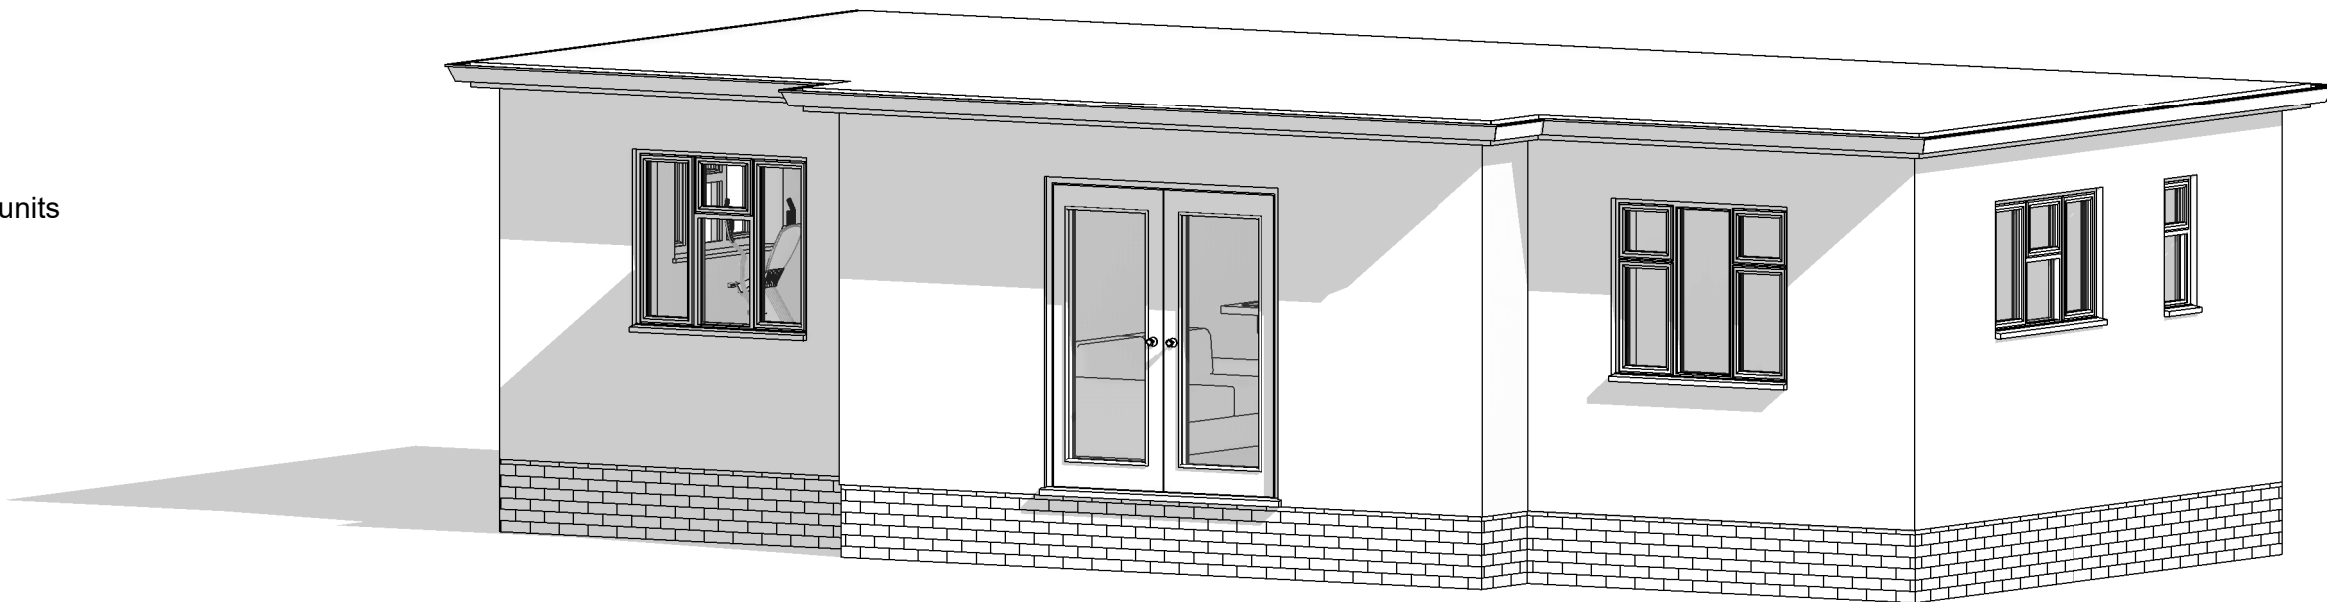

3D Proposed View1

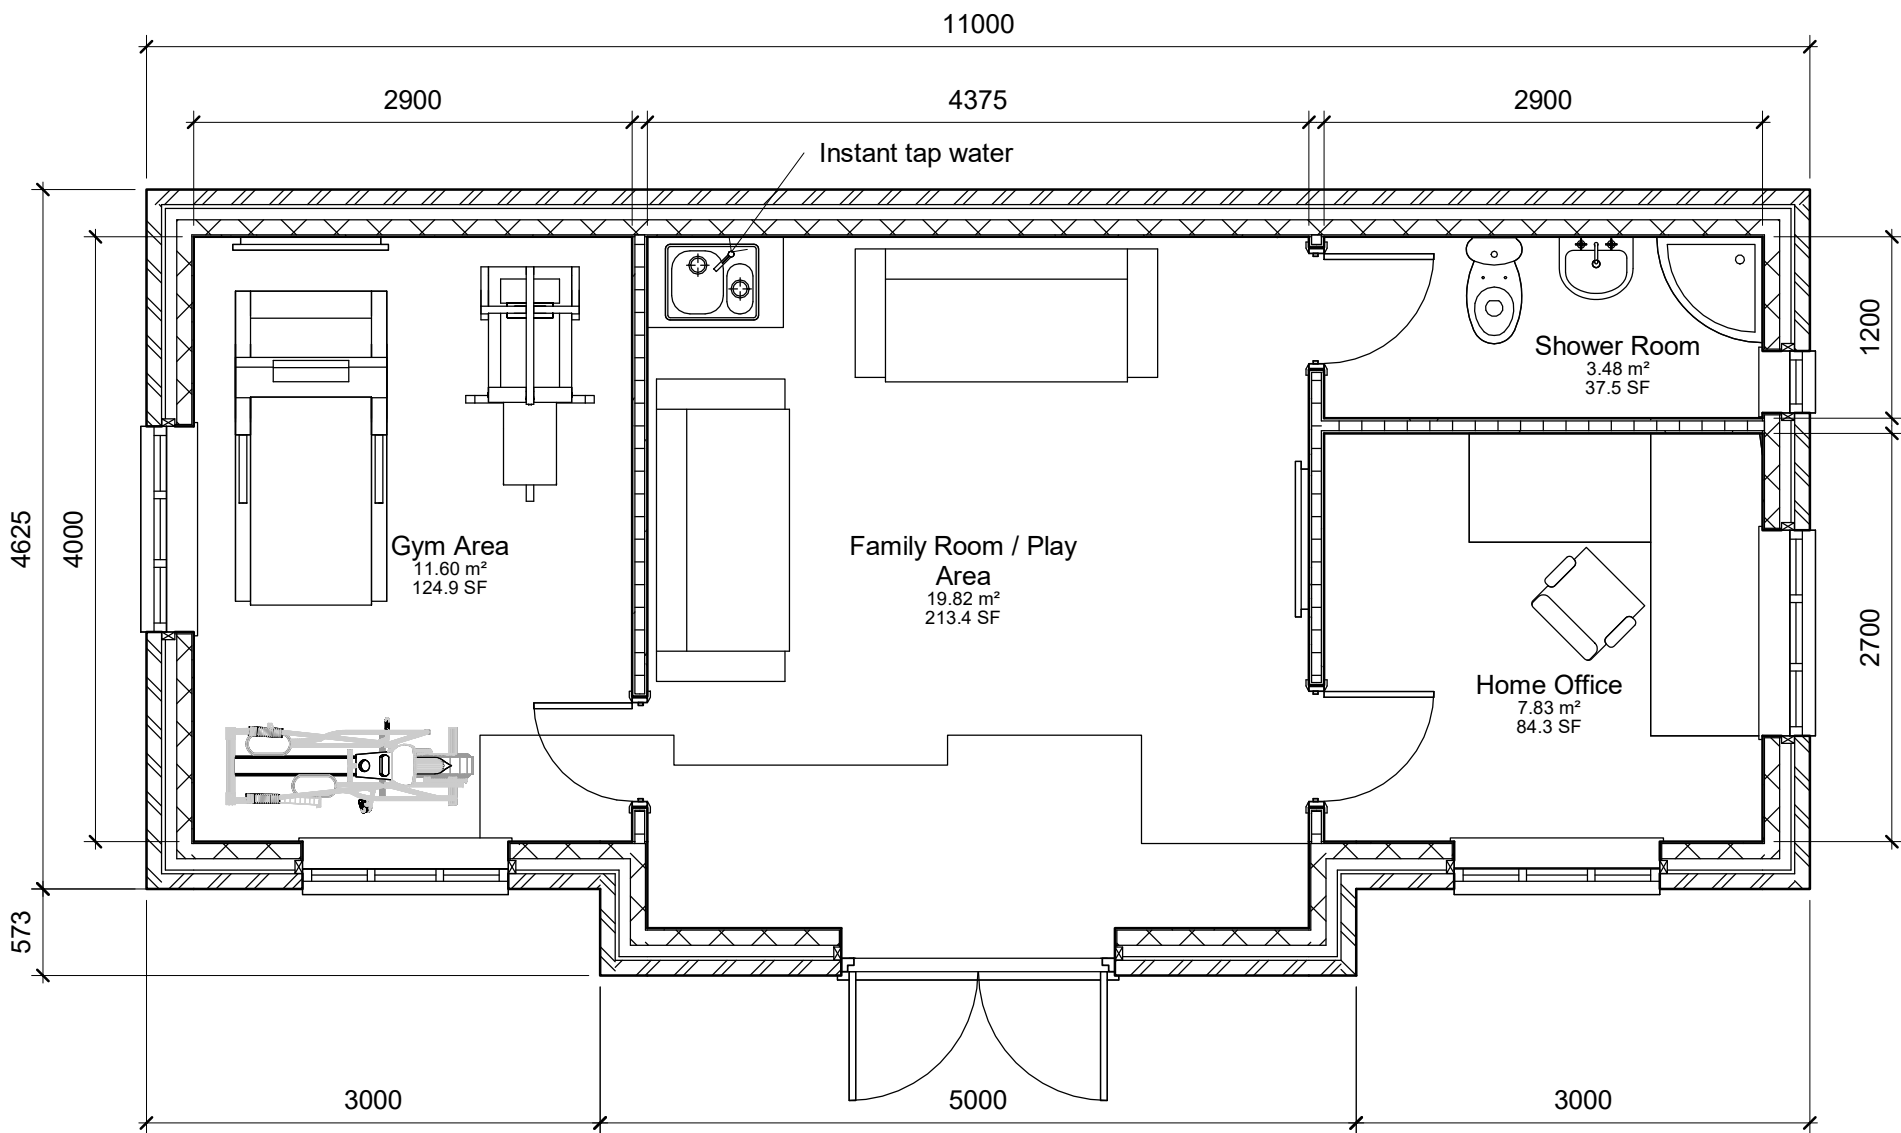


0 Ground Floor Proposed
1 : 50

 

Proposed Roof Plan
1 : 50

©Copyright
All Drawings Are Copyrighted under Law and will only be licensed once payment has been received in full. ©Copyright to all drawings is retained by SMARTePLANS®
Party Wall Act 1996: Party wall agreements are the responsibility of the client.
Drawing is for planning purposes only, not construction. Check that this drawing is the latest/final revision, if in doubt, ask. Any dimensions shown are subject to site surveys and all measurements are to be checked on site prior to any construction or manufacture.
All dimensions are in millimetres unless stated otherwise. No dimensions to be scaled from drawings. Specific details are subject to further design development. This drawing is copyright protected. Drawings can only be used with the correct and agreed licence that has been granted by SMARTePLANS to the person whose name is on the drawing and for the sole purpose of obtaining the single permission the drawing relates to, it has not been granted for third party use. Refer any discrepancy to SMARTePLANS. THIS PLAN HAS BEEN PREPARED FROM INFORMATION PROVIDED BY THE CLIENT & FROM ORDNANCE SURVEY PLANS & AS SUCH CANNOT BE RELIED UPON FOR ACCURACY OF SITE DIMENSIONS. The client is responsible for defining the correct boundaries & site ownership. SMARTePLANS cannot be held responsible for subsequent Land disputes or any material loss when obtaining information from this plan. It is the responsibility of the client to wait for planning & building regulations approval before commissioning any works.

Rev	Description	Date

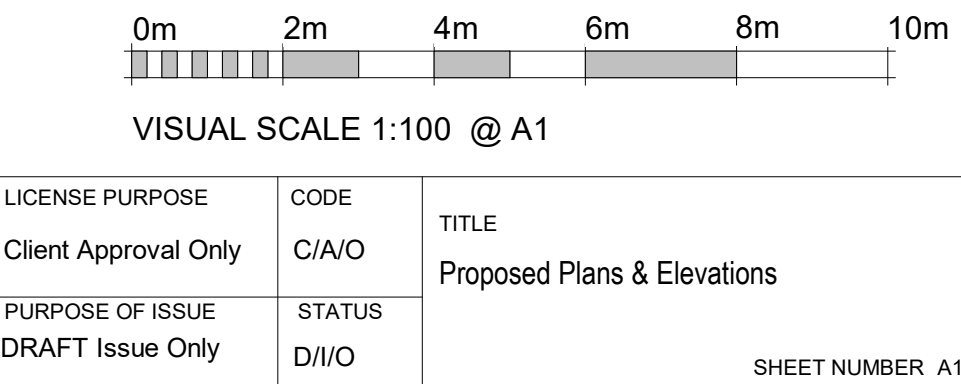

CLIENT		Andreea Fodor	
		3, Brybur Close, Reading, RG2 8HN	
SCALE (@ A1)		PROJECT No.	
As indicated		REV	
DRAWN BY	CHECKED BY	DATE	REV
SMARTePLANS®	SMARTePLANS®	15/02/2020	C