




Notes		
1. All materials to match existing. 2. All dimensions shown are structural build sizes not finished sizes. 3. Do not scale from this drawing (other than for planning purposes). 4. The Contractor is to verify all dimensions before setting out, commencing work or placing orders. 5. Any discrepancies to be reported to M3 Architectural Design Ltd.		
Legend		
w	-	Wardrobe
c	-	Cupboard
e	-	Electric Meter
g	-	Gas Meter
b	-	Boiler
cu	-	Consumer unit

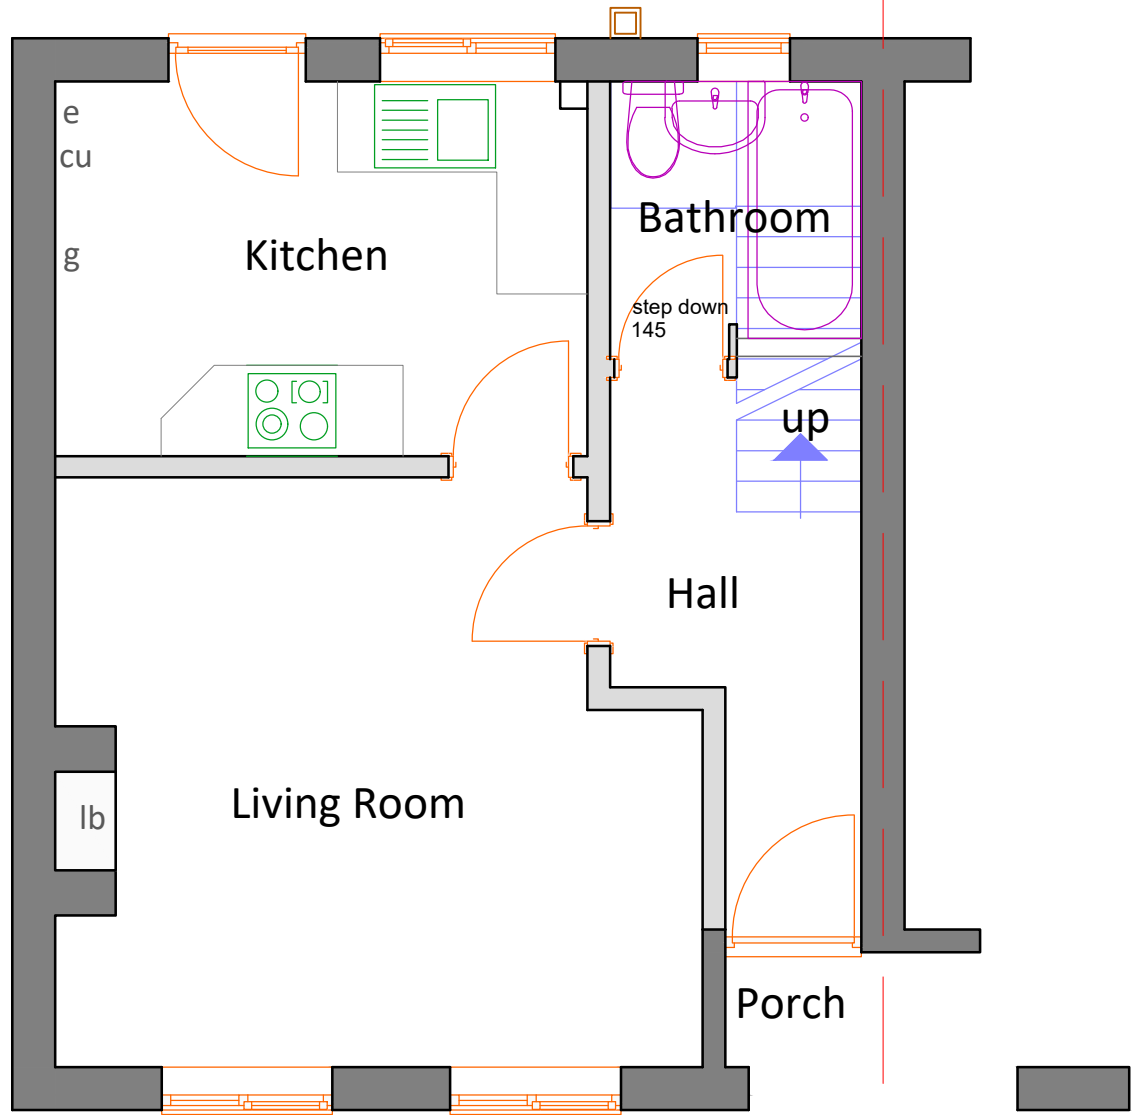


Existing Ground Floor Plan
Scale 1:50

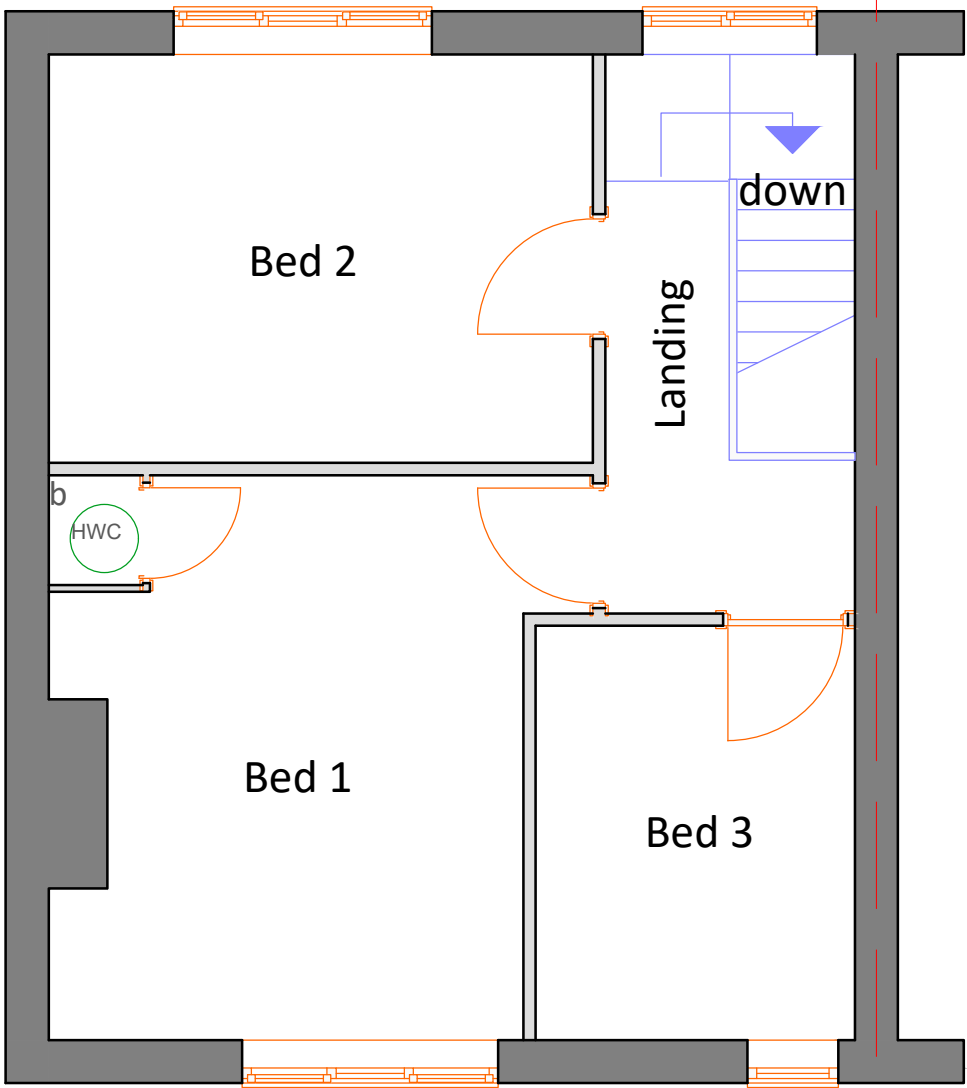

Existing First Floor Plan
Scale 1:50

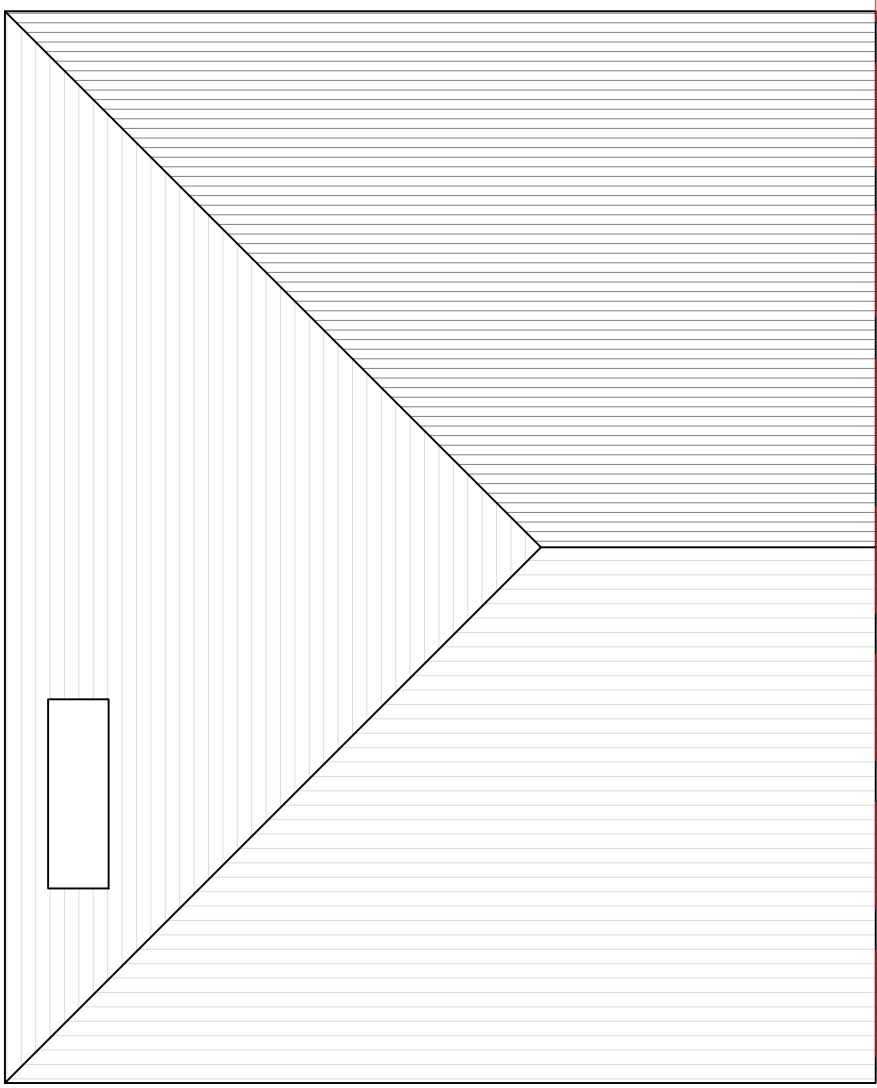

Existing Roof Plan
Scale 1:50

 

Rev	Date	Description
 Project Proposed Extension		
105 Callington Road -		
Client -		
Drawing Title Existing Plans		
Date 10.02.20	Drawing No. 1678-100	Rev -
Page Size A1		Scale 1:50
M3 Architectural Design Ltd Basepoint Centres Ltd 377-399 London Road Camberley GU15 3HL. t:01276 300024 e: info@m3architecturaldesign.co.uk w: www.m3architecturaldesign.co.uk © 2020 M3 Architectural Design Ltd		