


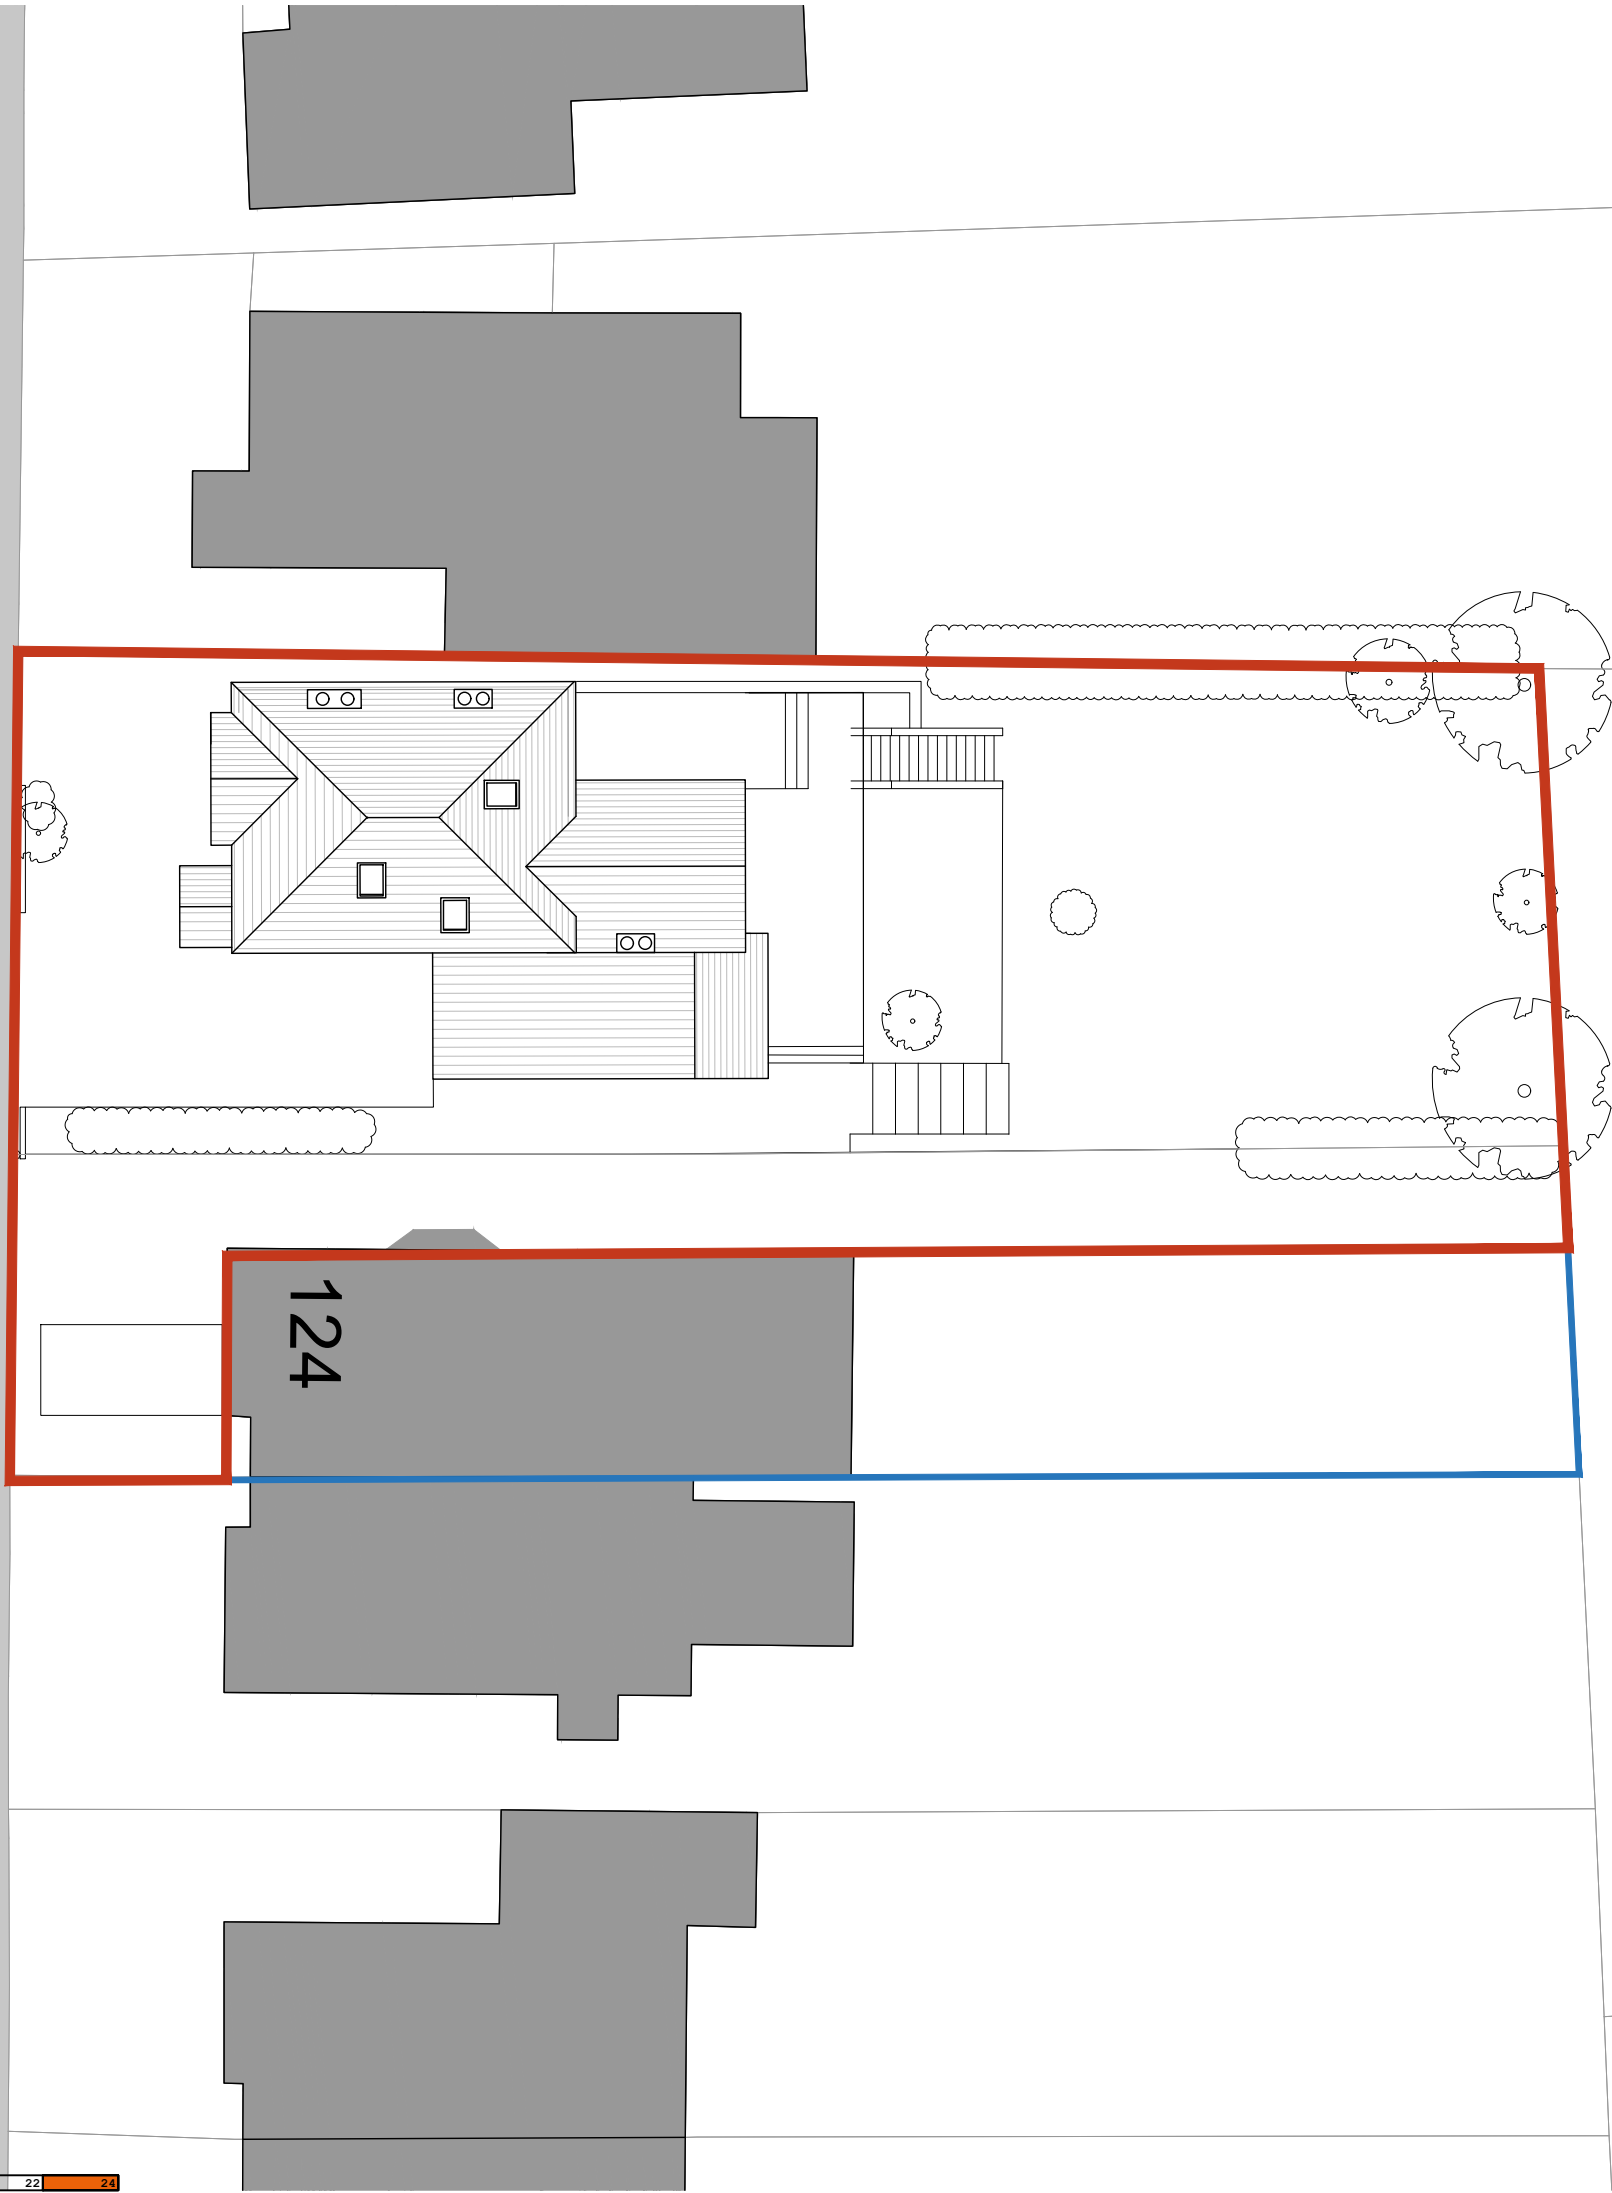

124



Collaborating with:
Sunil Patel

Job:	Drawing:	Revision:
619	02-05	-

Project:
126 Tilehurst Road
Reading, RG30 2LX

Drawing Name:
Existing Site Plan
1:200

Date:	Status:
06.2020	planning

Drawn By:	Checked By:
IP	SH



Colony Architects Ltd.
The Wine Store, Brewery Court,
Theale, Reading, RG7 5AJ
+44 (0)118 380 0328
hello@colonyarchitects.com
colonyarchitects.com

