

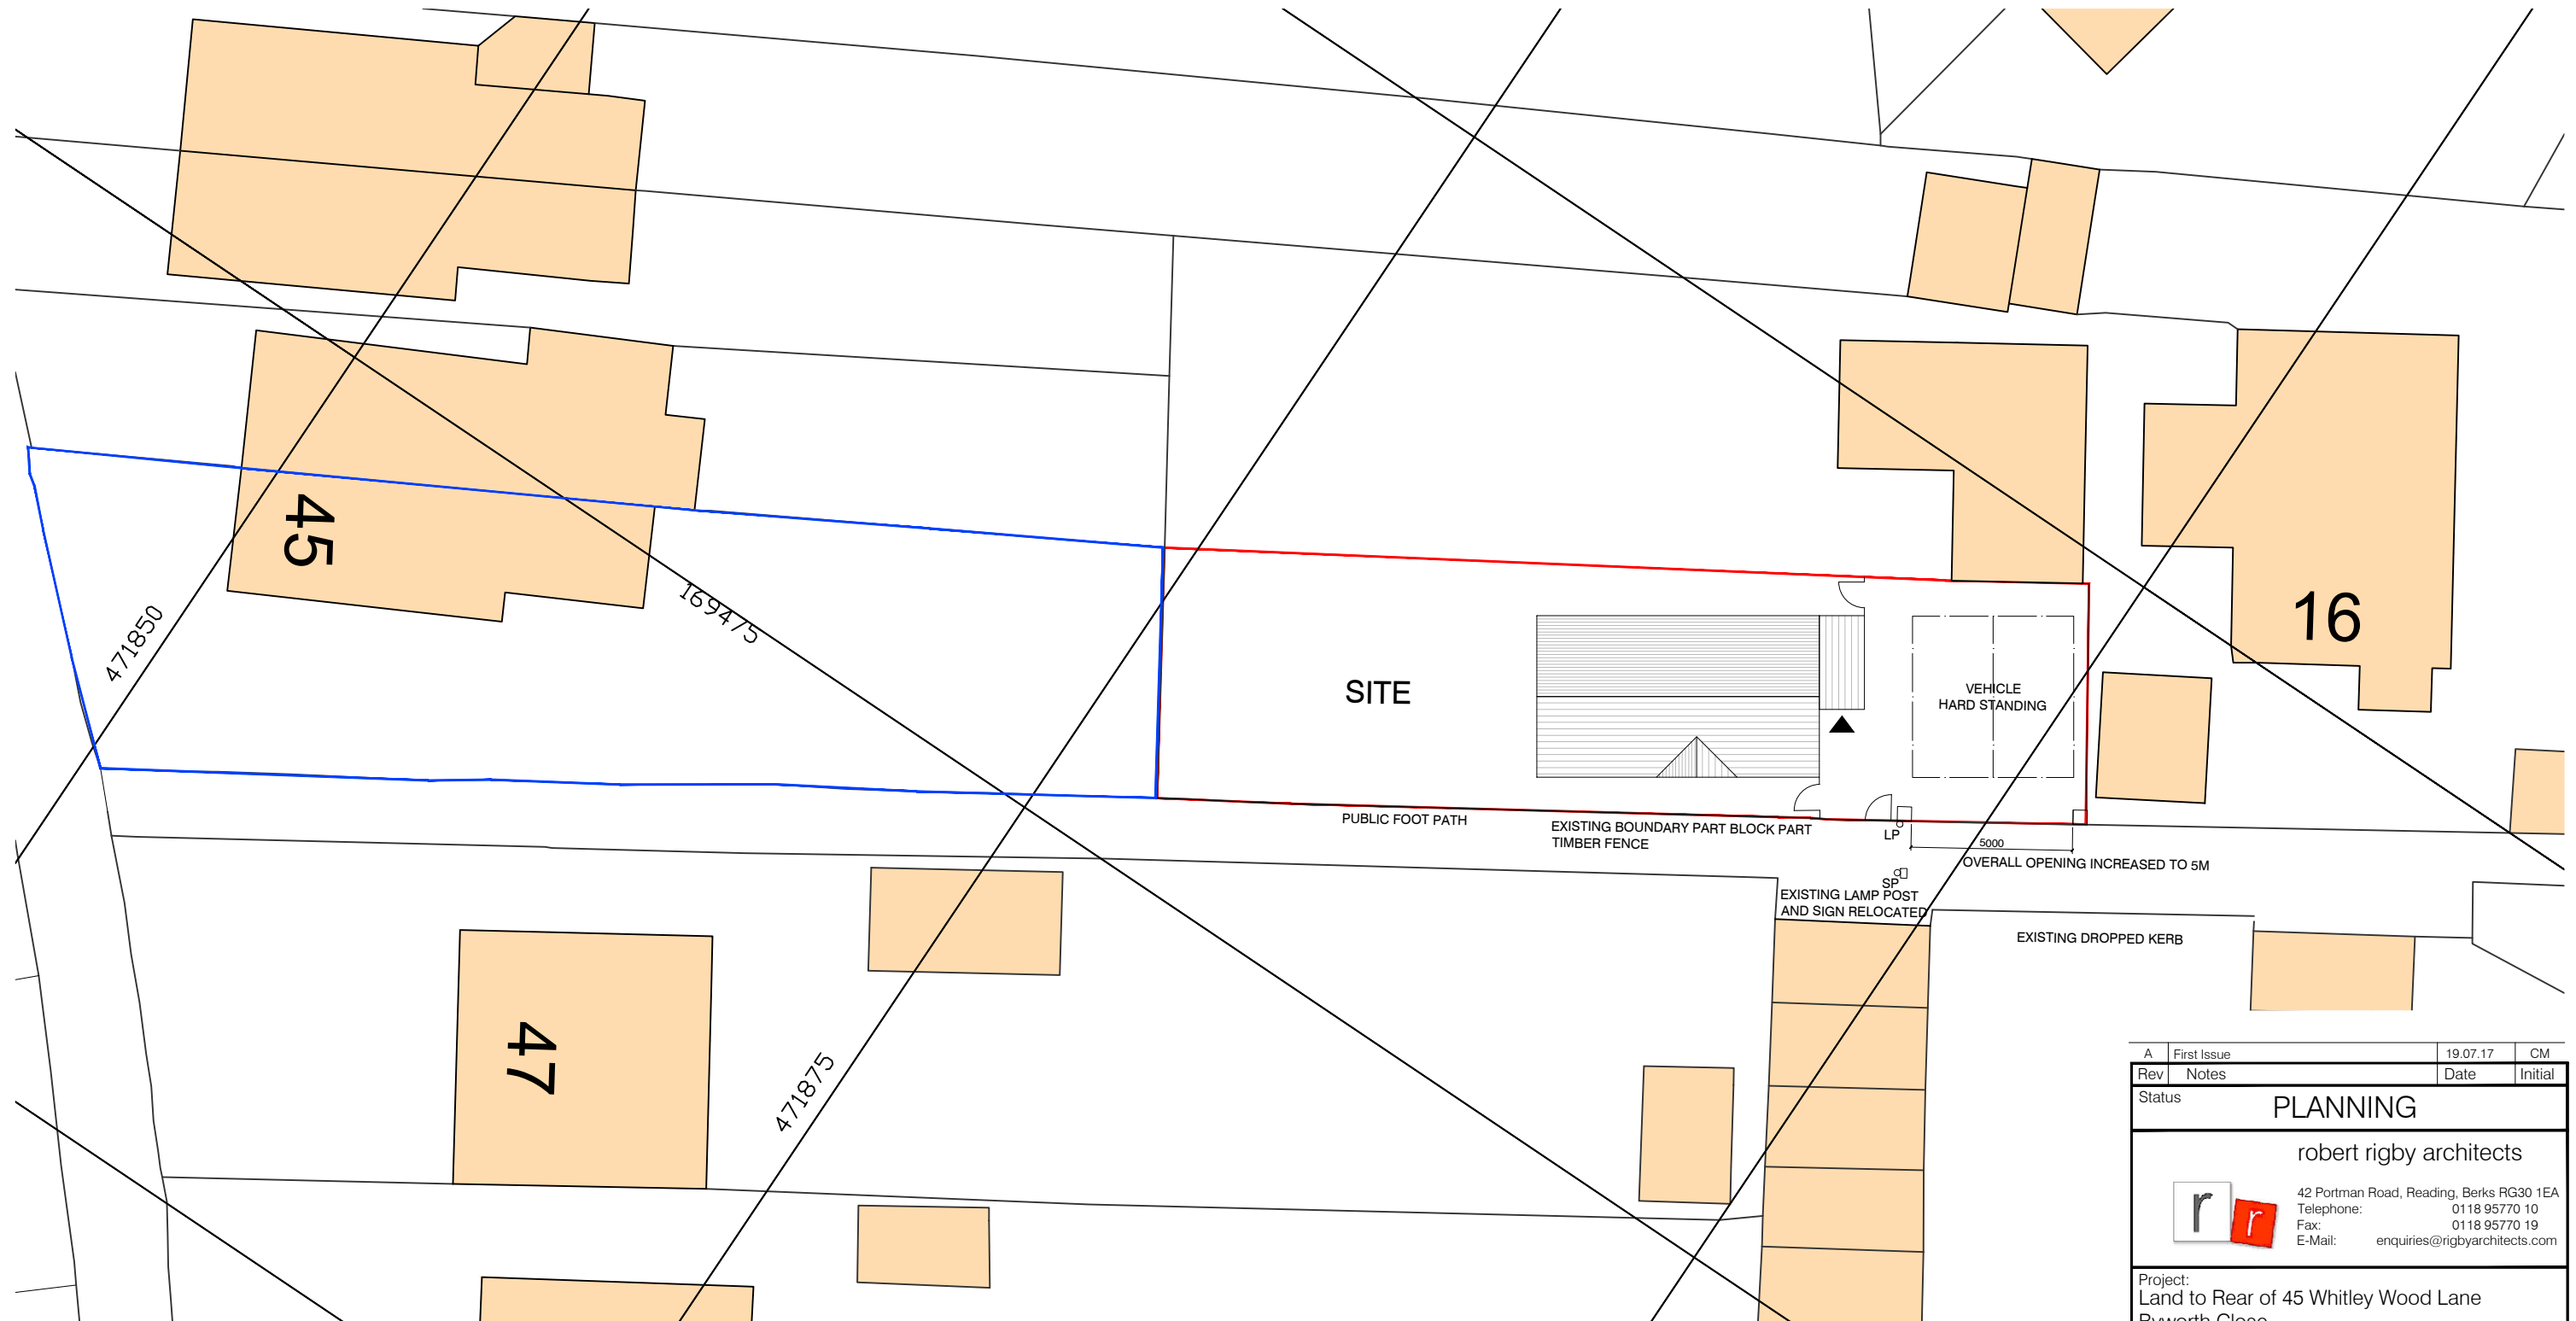


All dimensions are to be checked on site before work commences.
 Figured dimensions to be taken in preference to scaled dimensions.
 If in doubt please ask.
 © Copyright reserved.

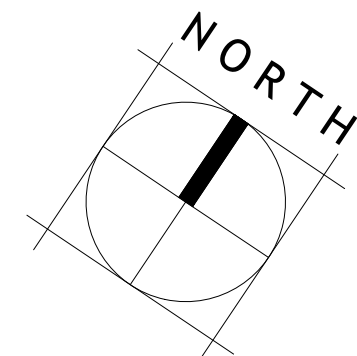

Site Plan

 

A	First Issue	19.07.17	CM
Rev	Notes	Date	Initial
Status PLANNING			
 robert rigby architects 42 Portman Road, Reading, Berks RG30 1EA Telephone: 0118 95770 10 Fax: 0118 95770 19 E-Mail: enquiries@rigbyarchitects.com			
Project: Land to Rear of 45 Whitley Wood Lane Byworth Close, Whitley, Reading Berks RG2 8SH			
Client Mr K Darville			
Drawing Title: PROPOSED SITE PLAN			
Scale: 1:200@A3		Dwg. No.: 1709-301	
Drawn by: CM		Rev.: A	
Date: JULY 2017			