




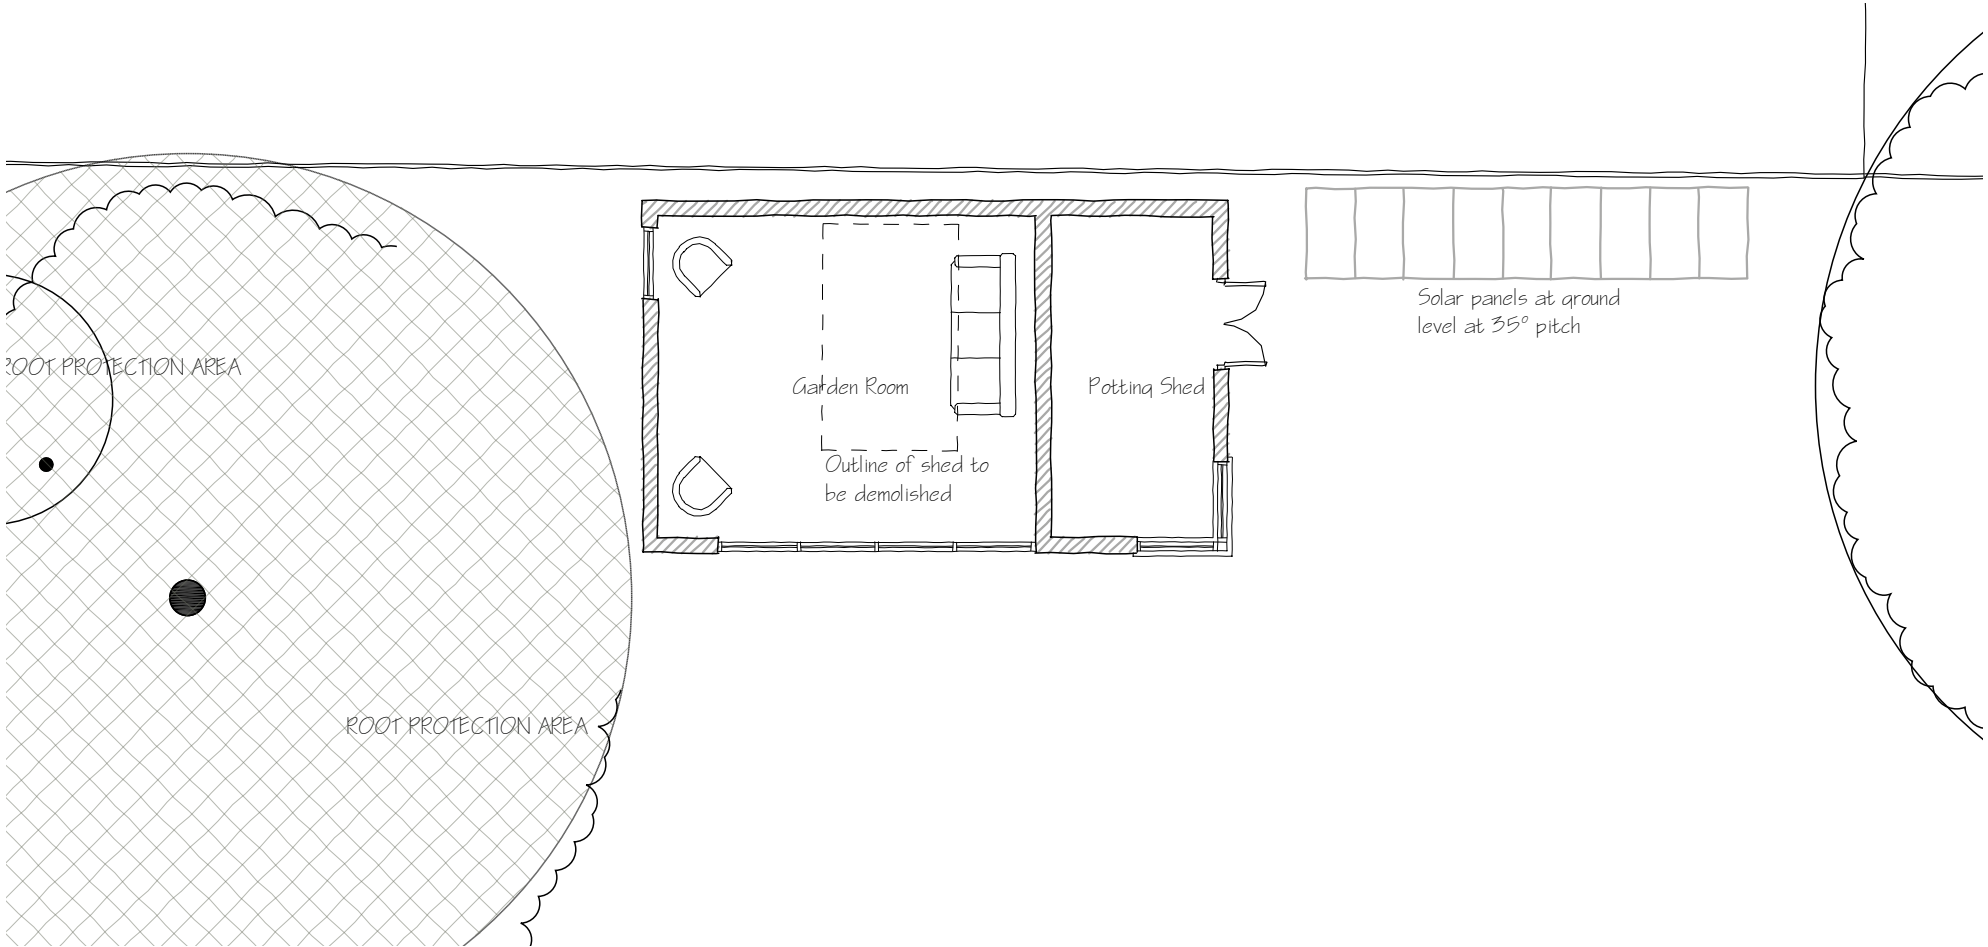

Proposed Floor Plan 1:100

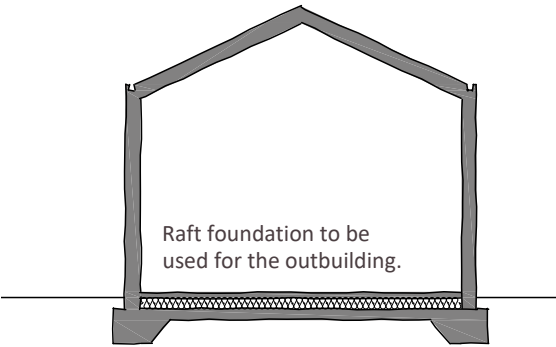


Proposed Typical Section 1:100

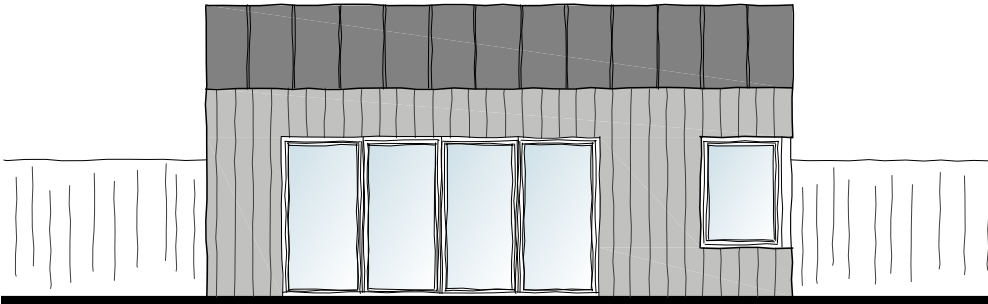


Proposed South West Elevations 1:100



Proposed South East Elevations 1:100

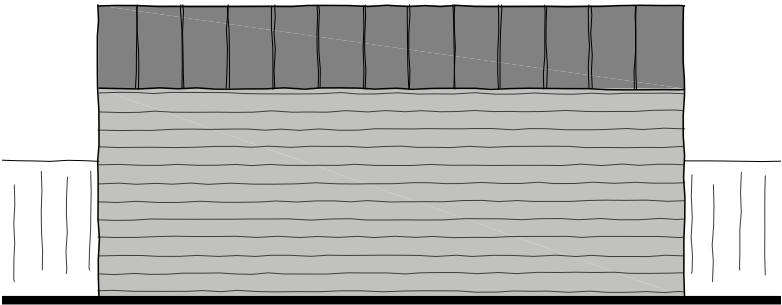

Proposed North East Elevations 1:100

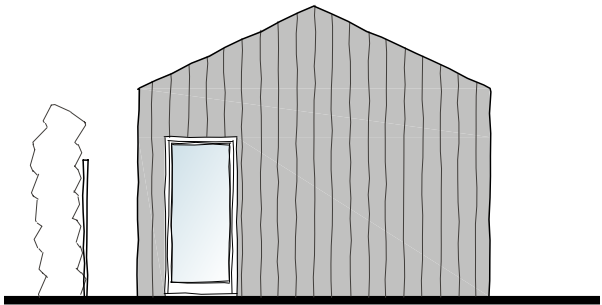

Proposed North West Elevations 1:100

1:100 scale Bar
This Drawing has been produced for printing onto A3 size paper,



Materials;
Wall- Burnt wood
Roof- Zinc Cladding
Joinery- Powder Coated Aluminium

REV	COMMENTS	DATE
-----	----------	------



SHAUN•TANNER
ARCHITECTURE & PLANNING
www.stlarchitecture.co.uk studio@stlarchitecture.co.uk 0118 989 0808

CLIENT Mr 7 Mrs P. Evans
PROJECT 9 Surley Row, Caversham
Reading, RG4 8ND
DRAWING Proposed Floor Plan and elevations

STATUS Planning **DATE** Jul 2020
SCALE 1:100 **DRAWN** GH **CHECKED** NO **3710/201** **REV** B

THIS DRAWING MUST NOT BE SCALED UNLESS ISSUED FOR PLANNING PURPOSES. ALL DIMENSIONS ARE TO BE VERIFIED PRIOR TO SETTING OUT, COMMENCING WORK, OR PRODUCTION OF FABRICATION DRAWINGS. REPORT ANY DISCREPANCIES TO THE SUPERVISING OFFICER IMMEDIATELY. ©