




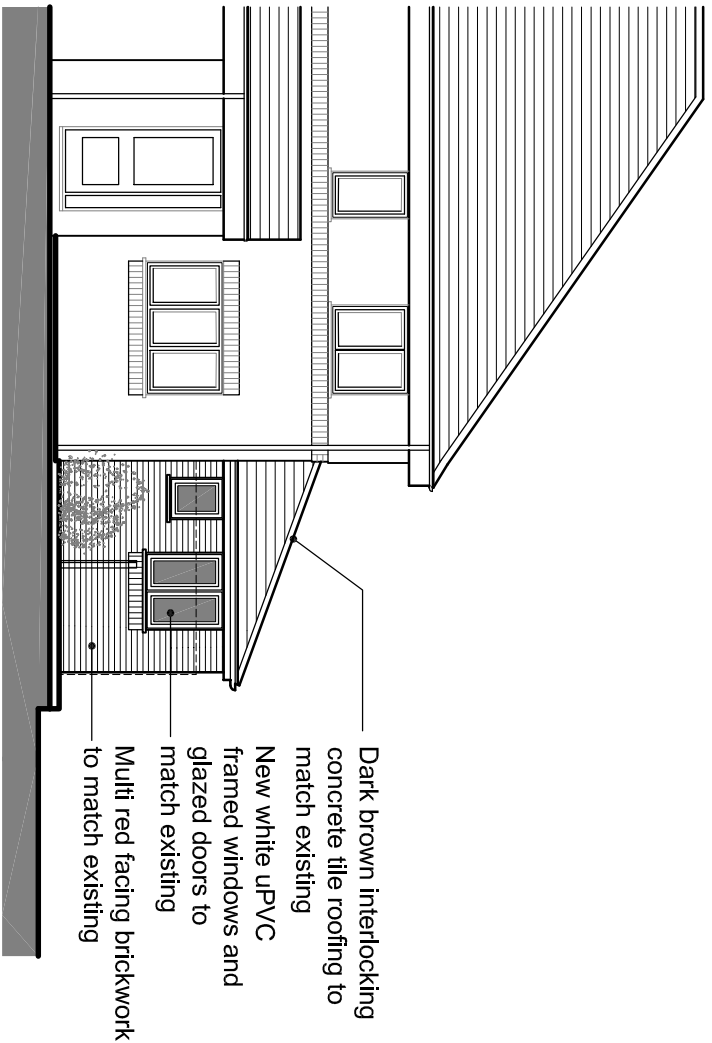

NORTH ELEVATION

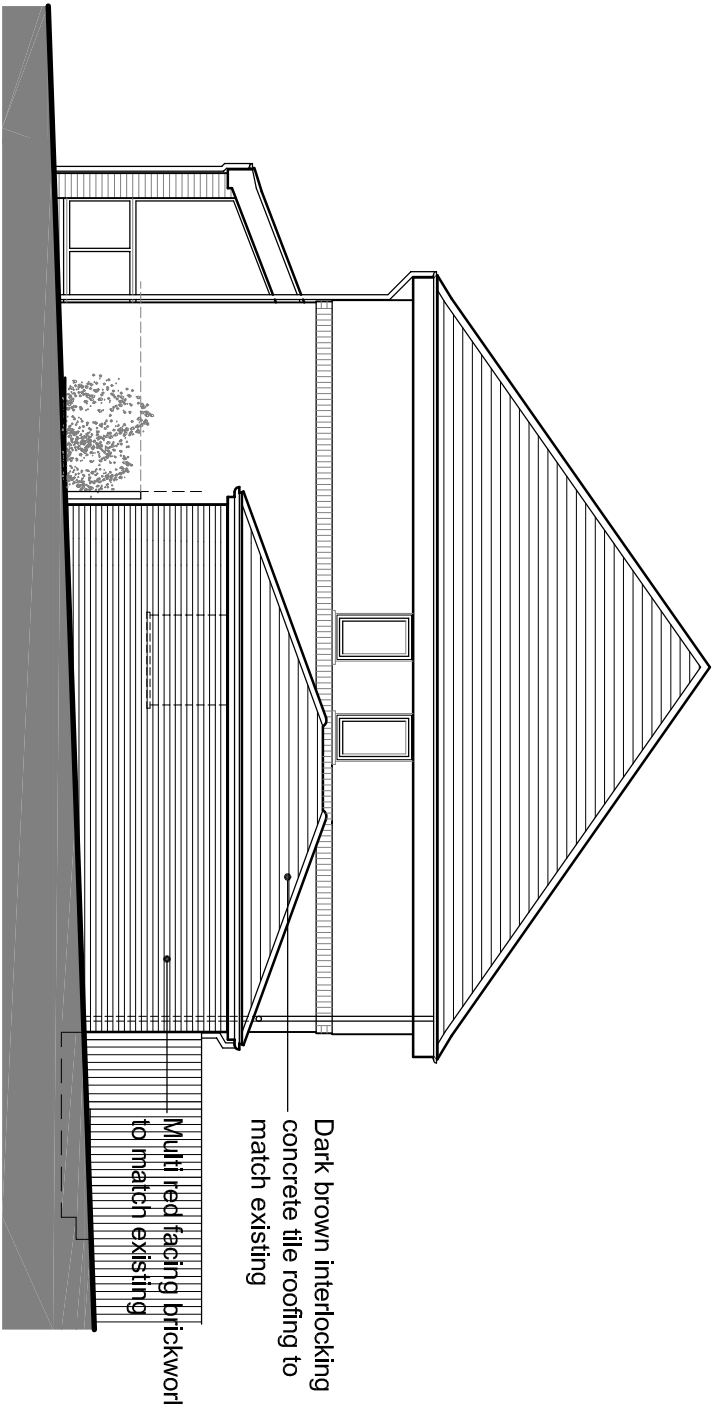


WEST ELEVATION

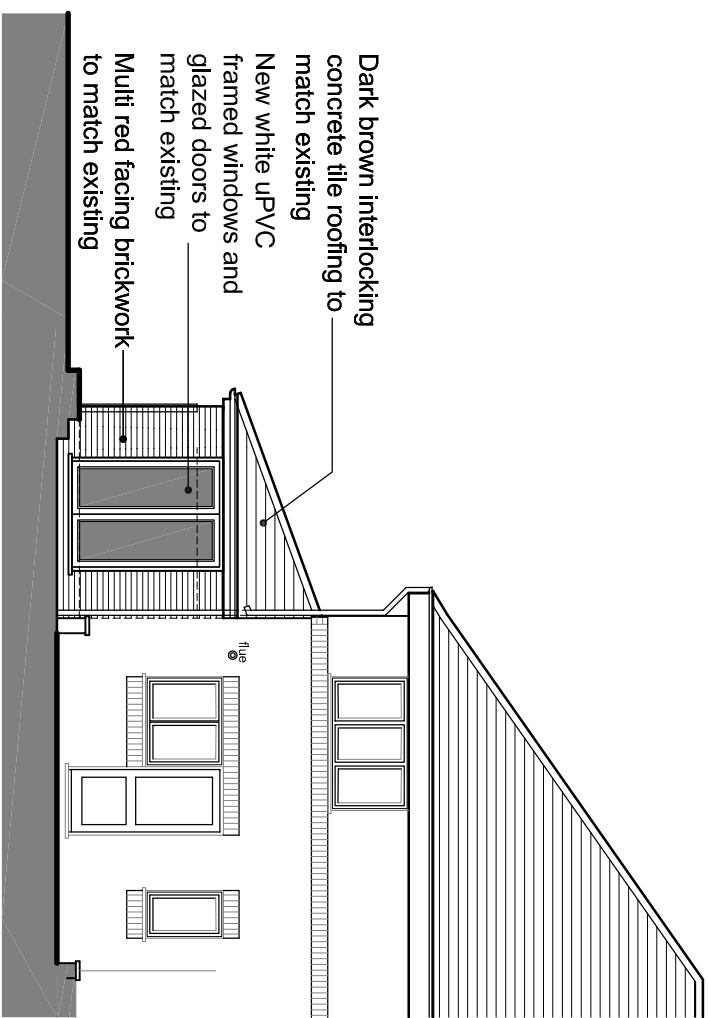

SOUTH ELEVATION

HAWKEDON DEVELOPMENTS

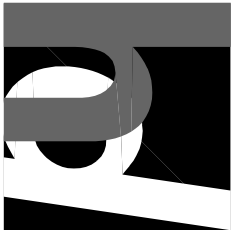

Oakwood House
14 High Tree Drive Earley
Reading Berkshire RG6 1EU
0118 935 3655
info@lhald.co.uk

Project
Proposed Extension and Alterations
at 6 August End, Reading
RG30 2JP
Client
Mr & Mrs P. Kulkarni

Title	Proposed Elevations
Revision	

Drawn	Scale	Date
IRH	1:100 @ A3	Sept. 2020
Drawing No	Rev	
H1478.05		

All dimensions to be checked on site prior to the commencement of any construction. This drawing may not be reproduced in any part or form without the written consent of Hawkedon Developments Ltd.

ALL COPYRIGHTS RESERVED

