


EXISTING GROUND FLOOR PLAN

PROJECT:
97 PARK LANE
TILEHURST
RG31 4DR

DRAWING TITLE
EXISTING
GROUND FLOOR PLAN

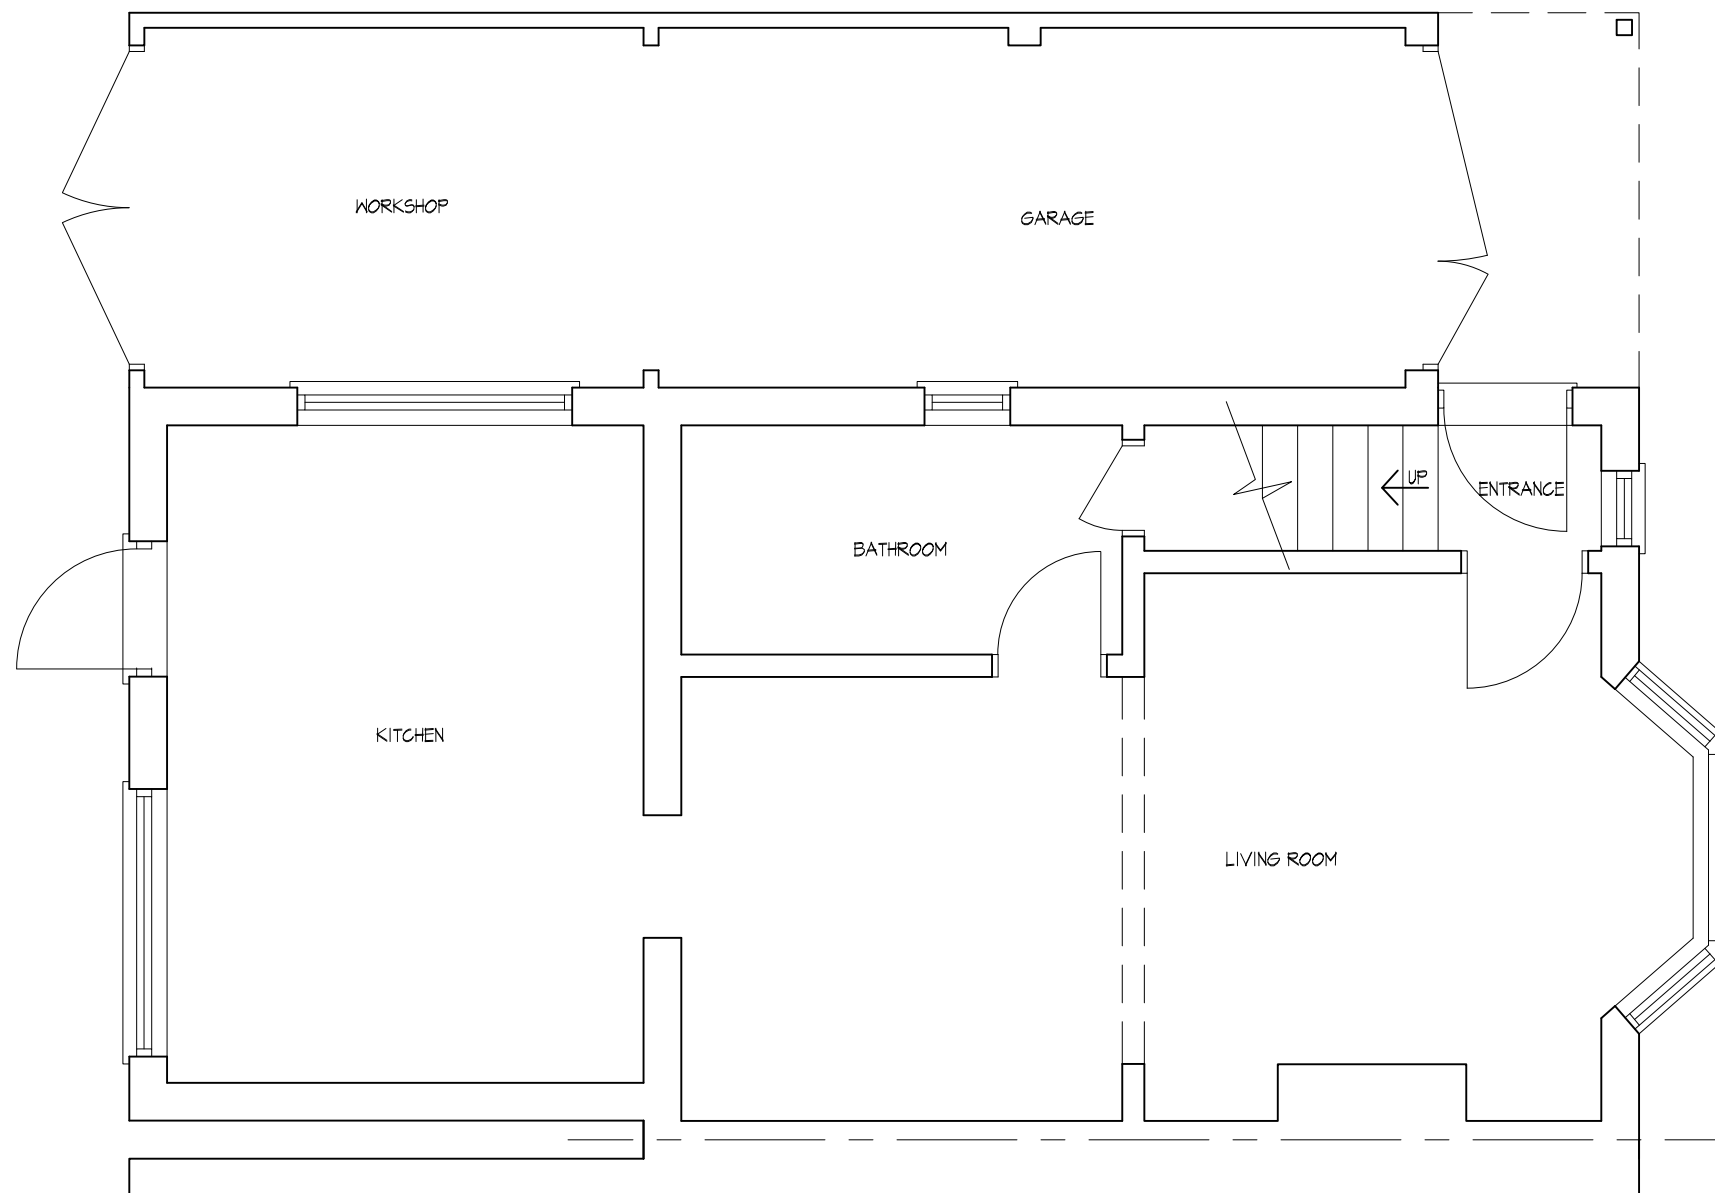

CREATIVE DESIGN &
STRUCTURE

NEWTOWN HOUSE NEWTOWN ROAD
HENLEY-ON-THAMES RG9 1HG
Tel 01491 411922

DRAWN: ED
SCALE: 1:50@A3
DATE: FEB 2020

DRAWING NO.
04220-01

REV.