




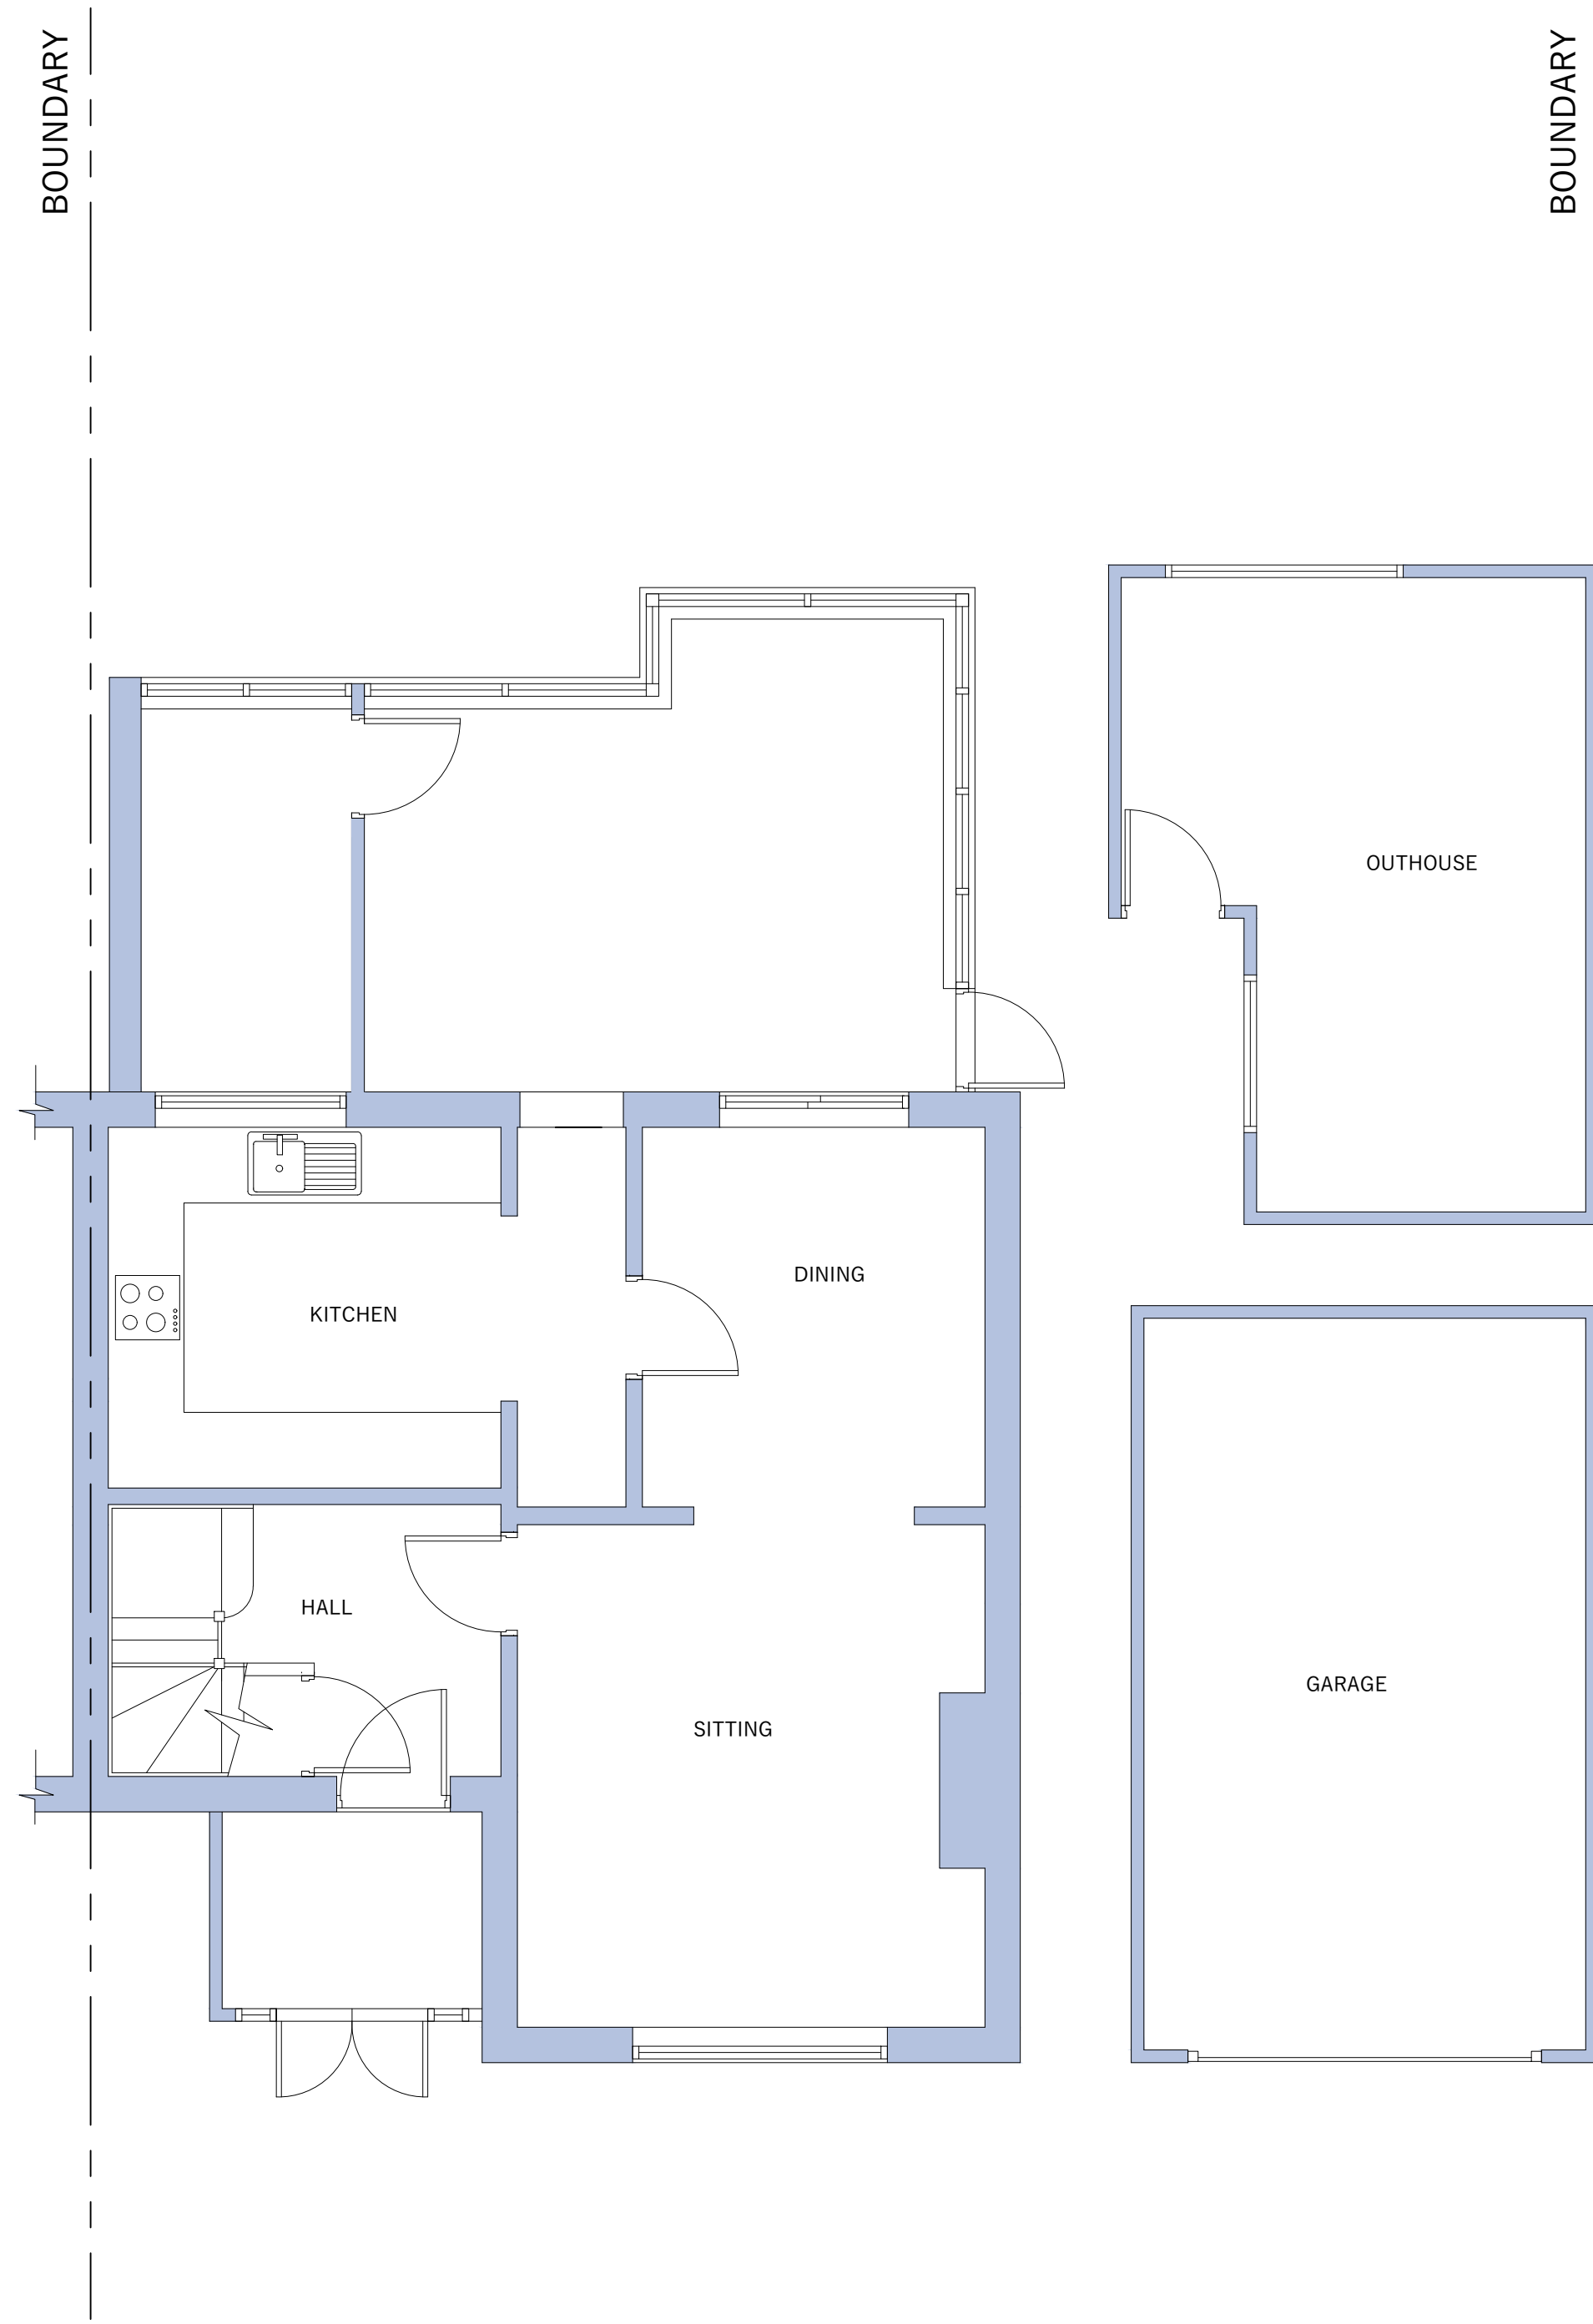

EXISTING GROUND FLOOR PLAN

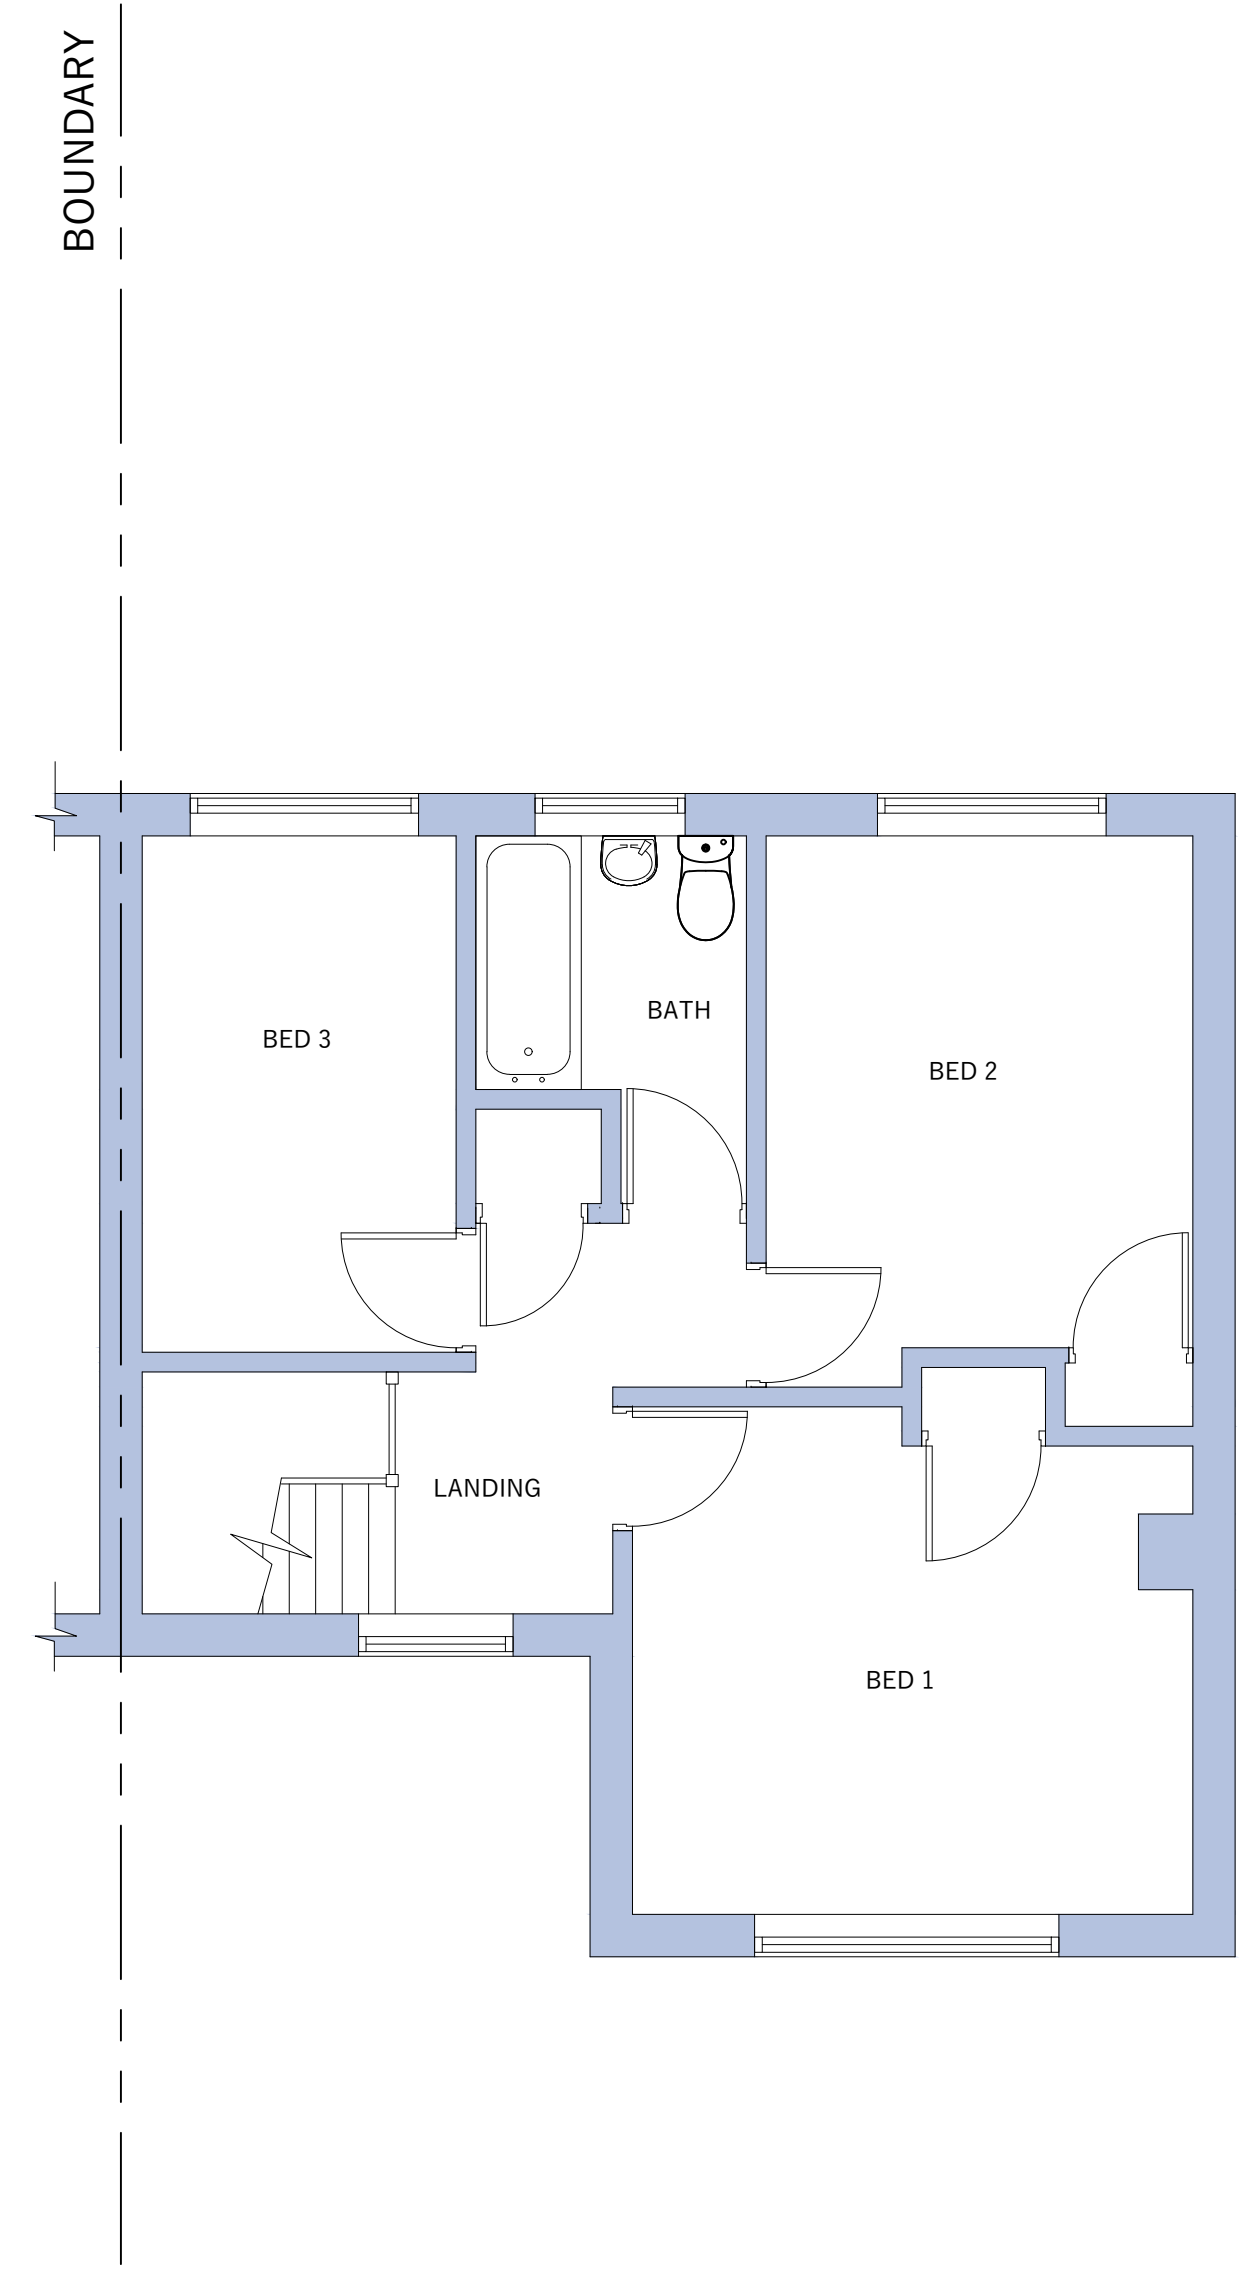

EXISTING FIRST FLOOR PLAN

 

AndySears Design solutions		andy.jimsears@gmail.com 07970 358 132	
PROJECT Extension		AT 58 Mayfair Tilehurst Reading	
CLIENT Mr and Mrs Molloy			
TITLE EXISTING FLOOR PLANS		DATE 10/07/20	
SCALE 1:50 @ A1 1:100 @ A3	DRAWING NUMBER 20/PL/04	Rev	
All Rights Reserved © Andy Sears 2020			