





FRONT

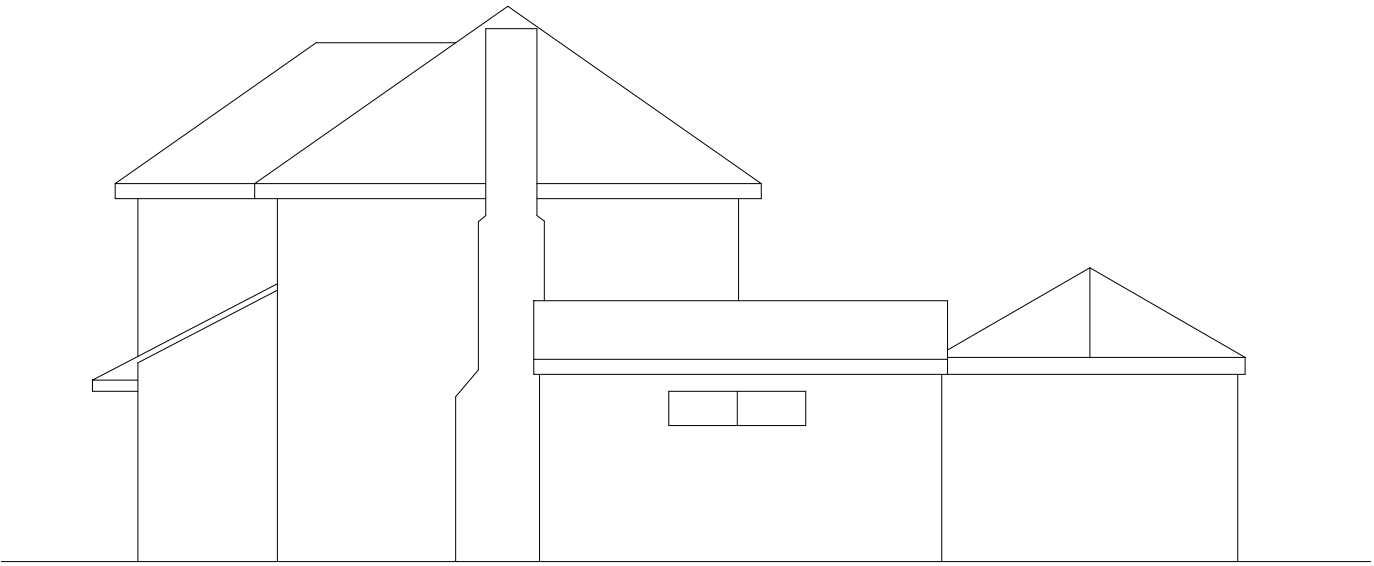


SIDE



REAR

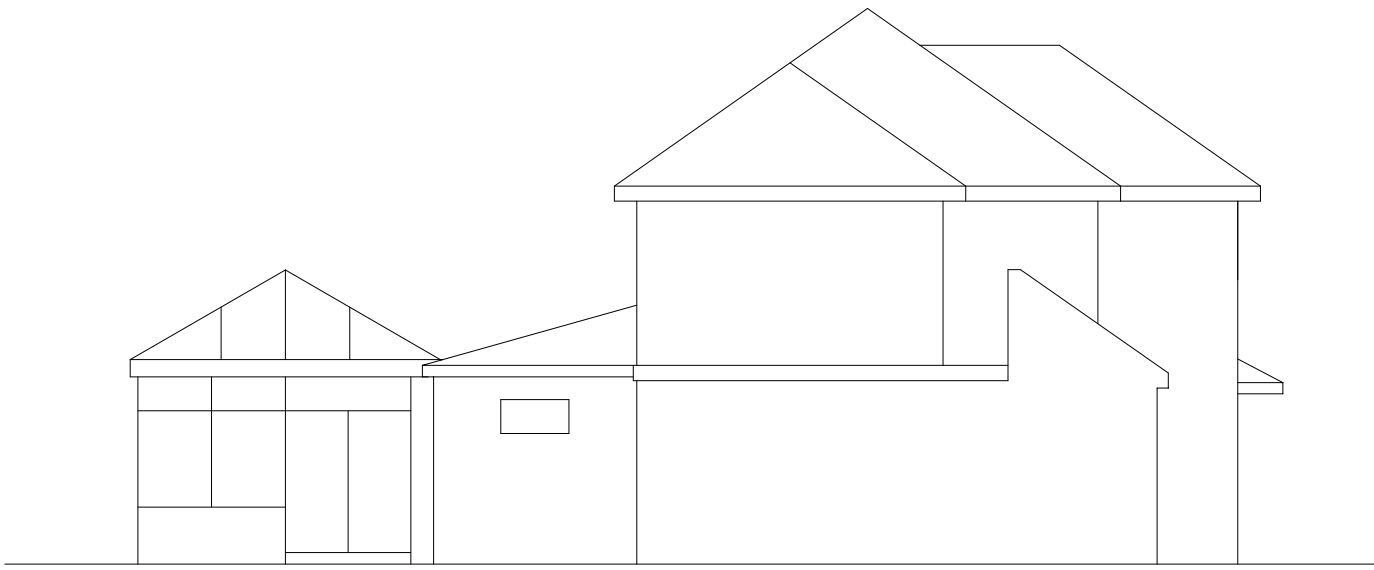

SIDE

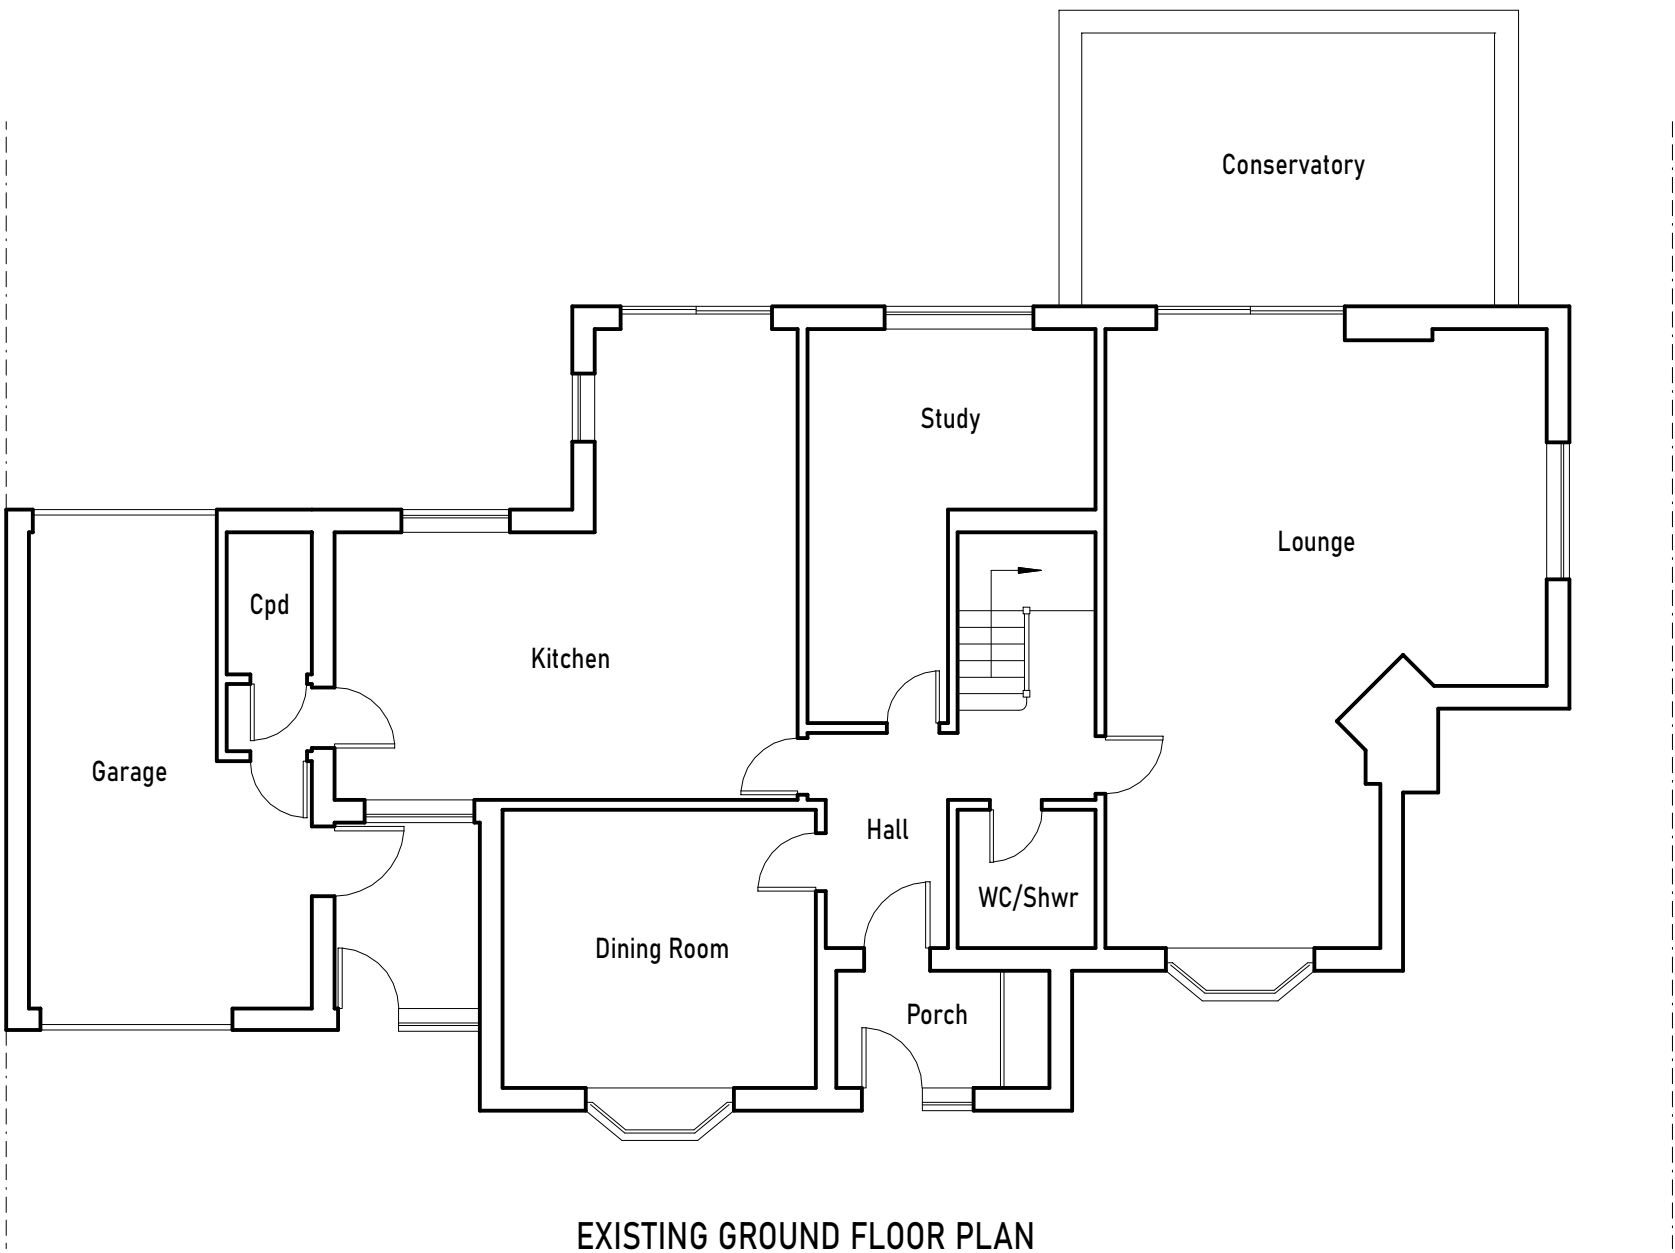

EXISTING GROUND FLOOR PLAN



STEPHEN BIDDLE BSc CEng FICE
Email: stephen@sbiddle.co.uk Mob: 07864 122 313 Web: www.sbiddle.co.uk

Title:

EXISTING PLAN & ELEVATIONS

Scale: 1:100
(A2)

Drwg No:

WILLIAMS-1020-03

Rev:

0

2

4

6

8

10

metres