


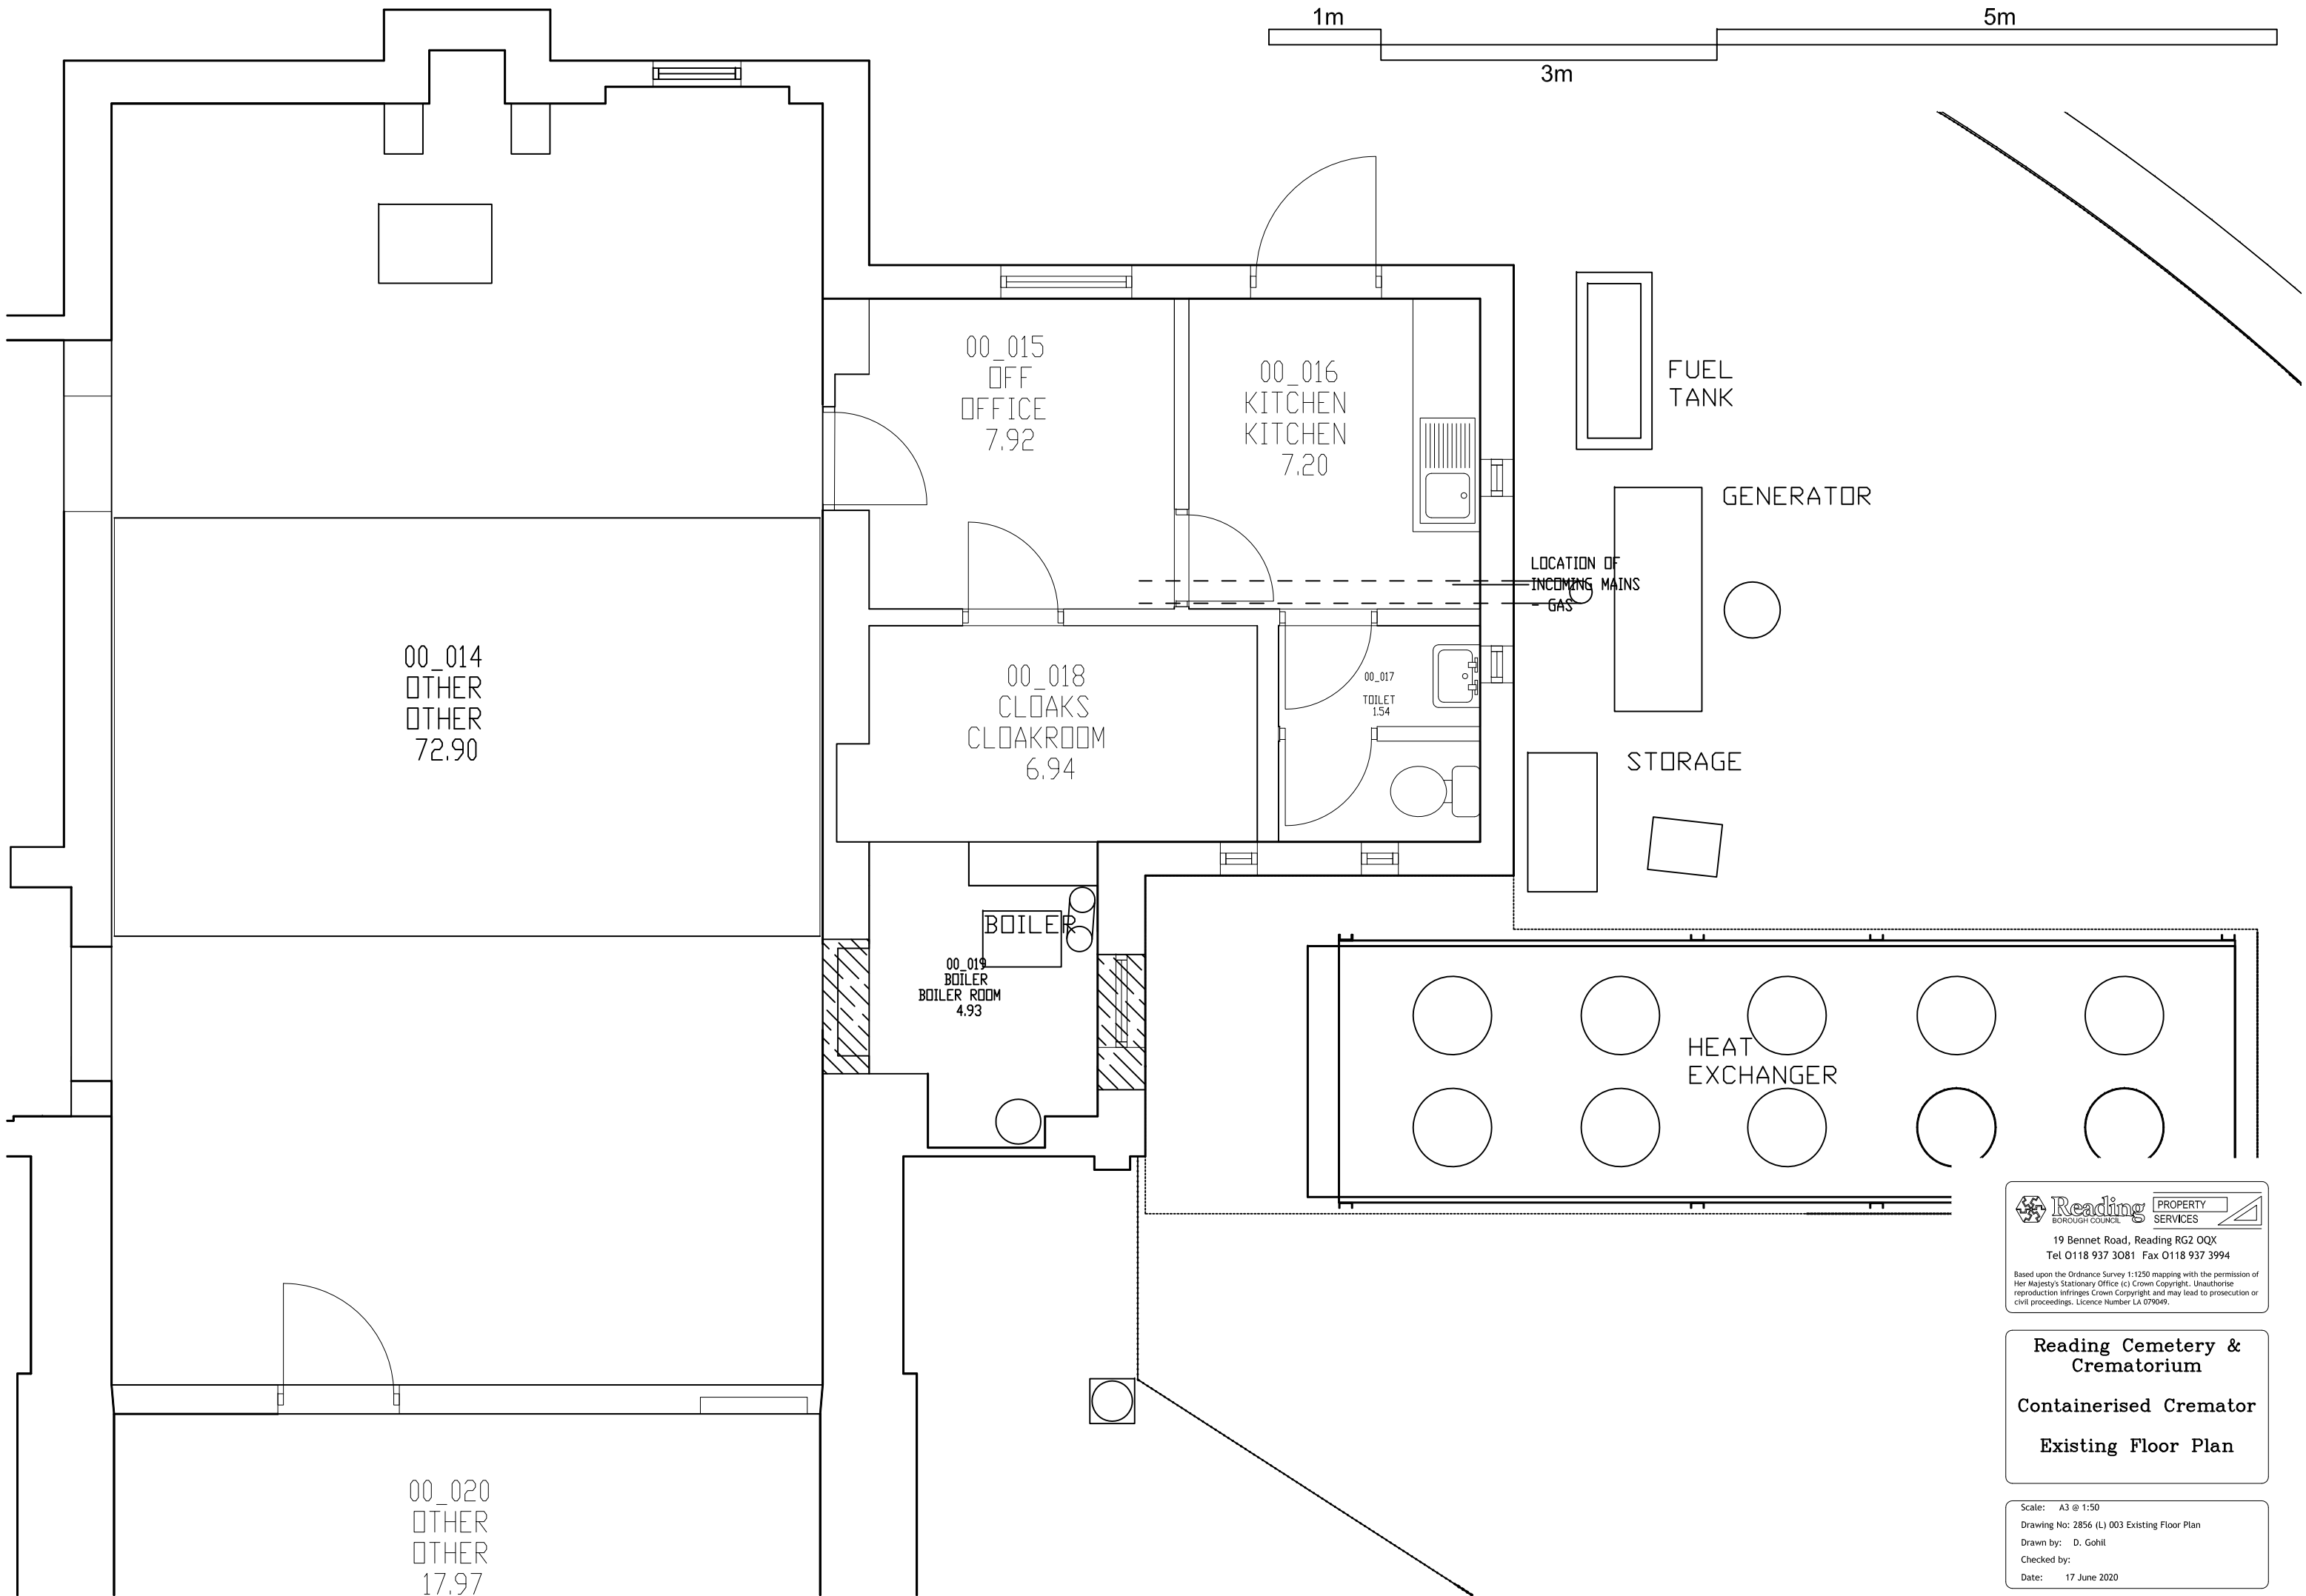

 **Reading**
BOROUGH COUNCIL

**PROPERTY
SERVICES**

19 Bennet Road, Reading RG2 0QX
Tel 0118 937 3081 Fax 0118 937 3994

Based upon the Ordnance Survey 1:1250 mapping with the permission of Her Majesty's Stationary Office (c) Crown Copyright. Unauthorised reproduction infringes Crown Copyright and may lead to prosecution or civil proceedings. Licence Number LA 079049.

**Reading Cemetery &
Crematorium**

Containerised Cremator

Existing Floor Plan

Scale: A3 @ 1:50
Drawing No: 2856 (L) 003 Existing Floor Plan
Drawn by: D. Gohil
Checked by:
Date: 17 June 2020