



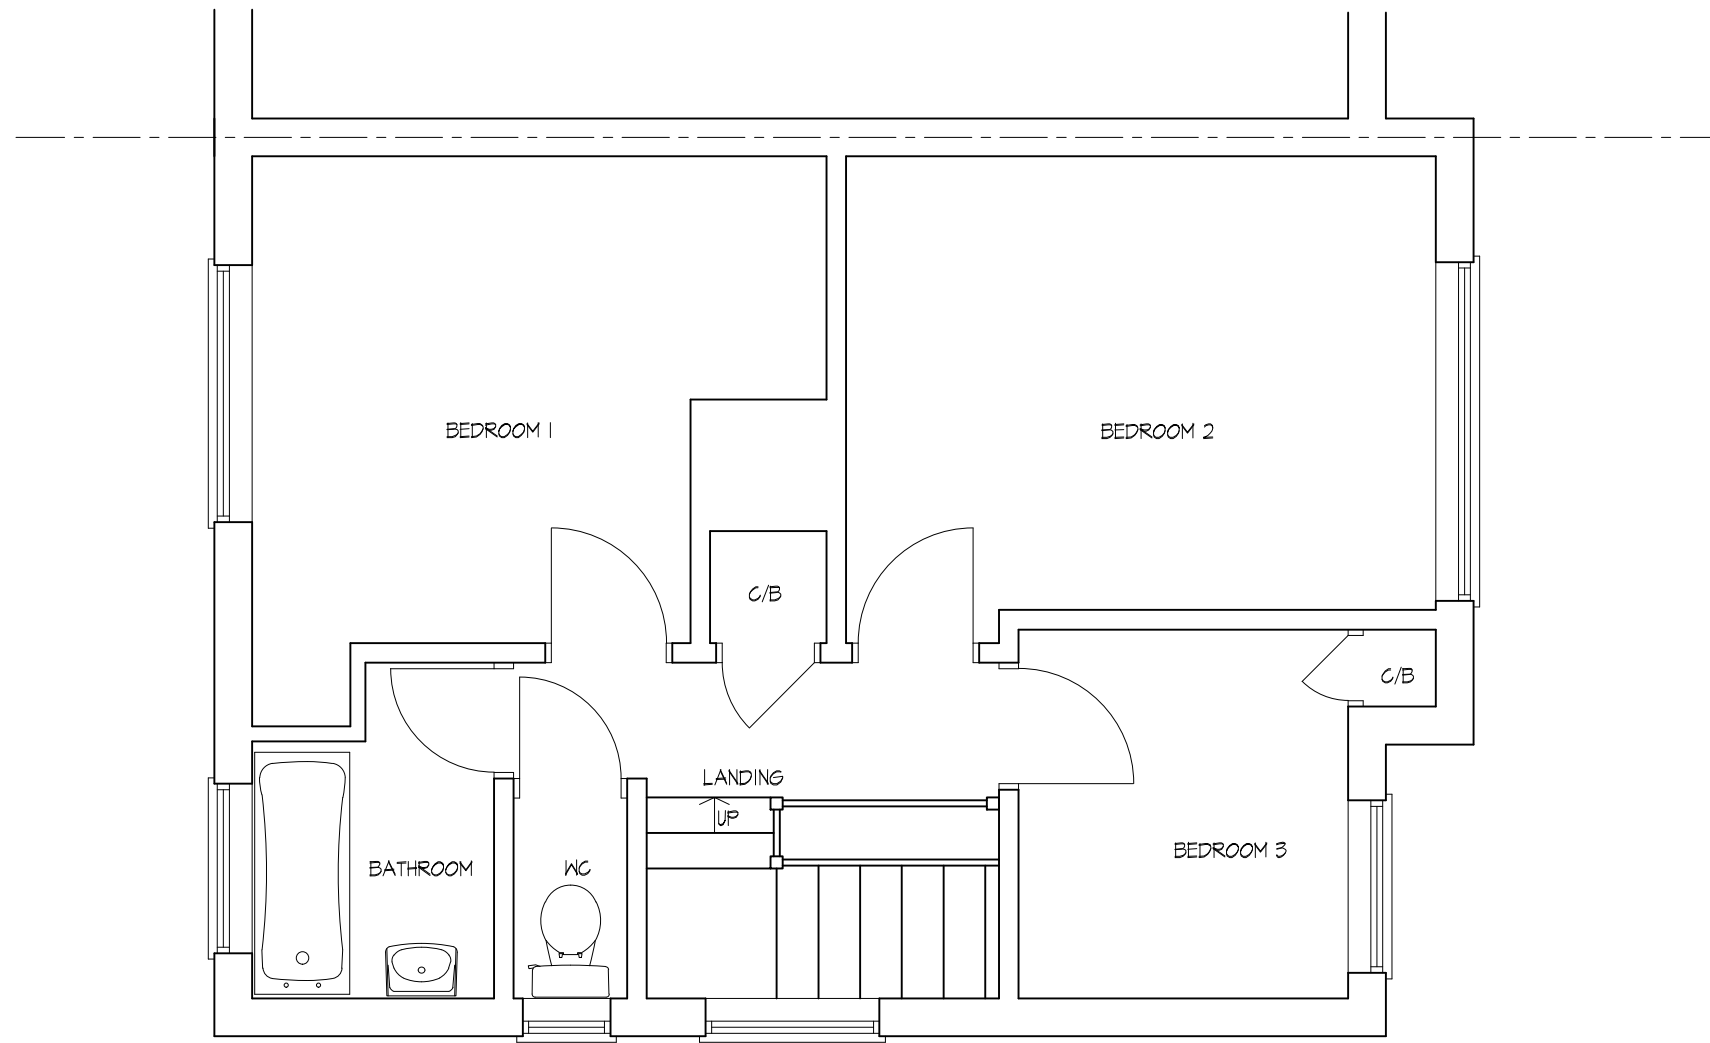

EXISTING FIRST FLOOR PLAN

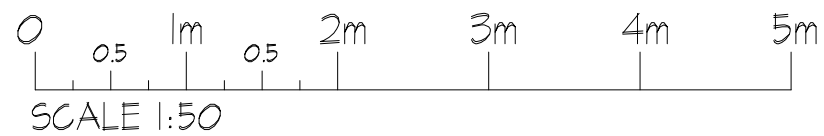

PROJECT:
143 ST.MICHAELS ROAD
TILEHURST
READING
RG30 4SB

DRAWING TITLE:
EXISTING FIRST
FLOOR PLAN



CREATIVE DESIGN & NEWTOWN HOUSE NEWTOWN ROAD
HENLEY-ON-THAMES RG9 1HG
STRUCTURE
Tel 01491 411922

DRAWN: DD	DRAWING NO.	REV.
SCALE: 1:50@A3	06520-02	
DATE: MAR 2020		