


DRG. REMAINS COPYRIGHT OF THE ARCHITECT.
DIMENSIONAL DISCREPANCIES TO BE REFERRED
TO THE ARCHITECT
DO NOT SCALE

DRAWING STATUS ☒ PRELIMINARY ☐ FOR APPROVAL ☐ CONSTRUCTION

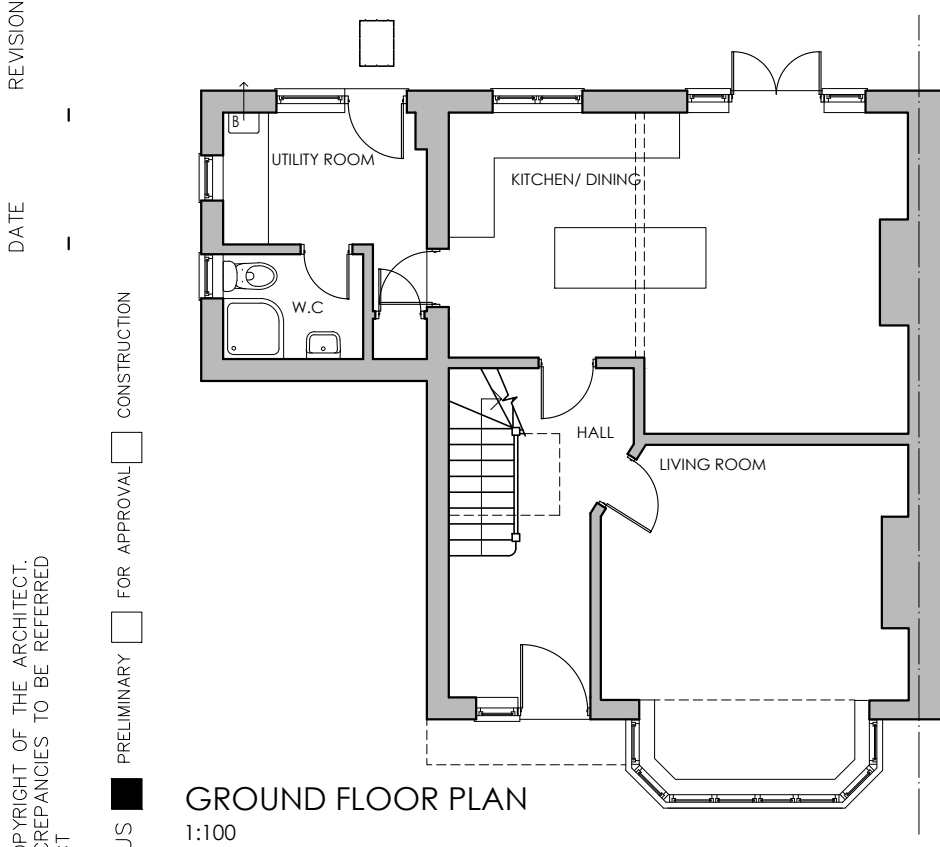


A3 Drawing


Scale 1:100

Scale 1:1250


0m
0m
50m
10m

 

FIRST FLOOR PLAN
1:100

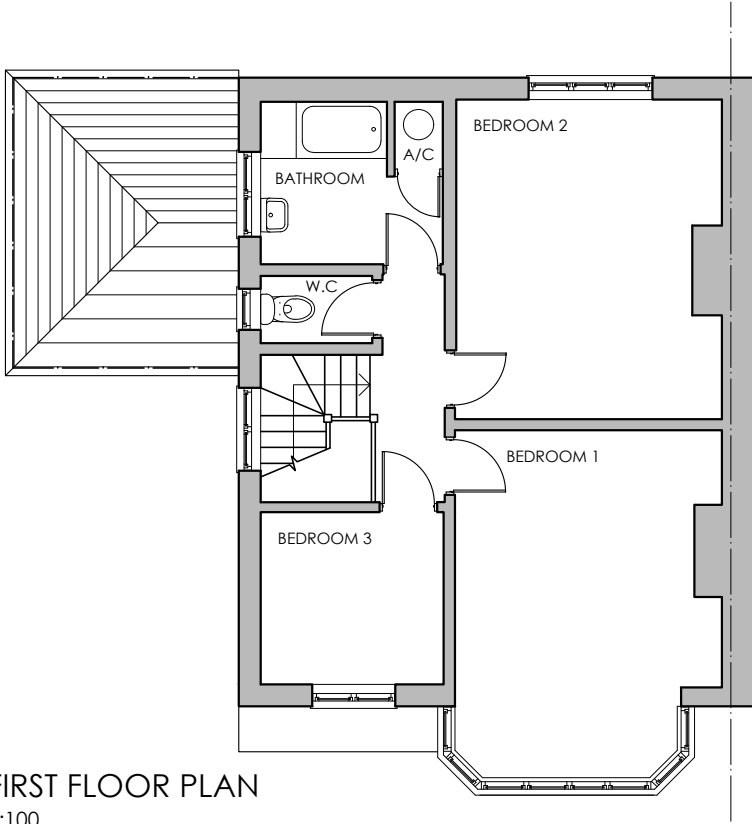

ROOF PLAN
1:100

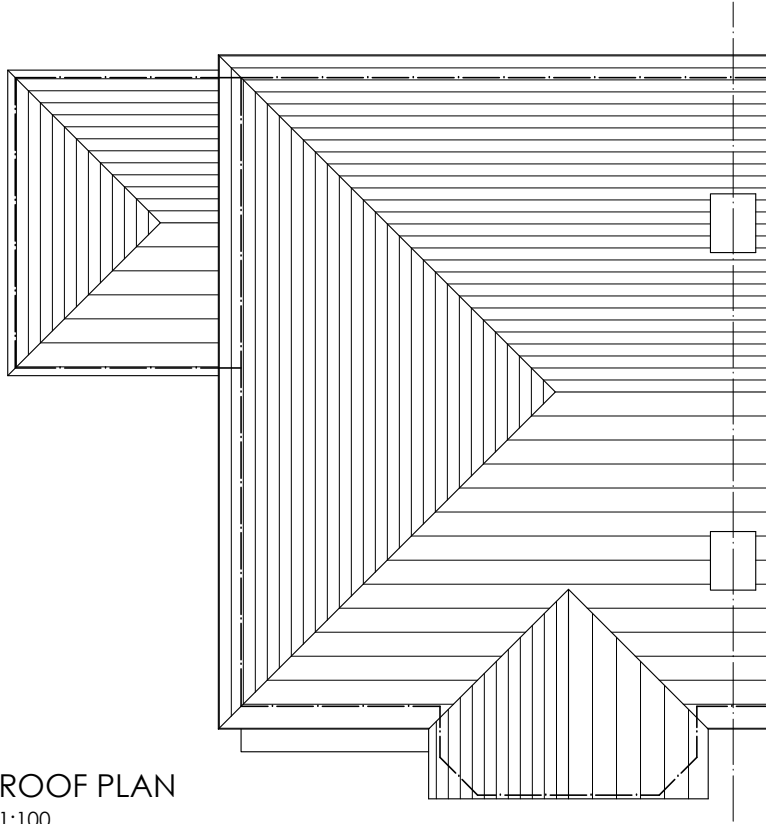

LOCATION PLAN
1:1250

Ordnance Survey (c) Crown Copyright 2019. All rights reserved. Licence number 100022432



CLIENT
Leigh Hicks

JOB TITLE
Proposed Extension
15 Southcote Lane
Reading

DATE
Oct 19
SCALE
1:100 & 1:1250

DRG TITLE
Existing Plans

JOB No.
1957
DWG No.
01

REV.

1

anne owen
architects

Anne Owen Architects Ltd
24 Springfield Park, Twyford, Reading RG10 9JH
+44(0)118 932 0846 / 07788 262602
anne@annehenrichs.co.uk
www.annehenrichs.co.uk
Director: Anne Owen BA (Hons) BACh RIBA
Company Registered in England & Wales No. 8861202