


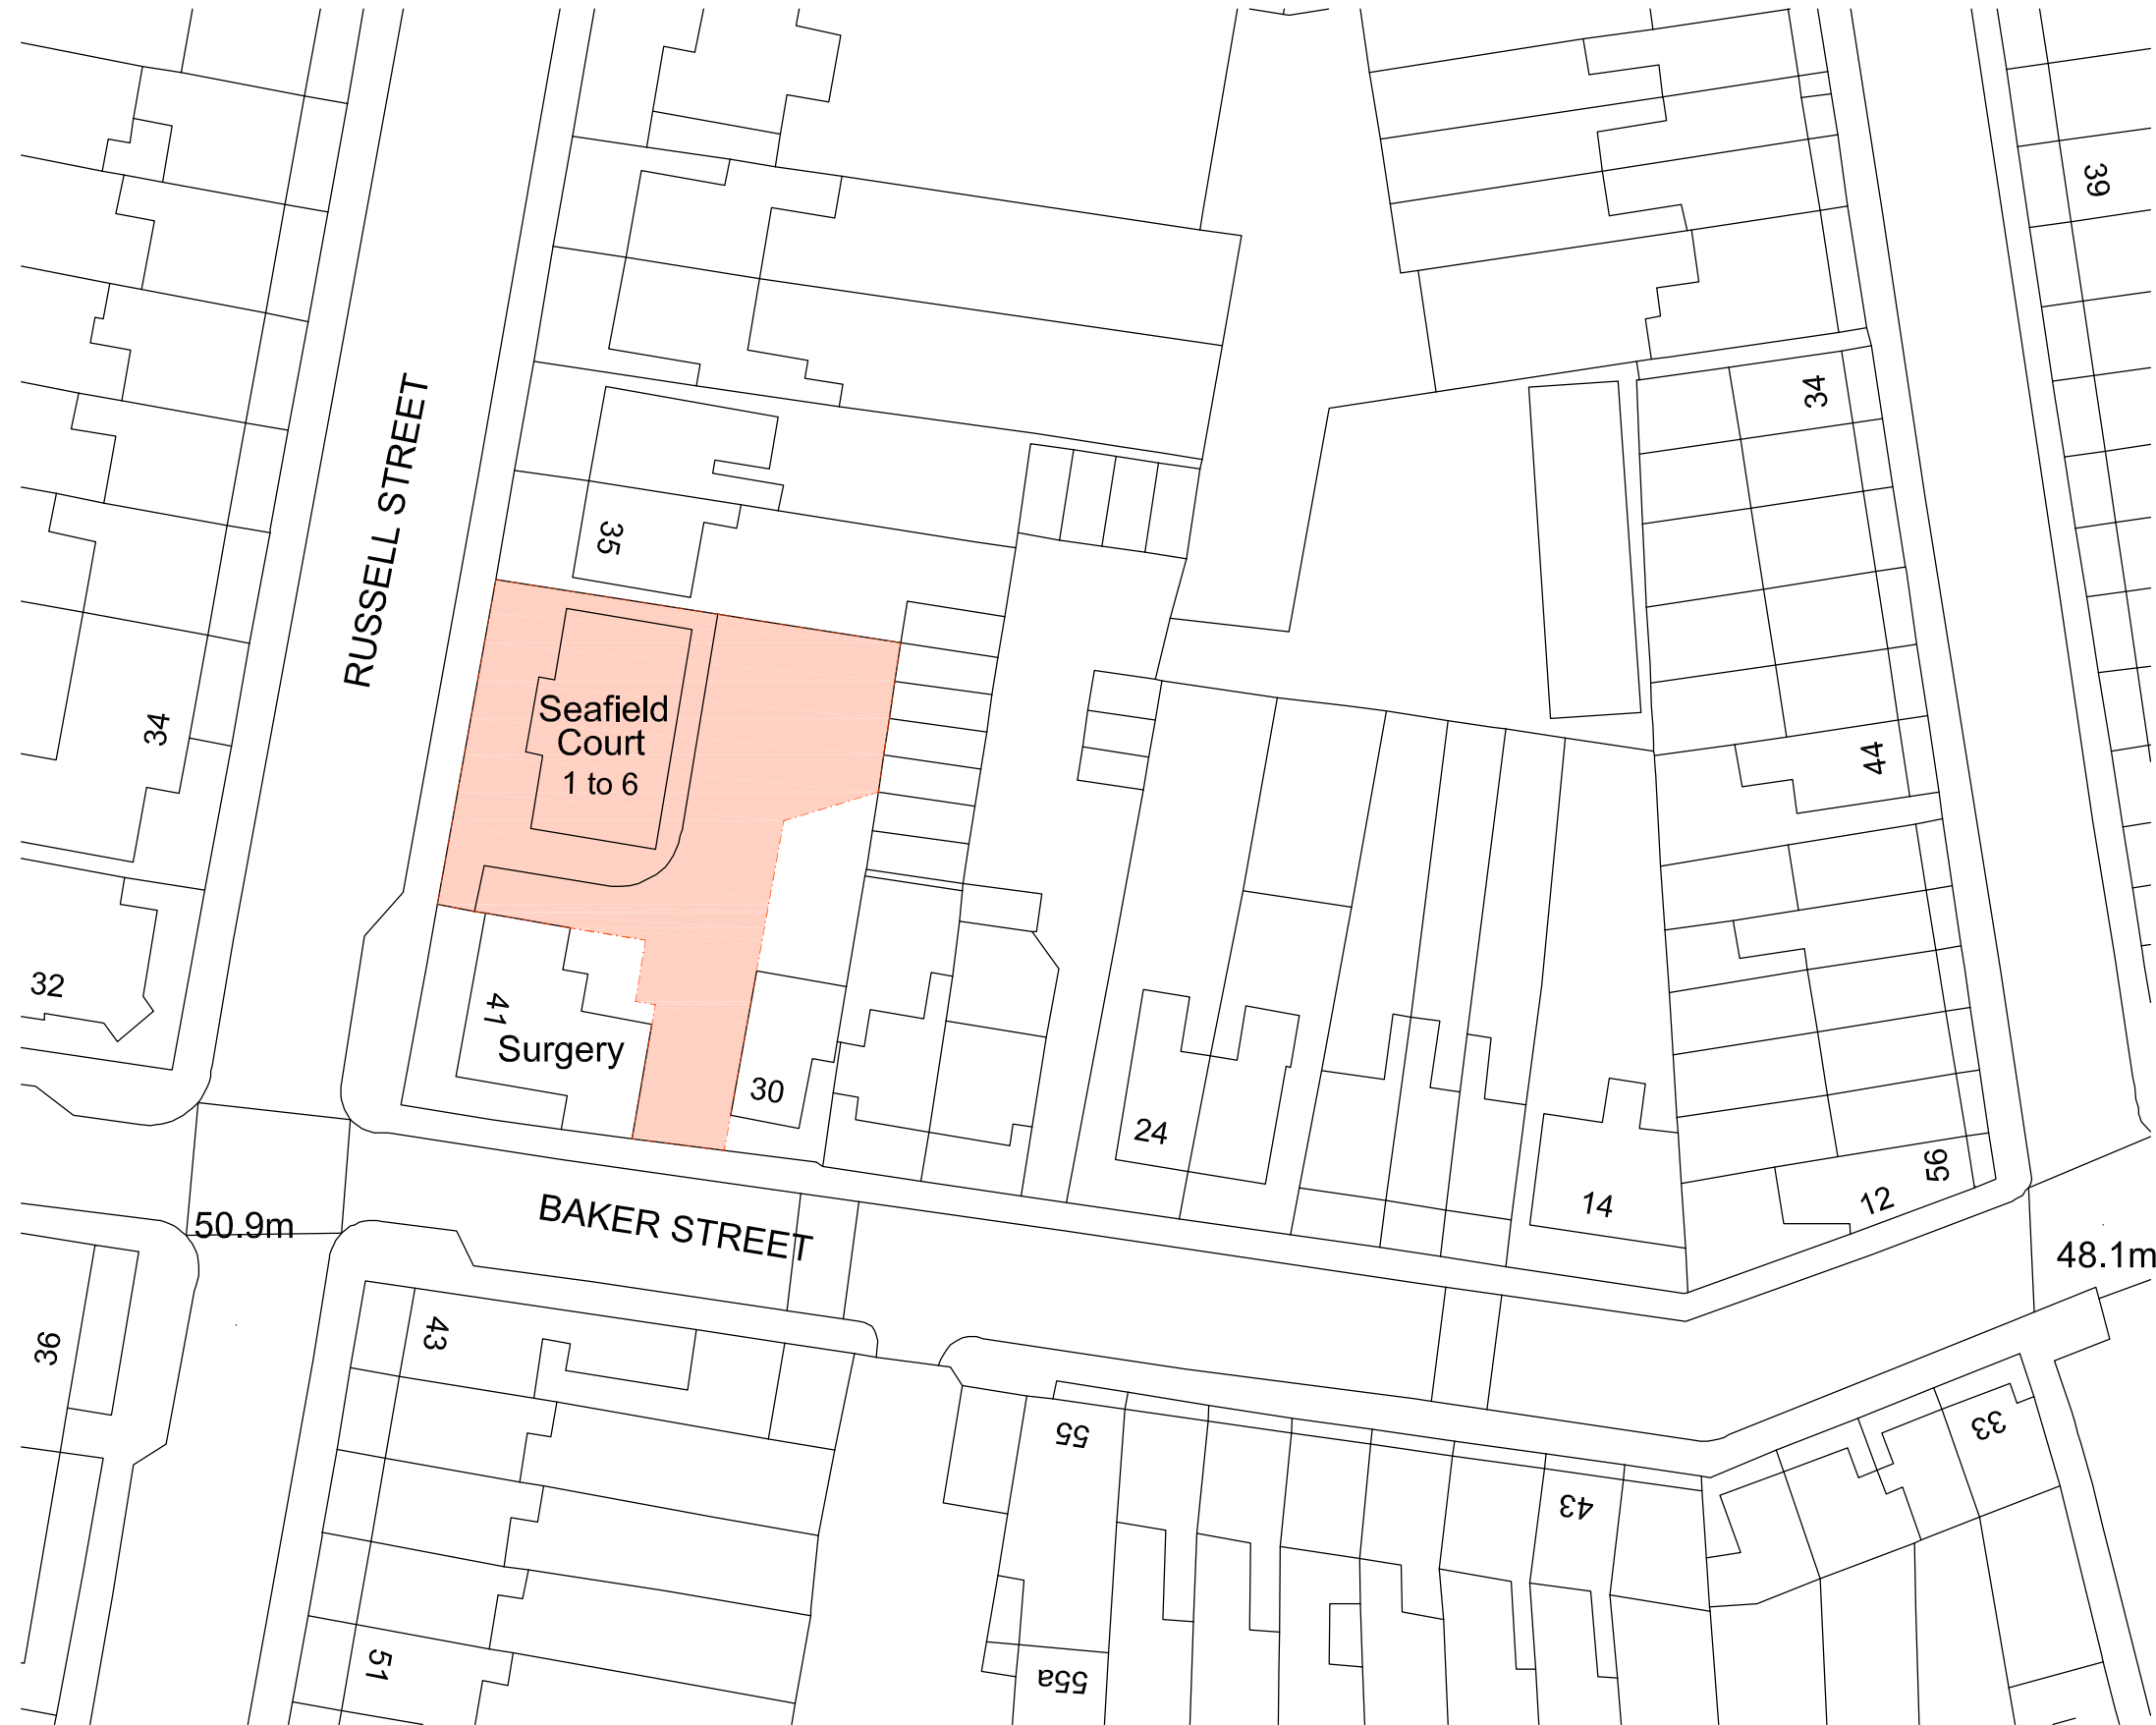

LOCATION PLAN
SCALE 1:500



SCALE BAR 1:500

Project SEAFIELD COURT RUSSELL ST READING RG1 7XD		
Title LOCATION AND SITE PLAN		
Scale AS SHOWN @ A1	Date	
Originator	Reviewed By	
Drawing number		Rev.