

NOT FOR CONSTRUCTION
BASED ON SURVEY BY TERRAIN GEOMATICS.
THIS DRAWING IS SUBJECT TO DETAILED DESIGN,
DESIGN COORDINATION WITH OTHERS AND
PLANNING AND BUILDING CONTROL APPROVAL
AREAS ARE SUBJECT TO THE ABOVE


(C) COPYRIGHT HIVES ARCHITECTS LLP




STREET ELEVATION 1:100




SOUTH (STREET) ELEVATION 1:100

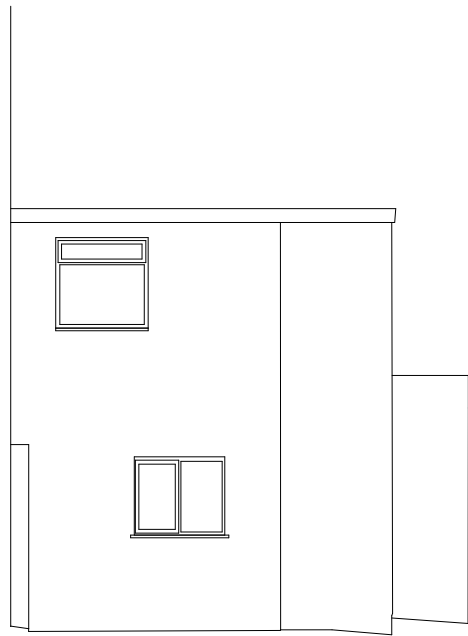

EAST ELEVATION 1:100

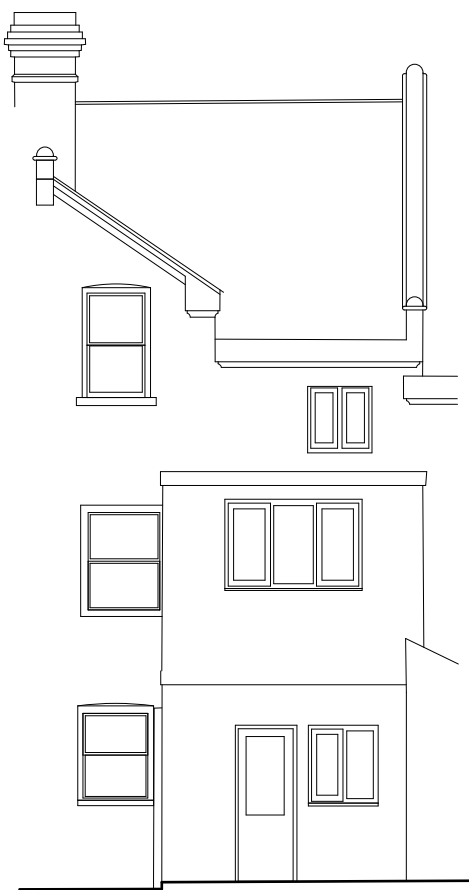

NORTH ELEVATION 1:100

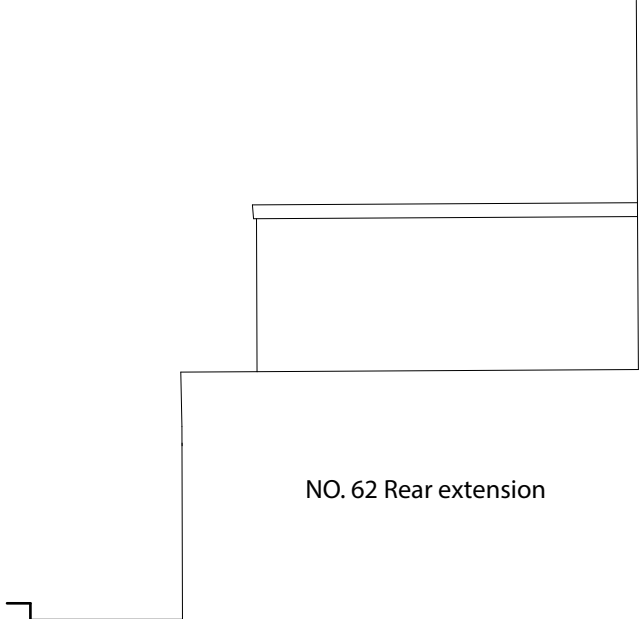

WEST ELEVATION 1:100

EXISTING ELEVATIONS



SCALE 1:100

P3 3001'20 - 3m ground floor extension added to rear
P2 2301'20 - Bins moved to rear of the site
P1 1911'19 - PLANNING ISSUE

Client

**BARTLETT PROPERTY
DEVELOPMENT LTD**

Job title

**64 PROSPECT STREET,
CAVERSHAM**

Drawing title

**EXISTING AND
PROPOSED ELEVATIONS**

Scale @ Drawing Size	Date	Drawn	Checked
1:100@ A2	30'01'20	LC	HW

Status

PLANNING



Hives Architects LLP

29 Castle Street
Reading
RG1 7SB
0118 958 7331
admin@hivesarchitects.co.uk

hivesarchitects

Project Drawing Revision

2775 012 P3

PROPOSED ELEVATIONS




STREET ELEVATION 1:100



SOUTH (STREET) ELEVATION 1:100



EAST ELEVATION 1:100

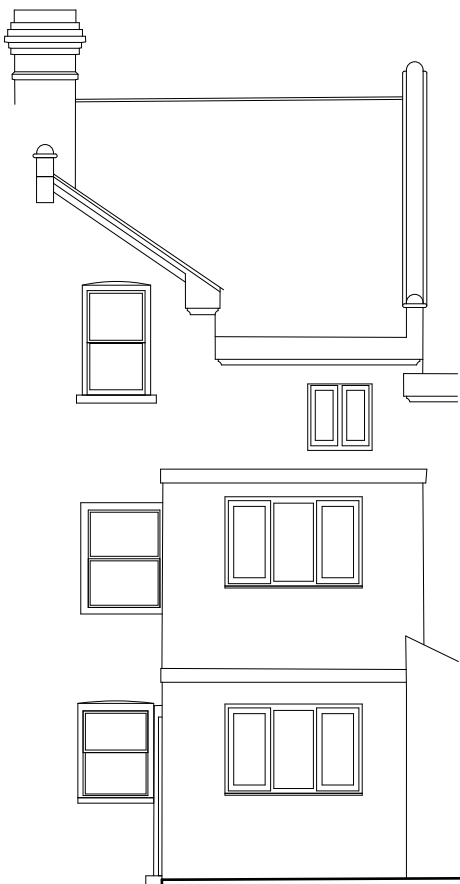

NORTH ELEVATION 1:100



WEST ELEVATION 1:100