


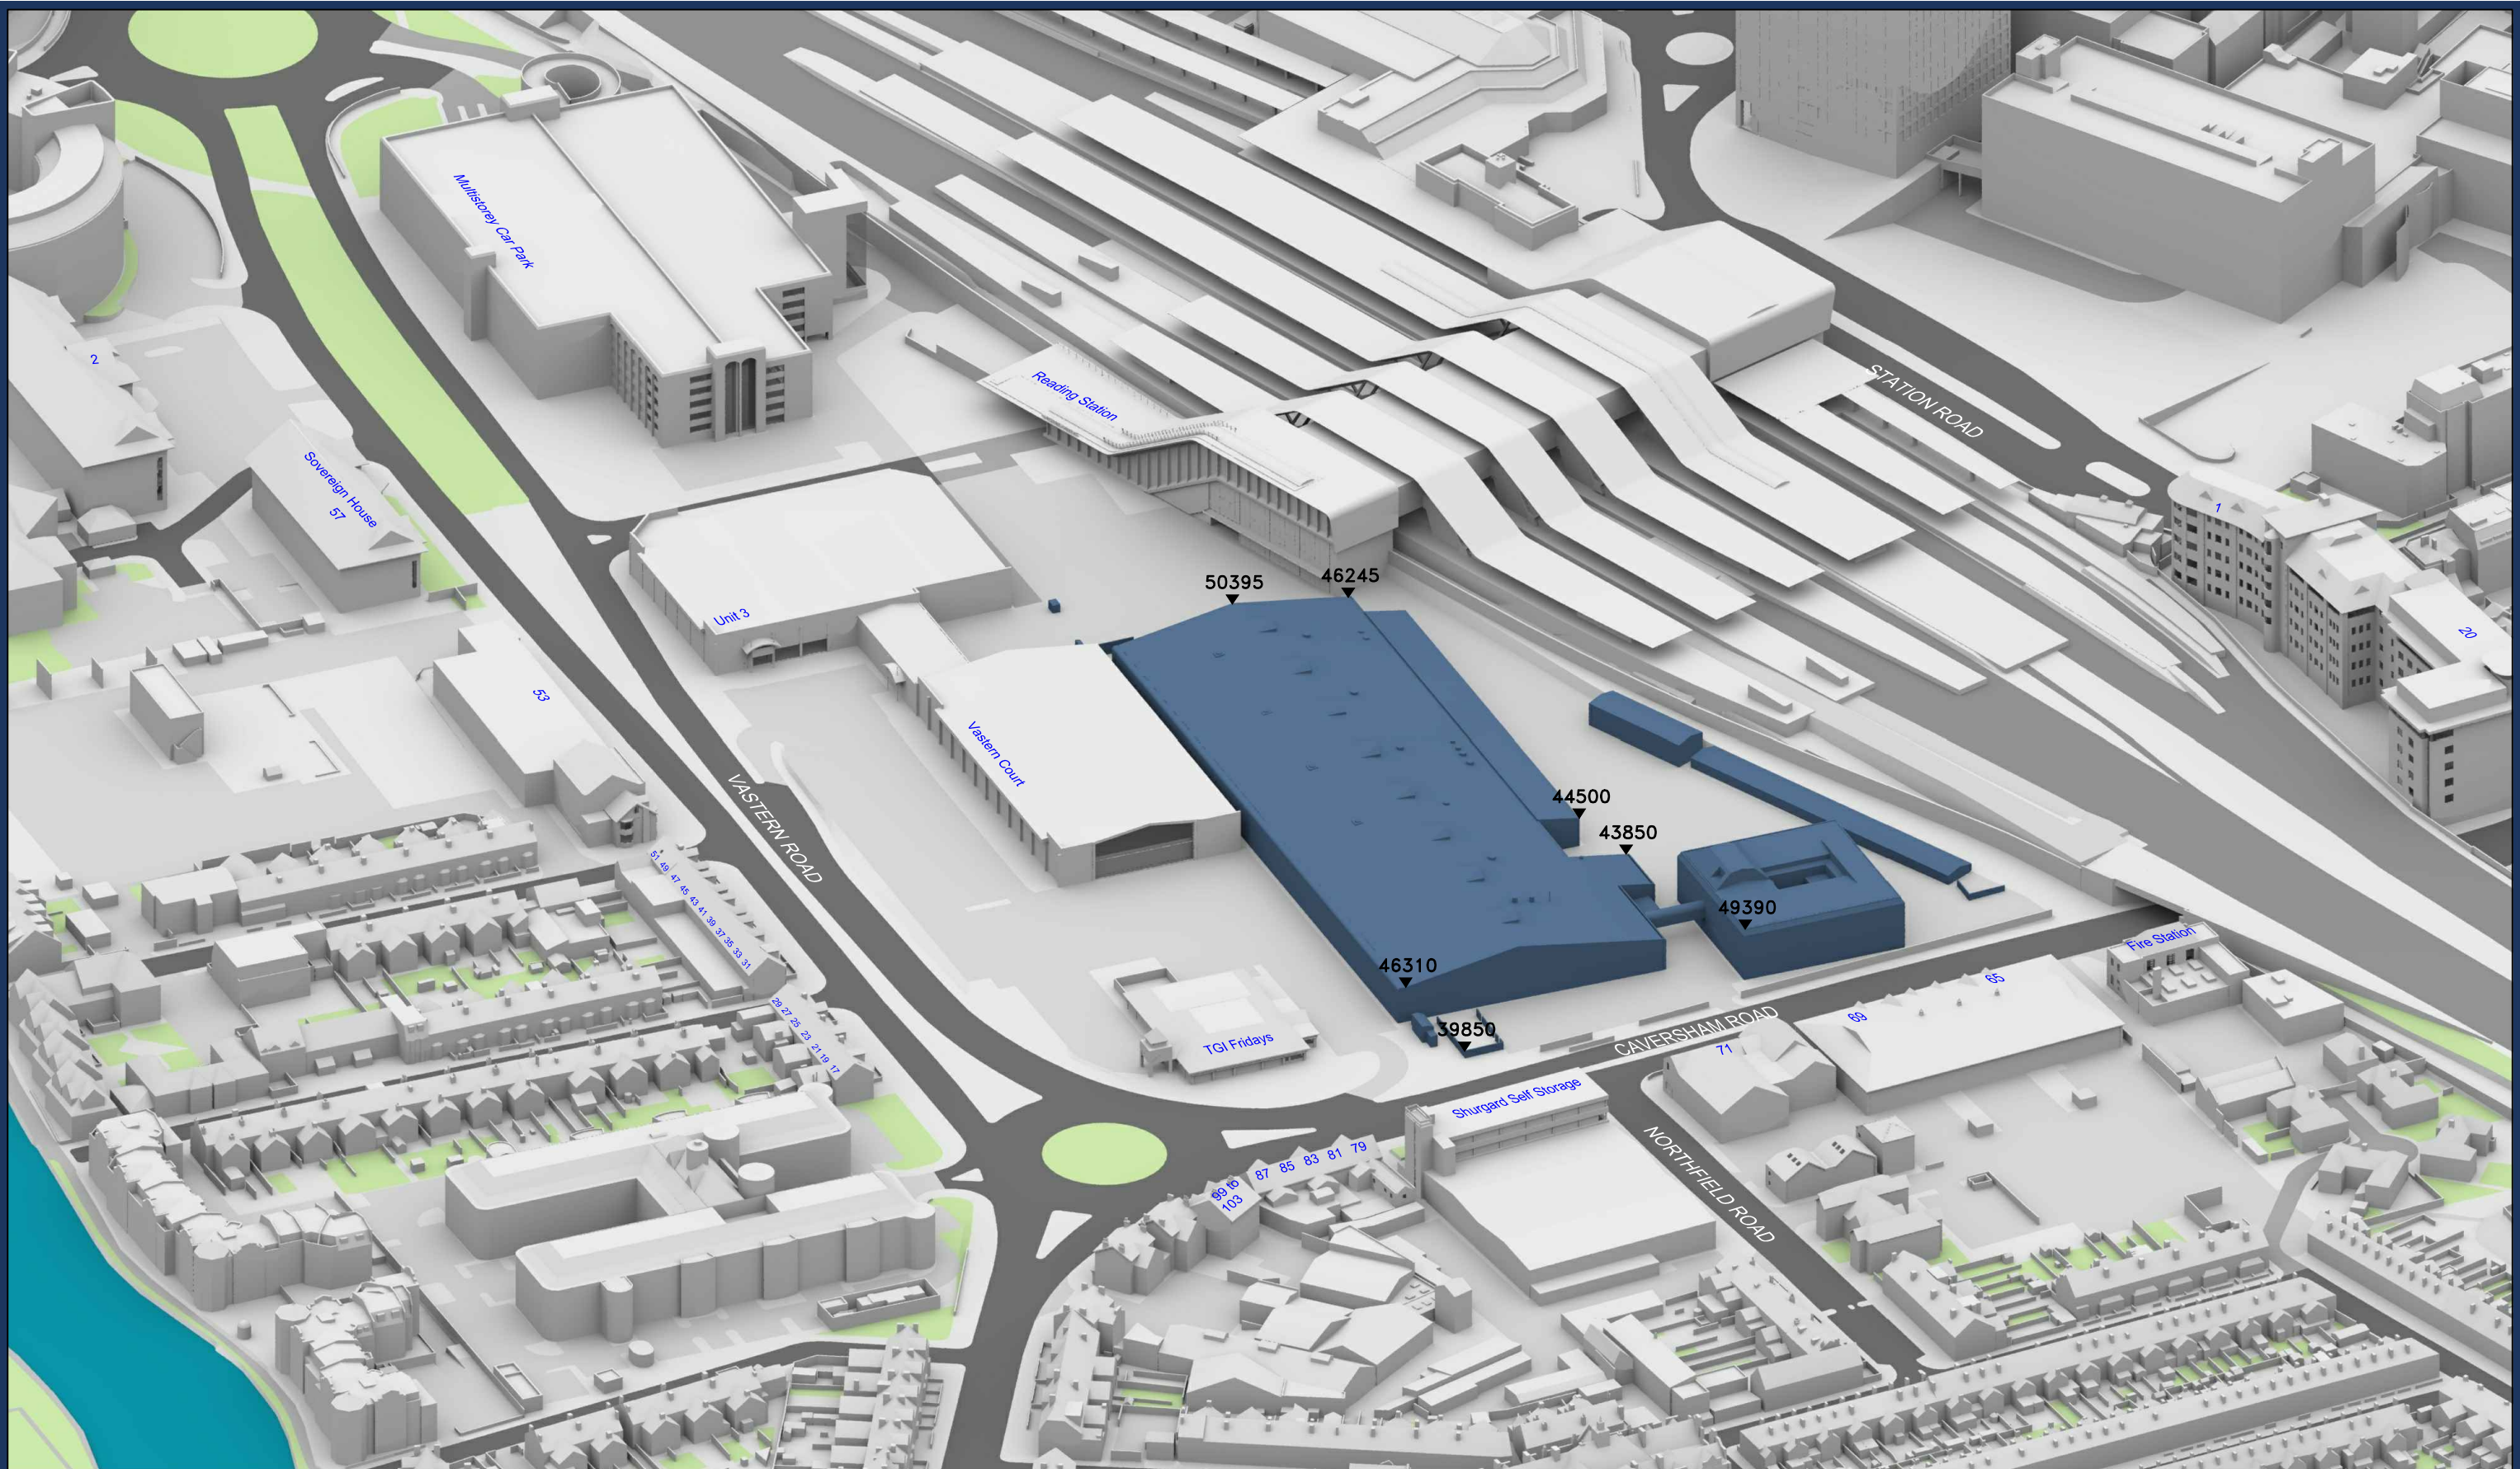

Sources: Point 2 Surveyors
3D Laser Scan Survey

Zmapping
Zmap Survey Info (received 10/05/17)
Reading_230816_Solids.dwg

TP Bennett
Proposal Scheme (received 30/04/20)
A11113-TPB-BD-ZZ-M3-A-0001_3D model.dwg

Key: Existing Buildings
 Proposed Scheme

All Heights in mm AOD

Project: Reading Metropolitan
Vastern House, 80 Caversham Road
Reading
RG1 8JG

Title: 3D View
Existing Buildings

Scheme Confirmed:
TP Bennett

Date:
05/05/20

Drawn By:
JR


Scale:
NTS @ A3

Date:
May 20

Dwg No:
P1368/27

Rel:
14



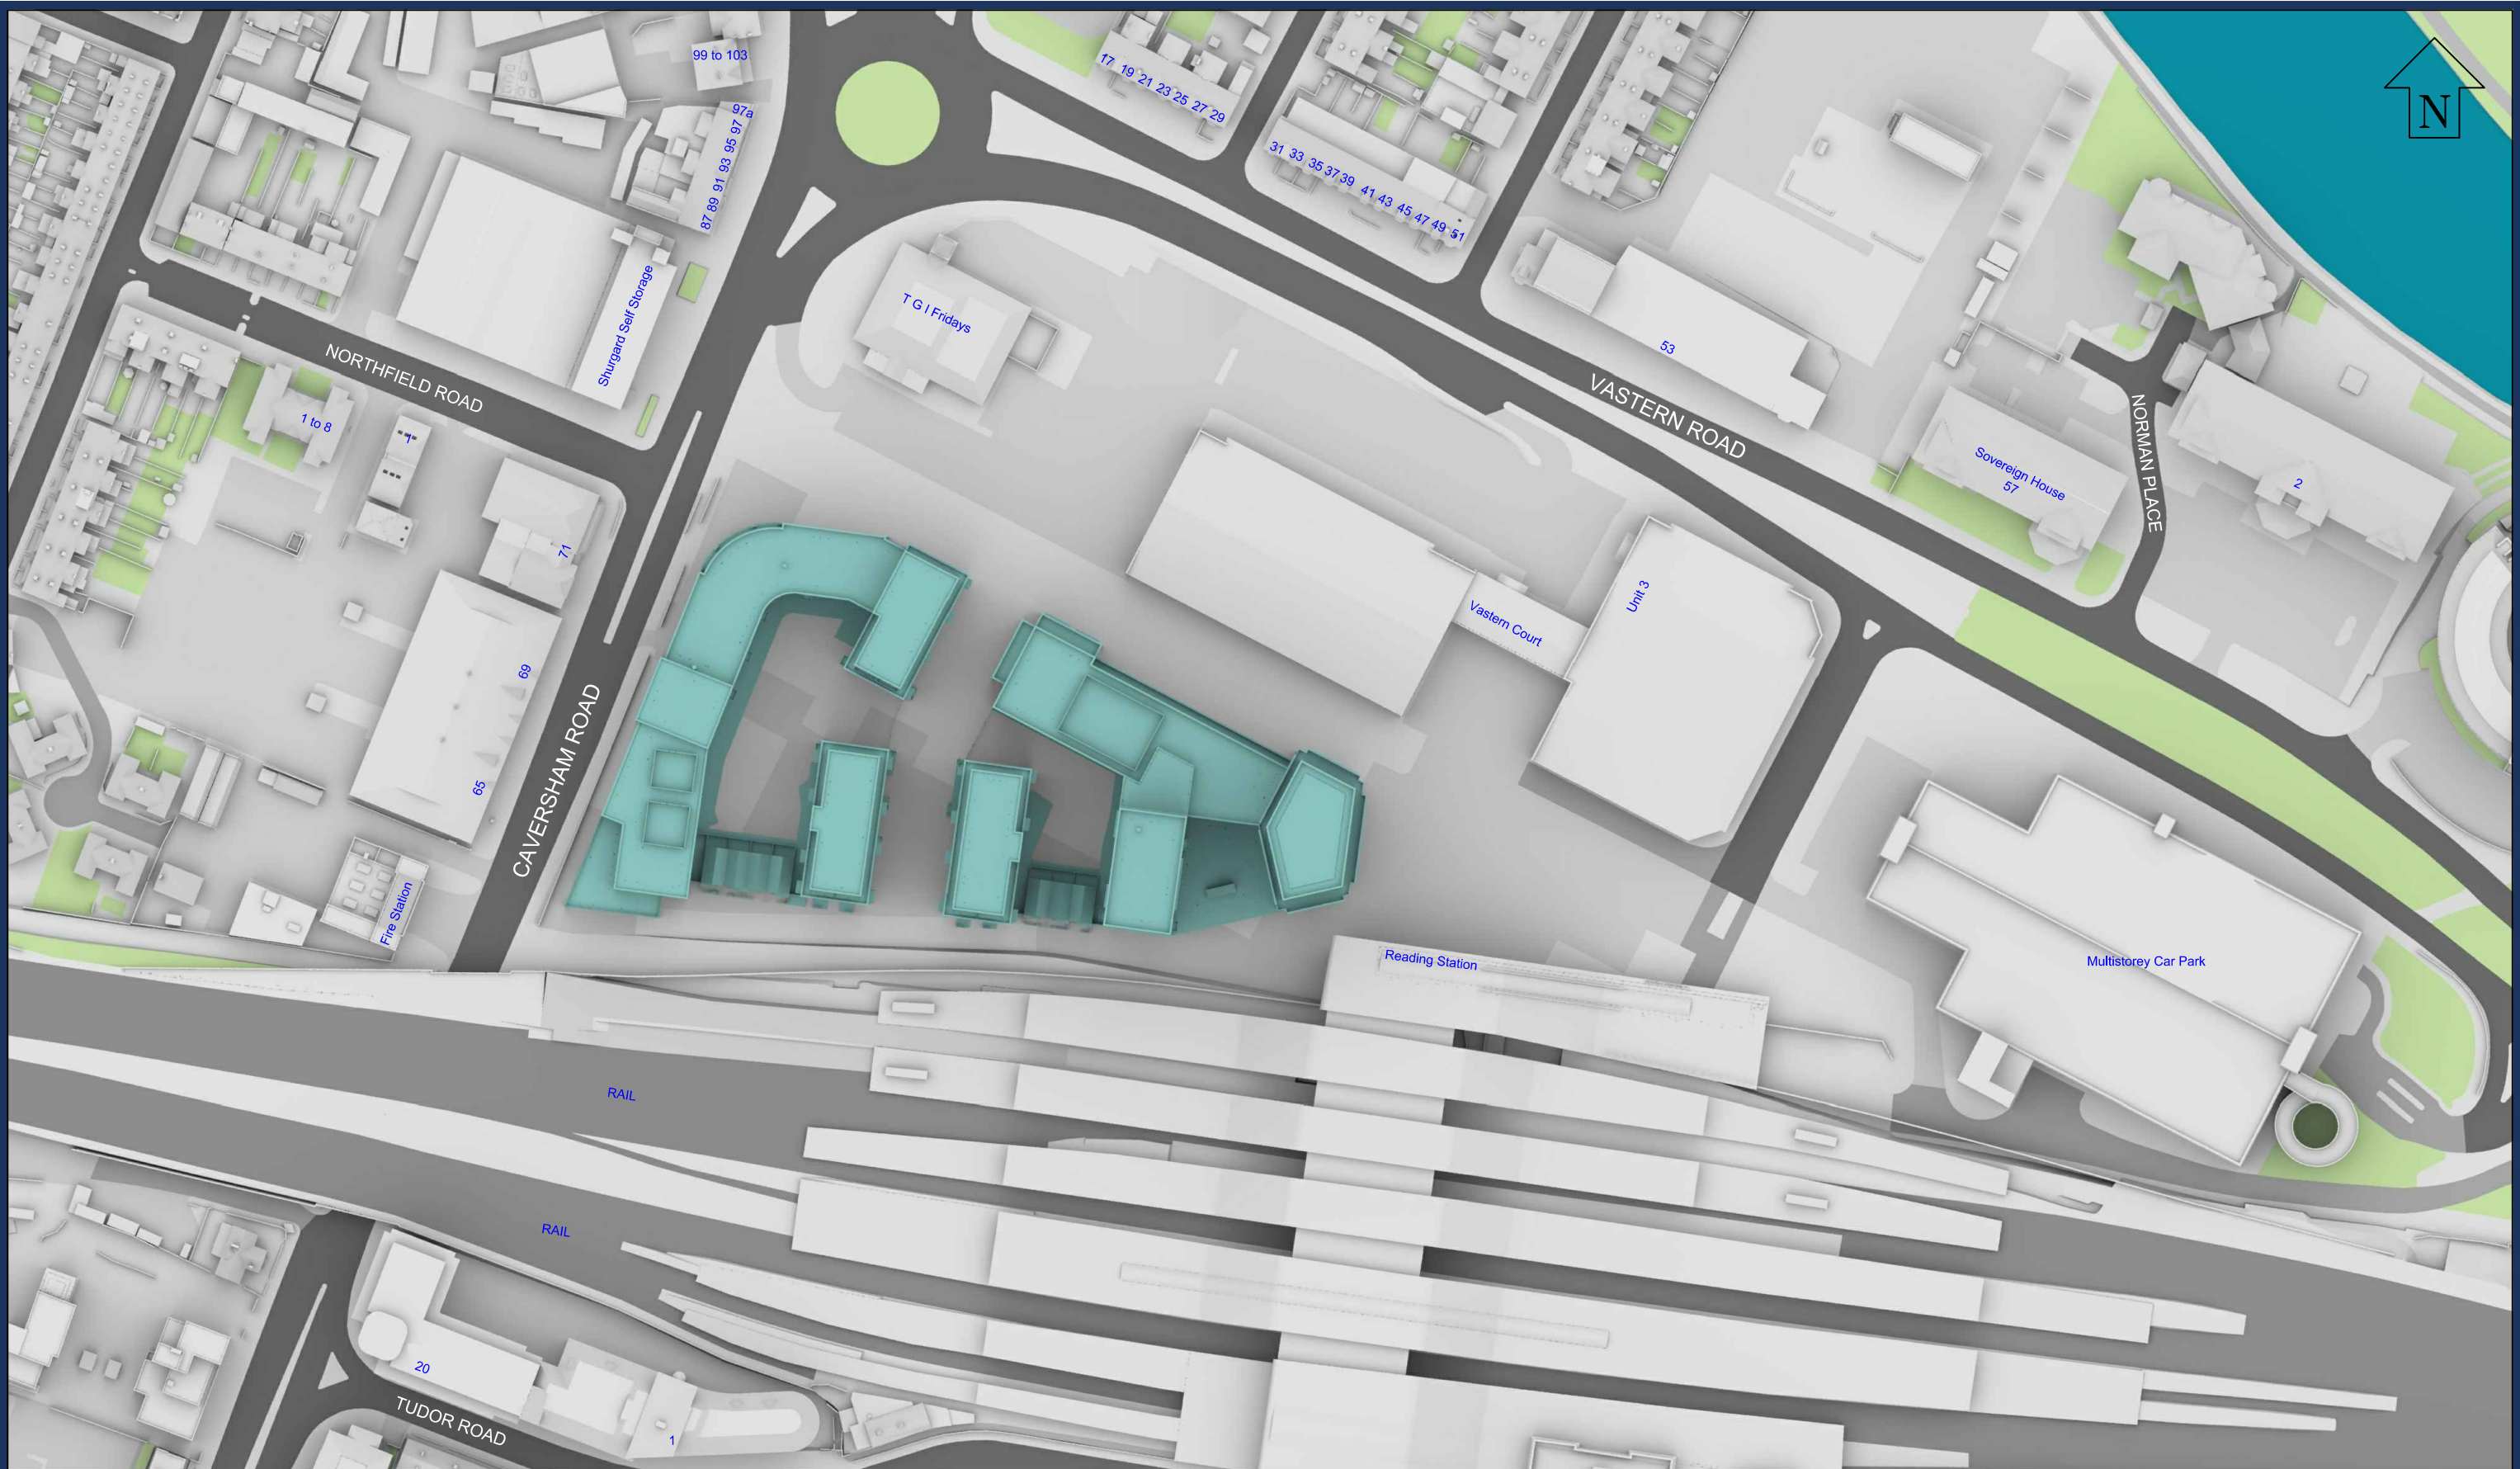

Sources: Point 2 Surveyors
3D Laser Scan Survey

Zmapping
Zmap Survey Info (received 10/05/17)
Reading_230816_Solids.dwg

TP Bennett
Proposal Scheme (received 30/04/20)
A11113-TPB-BD-ZZ-M3-A-0001_3D model.dwg

Key:

- Existing Buildings
- Proposed Scheme

Project: Reading Metropolitan
Vastern House, 80 Caversham Road
Reading
RG1 8JG

Title: Site Plan
Proposed Scheme Dated 30/04/20

Scheme Confirmed:
TP Bennett

Date:
05/05/20

Drawn By:
JR

Scale:
1:1500 @ A3

Date:
May 20

Dwg No:
P1368/28

Rel:
14





Sources: Point 2 Surveyors
3D Laser Scan Survey

Zmapping
Zmap Survey Info (received 10/05/17)
Reading_230816_Solids.dwg

TP Bennett
Proposal Scheme (received 30/04/20)
A11113-TPB-BD-ZZ-M3-A-0001_3D model.dwg

Key:  Existing Buildings
 Proposed Scheme

All Heights in mm AOD

Project: Reading Metropolitan
Vastern House, 80 Caversham Road
Reading
RG1 8JG

Title: 3D View
Proposed Scheme Dated 30/04/20

Scheme Confirmed:
TP Bennett

Date:
05/05/20

Drawn By:
JR


Scale:
NTS @ A3

Date:
May 20

Dwg No:
P1368/29

Rel:
14



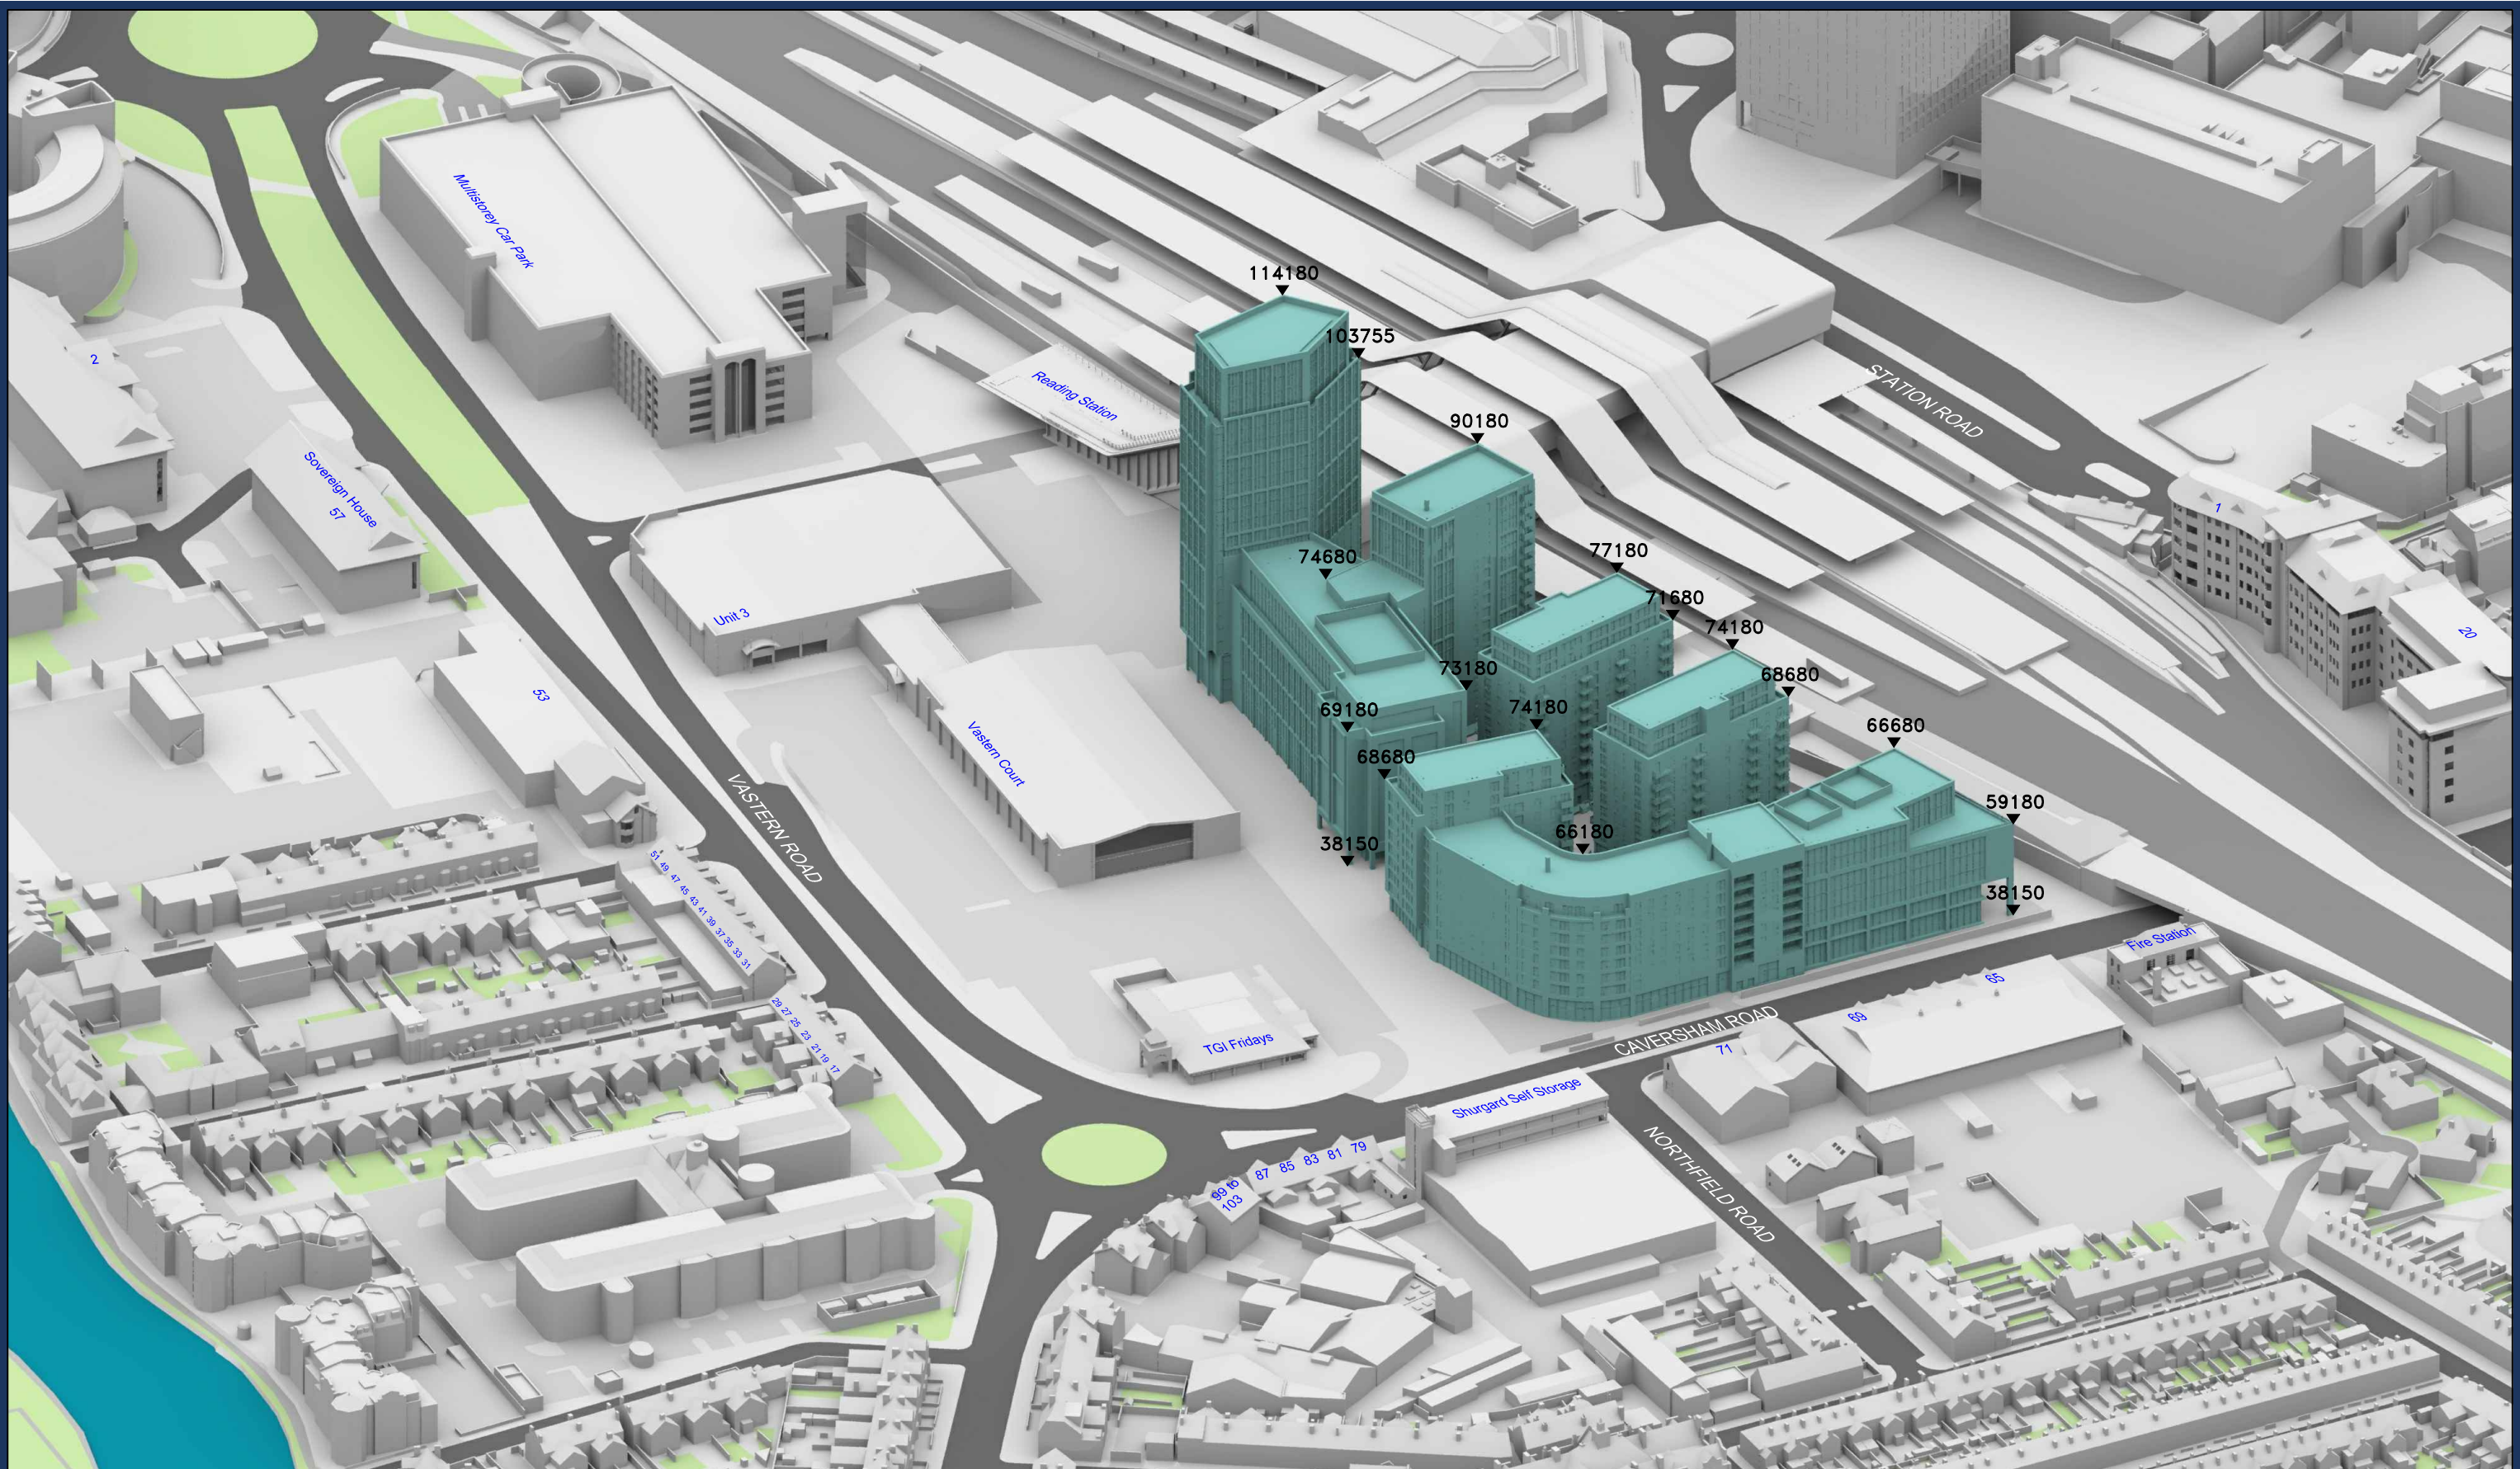

Sources: Point 2 Surveyors
3D Laser Scan Survey

Zmapping
Zmap Survey Info (received 10/05/17)
Reading_230816_Solids.dwg

TP Bennett
Proposal Scheme (received 30/04/20)
A11113-TPB-BD-ZZ-M3-A-0001_3D model.dwg

Key:

- Existing Buildings
- Proposed Scheme

All Heights in mm AOD

Project: Reading Metropolitan
Vastern House, 80 Caversham Road
Reading
RG1 8JG

Title: 3D View
Proposed Scheme Dated 30/04/20

Scheme Confirmed:
TP Bennett

Date:
05/05/20

Drawn By:
JR

Scale:
NTS @ A3

Date:
May 20


Dwg No:
P1368/30

Rel:
14



Cumulative scenario



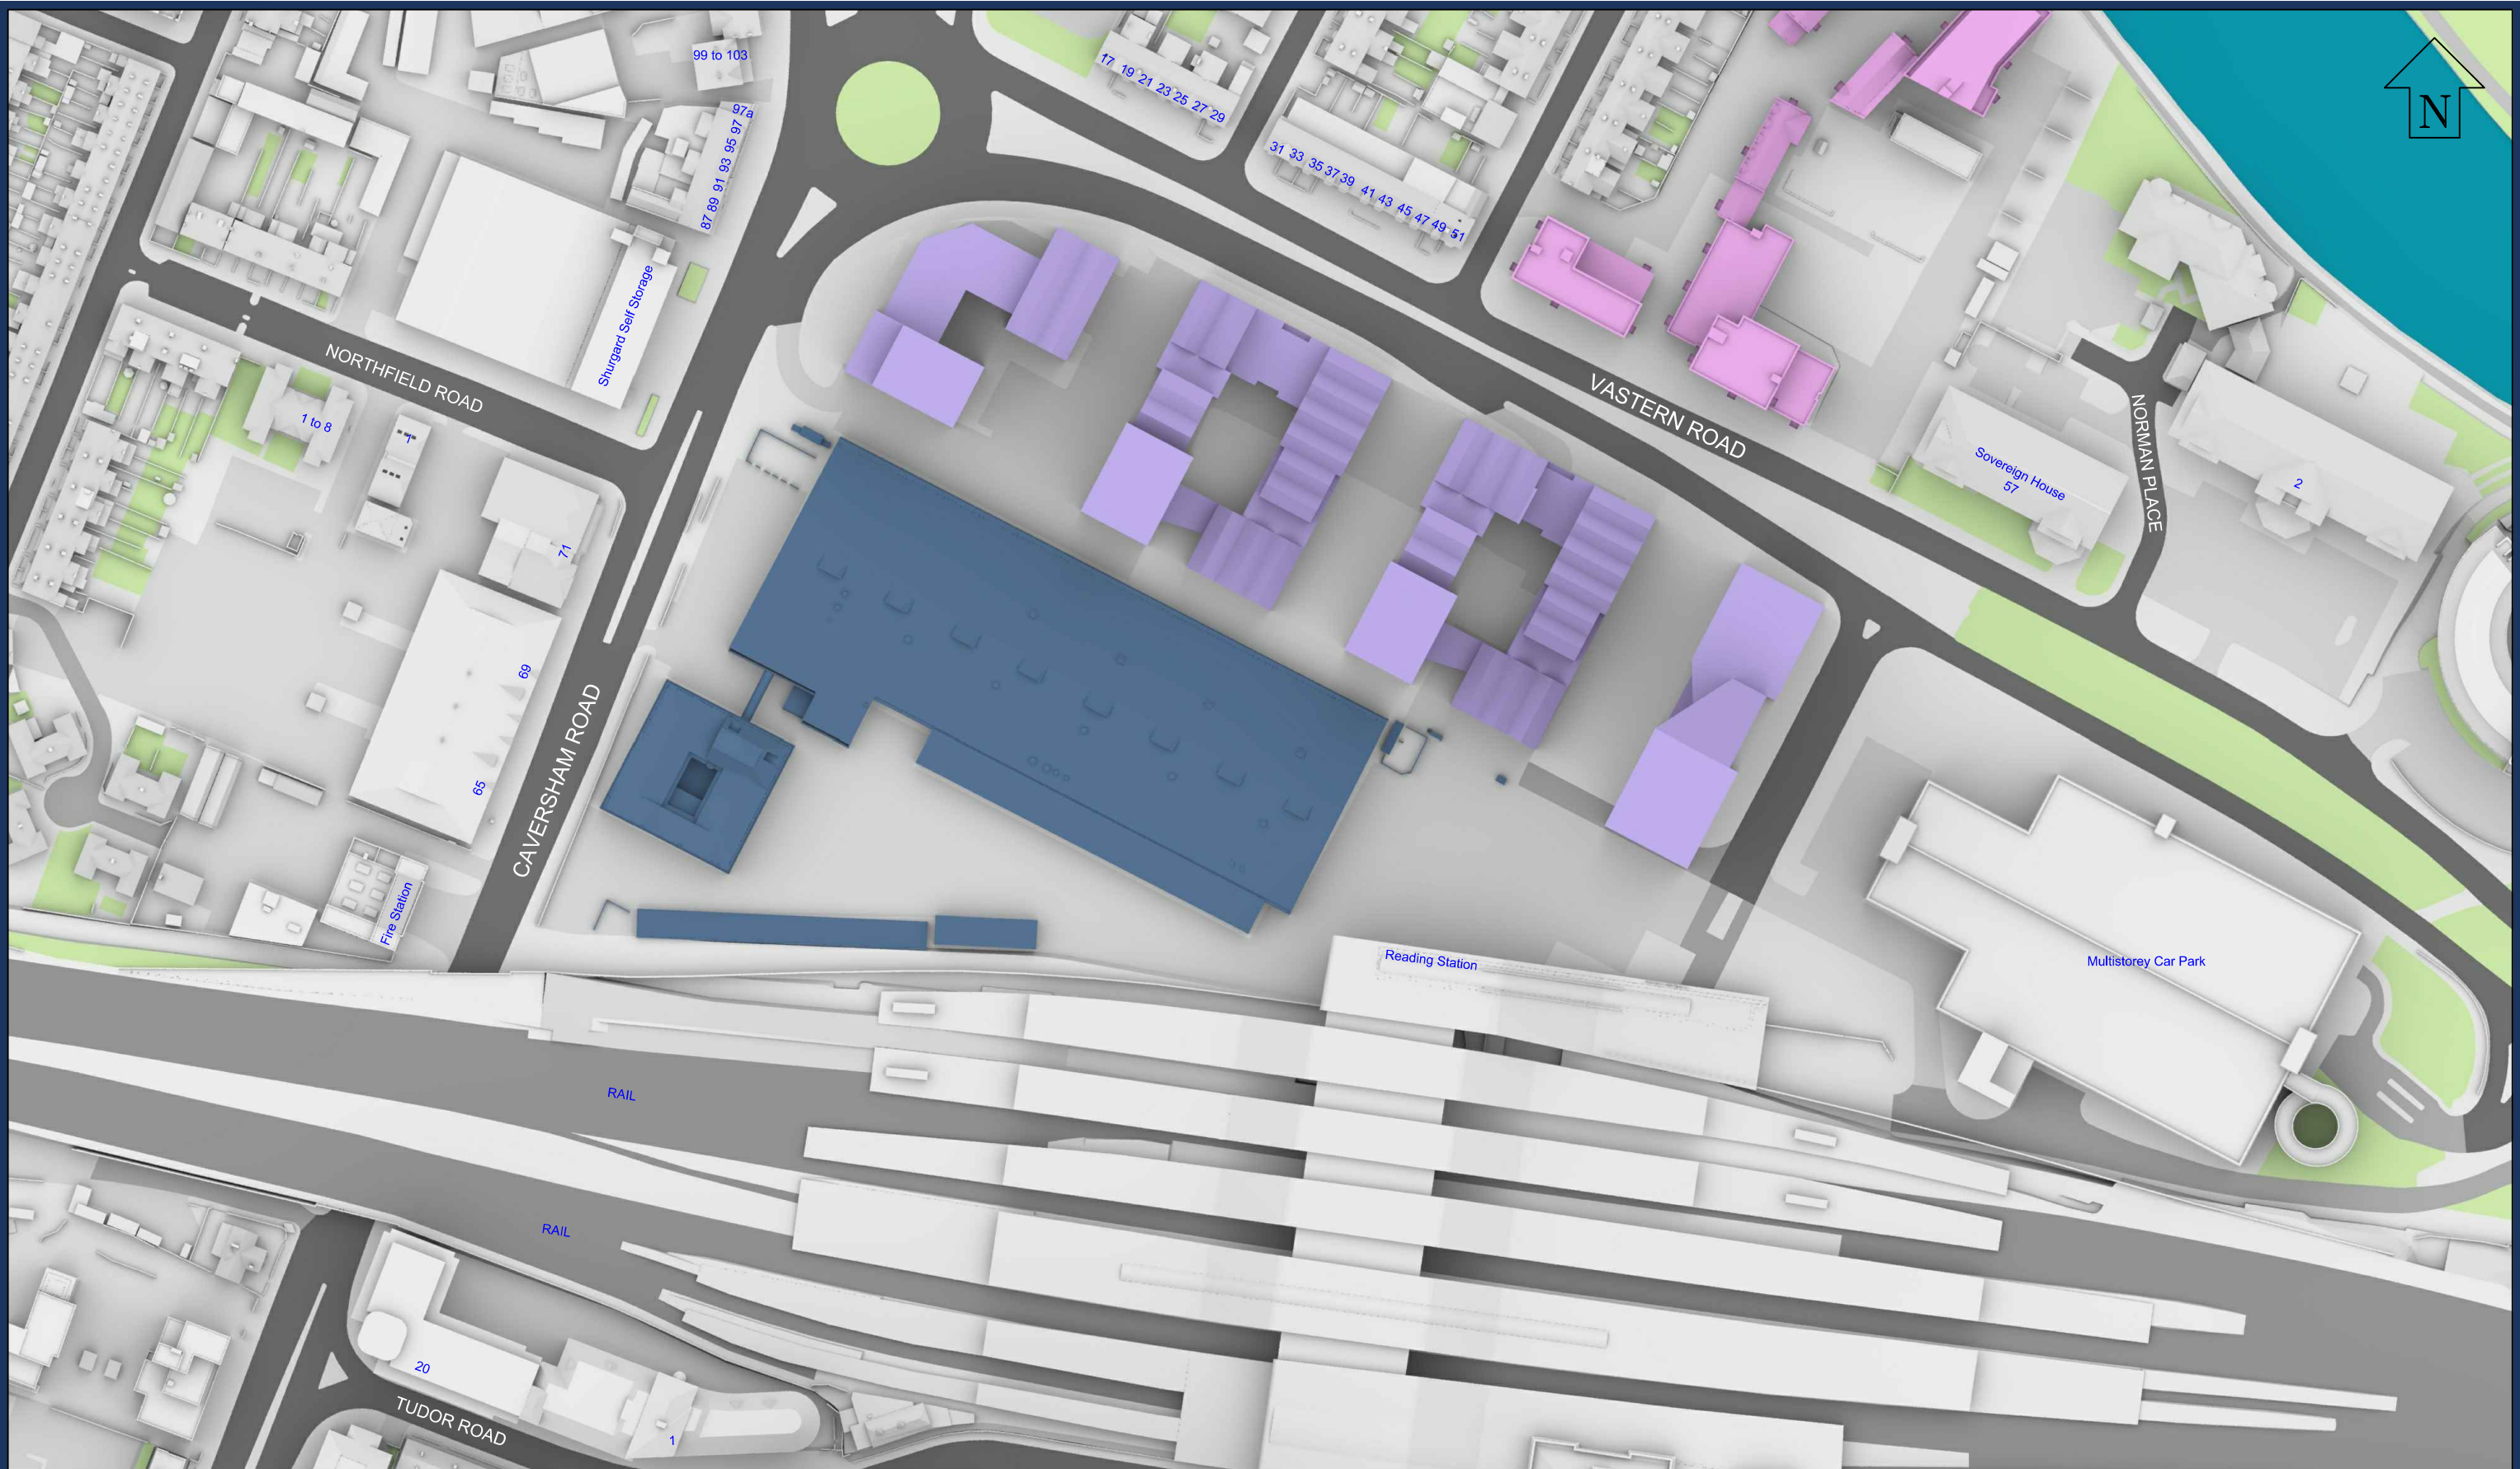

Sources: Point 2 Surveyors
3D Laser Scan Survey

Zmapping
Zmap Survey Info (received 10/05/17)
Reading_230816_Solids.dwg

TP Bennett
Proposal Scheme (received 30/04/20)
A11113-TPB-BD-ZZ-M3-A-0001_3D model.dwg

- Key:
- Existing Buildings
 - Proposed Scheme
 - Reading Station Park Development
 - Vastern Road Development
 - Station Hill Development

Project: Reading Metropolitan
Vastern House, 80 Caversham Road
Reading
RG1 8JG

Title: Site Plan
Existing Buildings
Cumulative Scenario

Scheme Confirmed:
TP Bennett

Date:
05/05/20

Drawn By:
JR

Scale:
1:1500 @ A3

Date:
May 20

Dwg No:
P1368/31

Rel:
14

