




FOR GLAZING SPEC
SEE LCP REPORT REF 90897/3/116.
PAGE 11 OF 24.

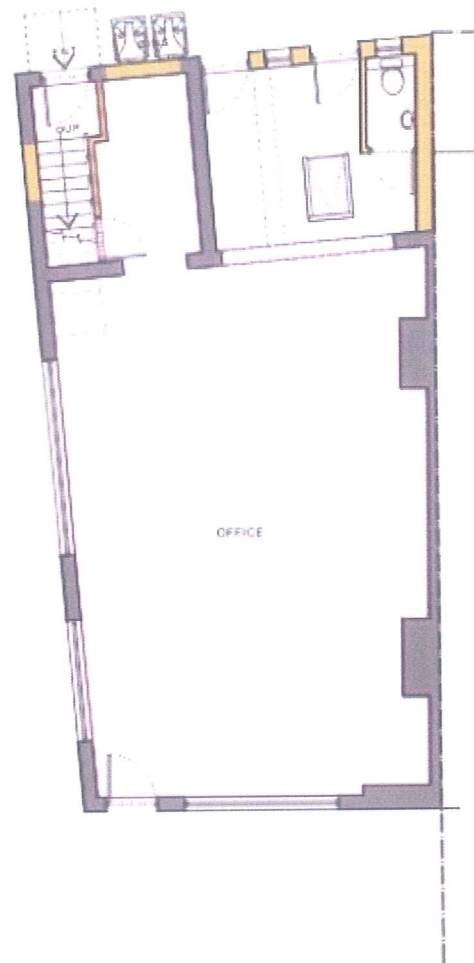

GROUND FLOOR PLAN AS PROPOSED
576 OXFORD ROAD, READING - RG30 1EG

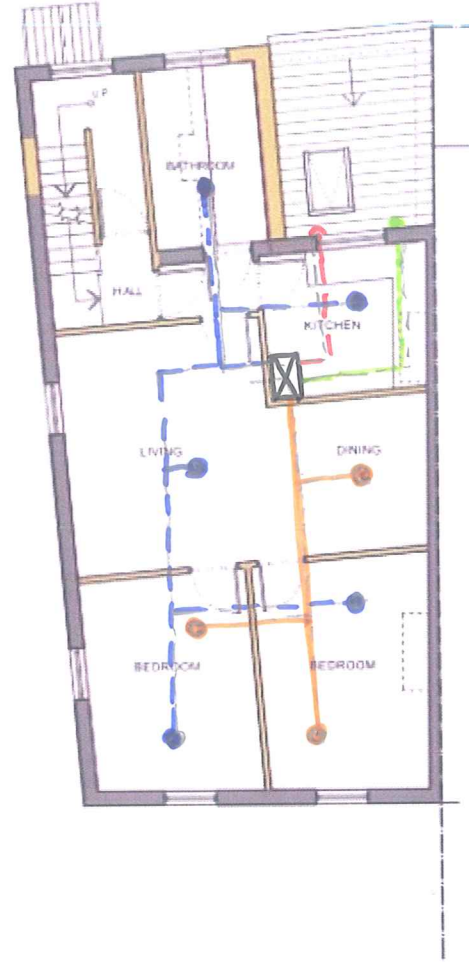

FIRST FLOOR PLAN AS PROPOSED
576 OXFORD ROAD, READING - RG30 1EG

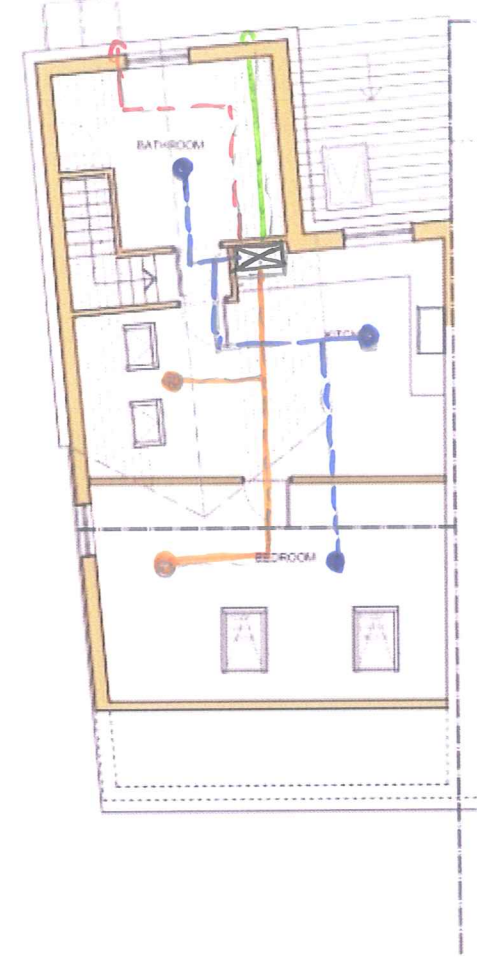

SECOND FLOOR PLAN AS PROPOSED
576 OXFORD ROAD, READING - RG30 1EG

⊠ MVHR UNIT.

— EXTRACT
— INPUT.

— EXTRACT
— INPUT.

MVHR SYSTEM.
WITH EXTRACT/INPUT
FROM REAR ELEVATION.
WITH COOL AIR BYPASS.



12 Stanton Close, Earley, Berkshire, RG6 7DX
Contact: 0118 327 9645
www.arcadia-design.co.uk

0 1m 2m 4m 8m (1:100)

- NOTES:
1. THIS DRAWING IS COPYRIGHT AND SHOULD NOT BE REPRODUCED WITHOUT THE WRITTEN APPROVAL OF ARCADIA DESIGN CONSULTANTS
 2. ALL DIMENSIONS TO BE CHECKED ON SITE AND ANY DISCREPANCIES BROUGHT TO THE ATTENTION OF THE ARCADIA DESIGN CONSULTANTS
 3. NO DIMENSIONS TO BE SCALED
 4. THIS DRAWING IS TO BE READ IN CONJUNCTION WITH ALL OTHER RELEVANT ARCHITECTS, SERVICE ENGINEERS AND STRUCTURAL/CIVIL ENGINEERS DRAWINGS AND SPECIFICATIONS
 5. ALL RIGHTS RESERVED

PLANNING ISSUE

REV.	01/04/18	Amended to clients request (see door added)
DATE	NOV. 2017	
DWG NO.	PL/A379/03	SCALE 1:100 @ A3
DATE	NOV. 2017	DRAWN BY: MQ
PROJECT: SINGLE STOREY REAR EXTENSION AT 576 OXFORD ROAD, READING - RG30 1EG		
DRAWING TITLE: PROPOSED FLOOR PLAN		

REF - 181924