



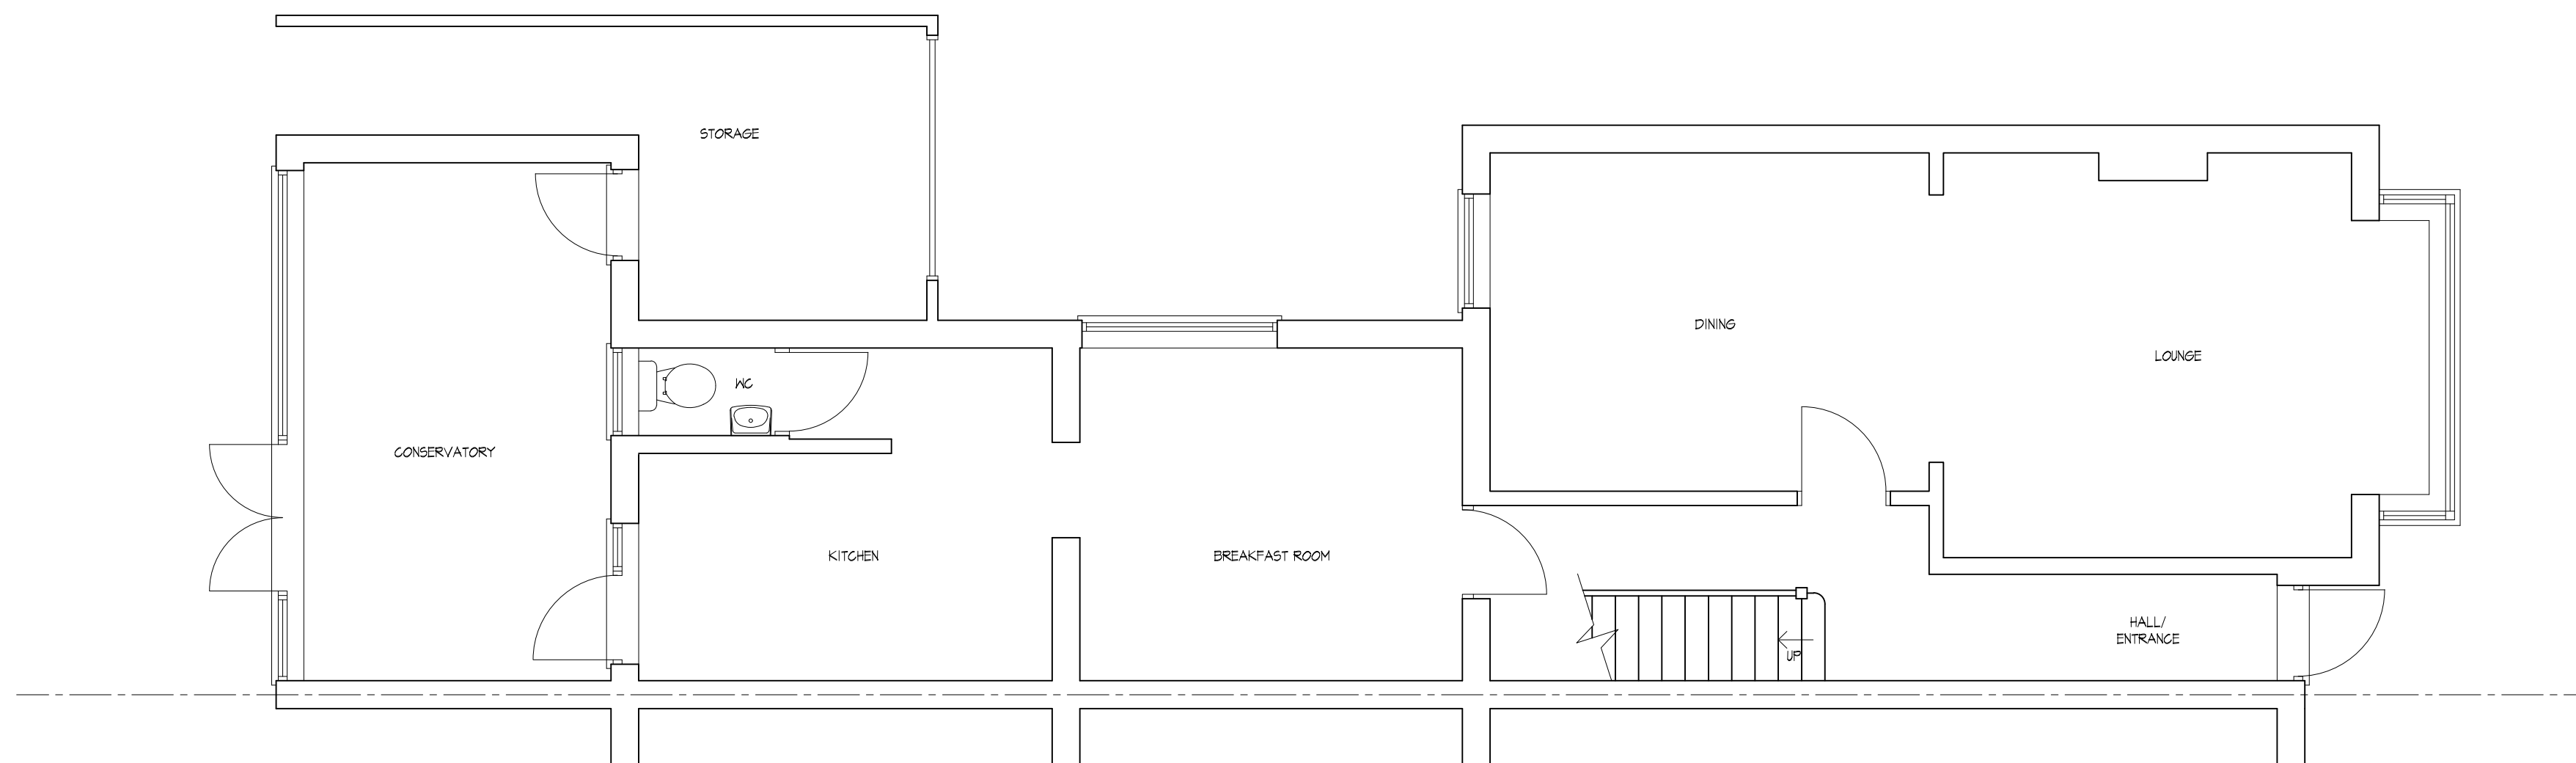

EXISTING GROUND FLOOR PLAN

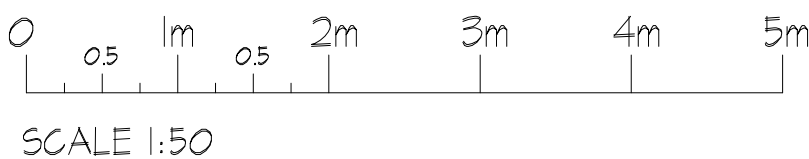

CREATIVE DESIGN &
STRUCTURE Ltd.

HENSON HOUSE NEWTOWN ROAD
HENLEY-ON-THAMES RG9 1HG
Tel 01491 411922

info@creativedesignandstructure.co.uk www.creativedesignandstructure.co.uk

DRAWN

DD

DATE

DECEMBER 2019

SCALE@A2
1:50

PROJECT

PROPOSED DEVELOPMENT AT ;
83 WANTAGE ROAD
READING
RG30 2SN

DRAWING No.

41519-01

REV.

TITLE

EXISTING GROUND FLOOR PLAN