


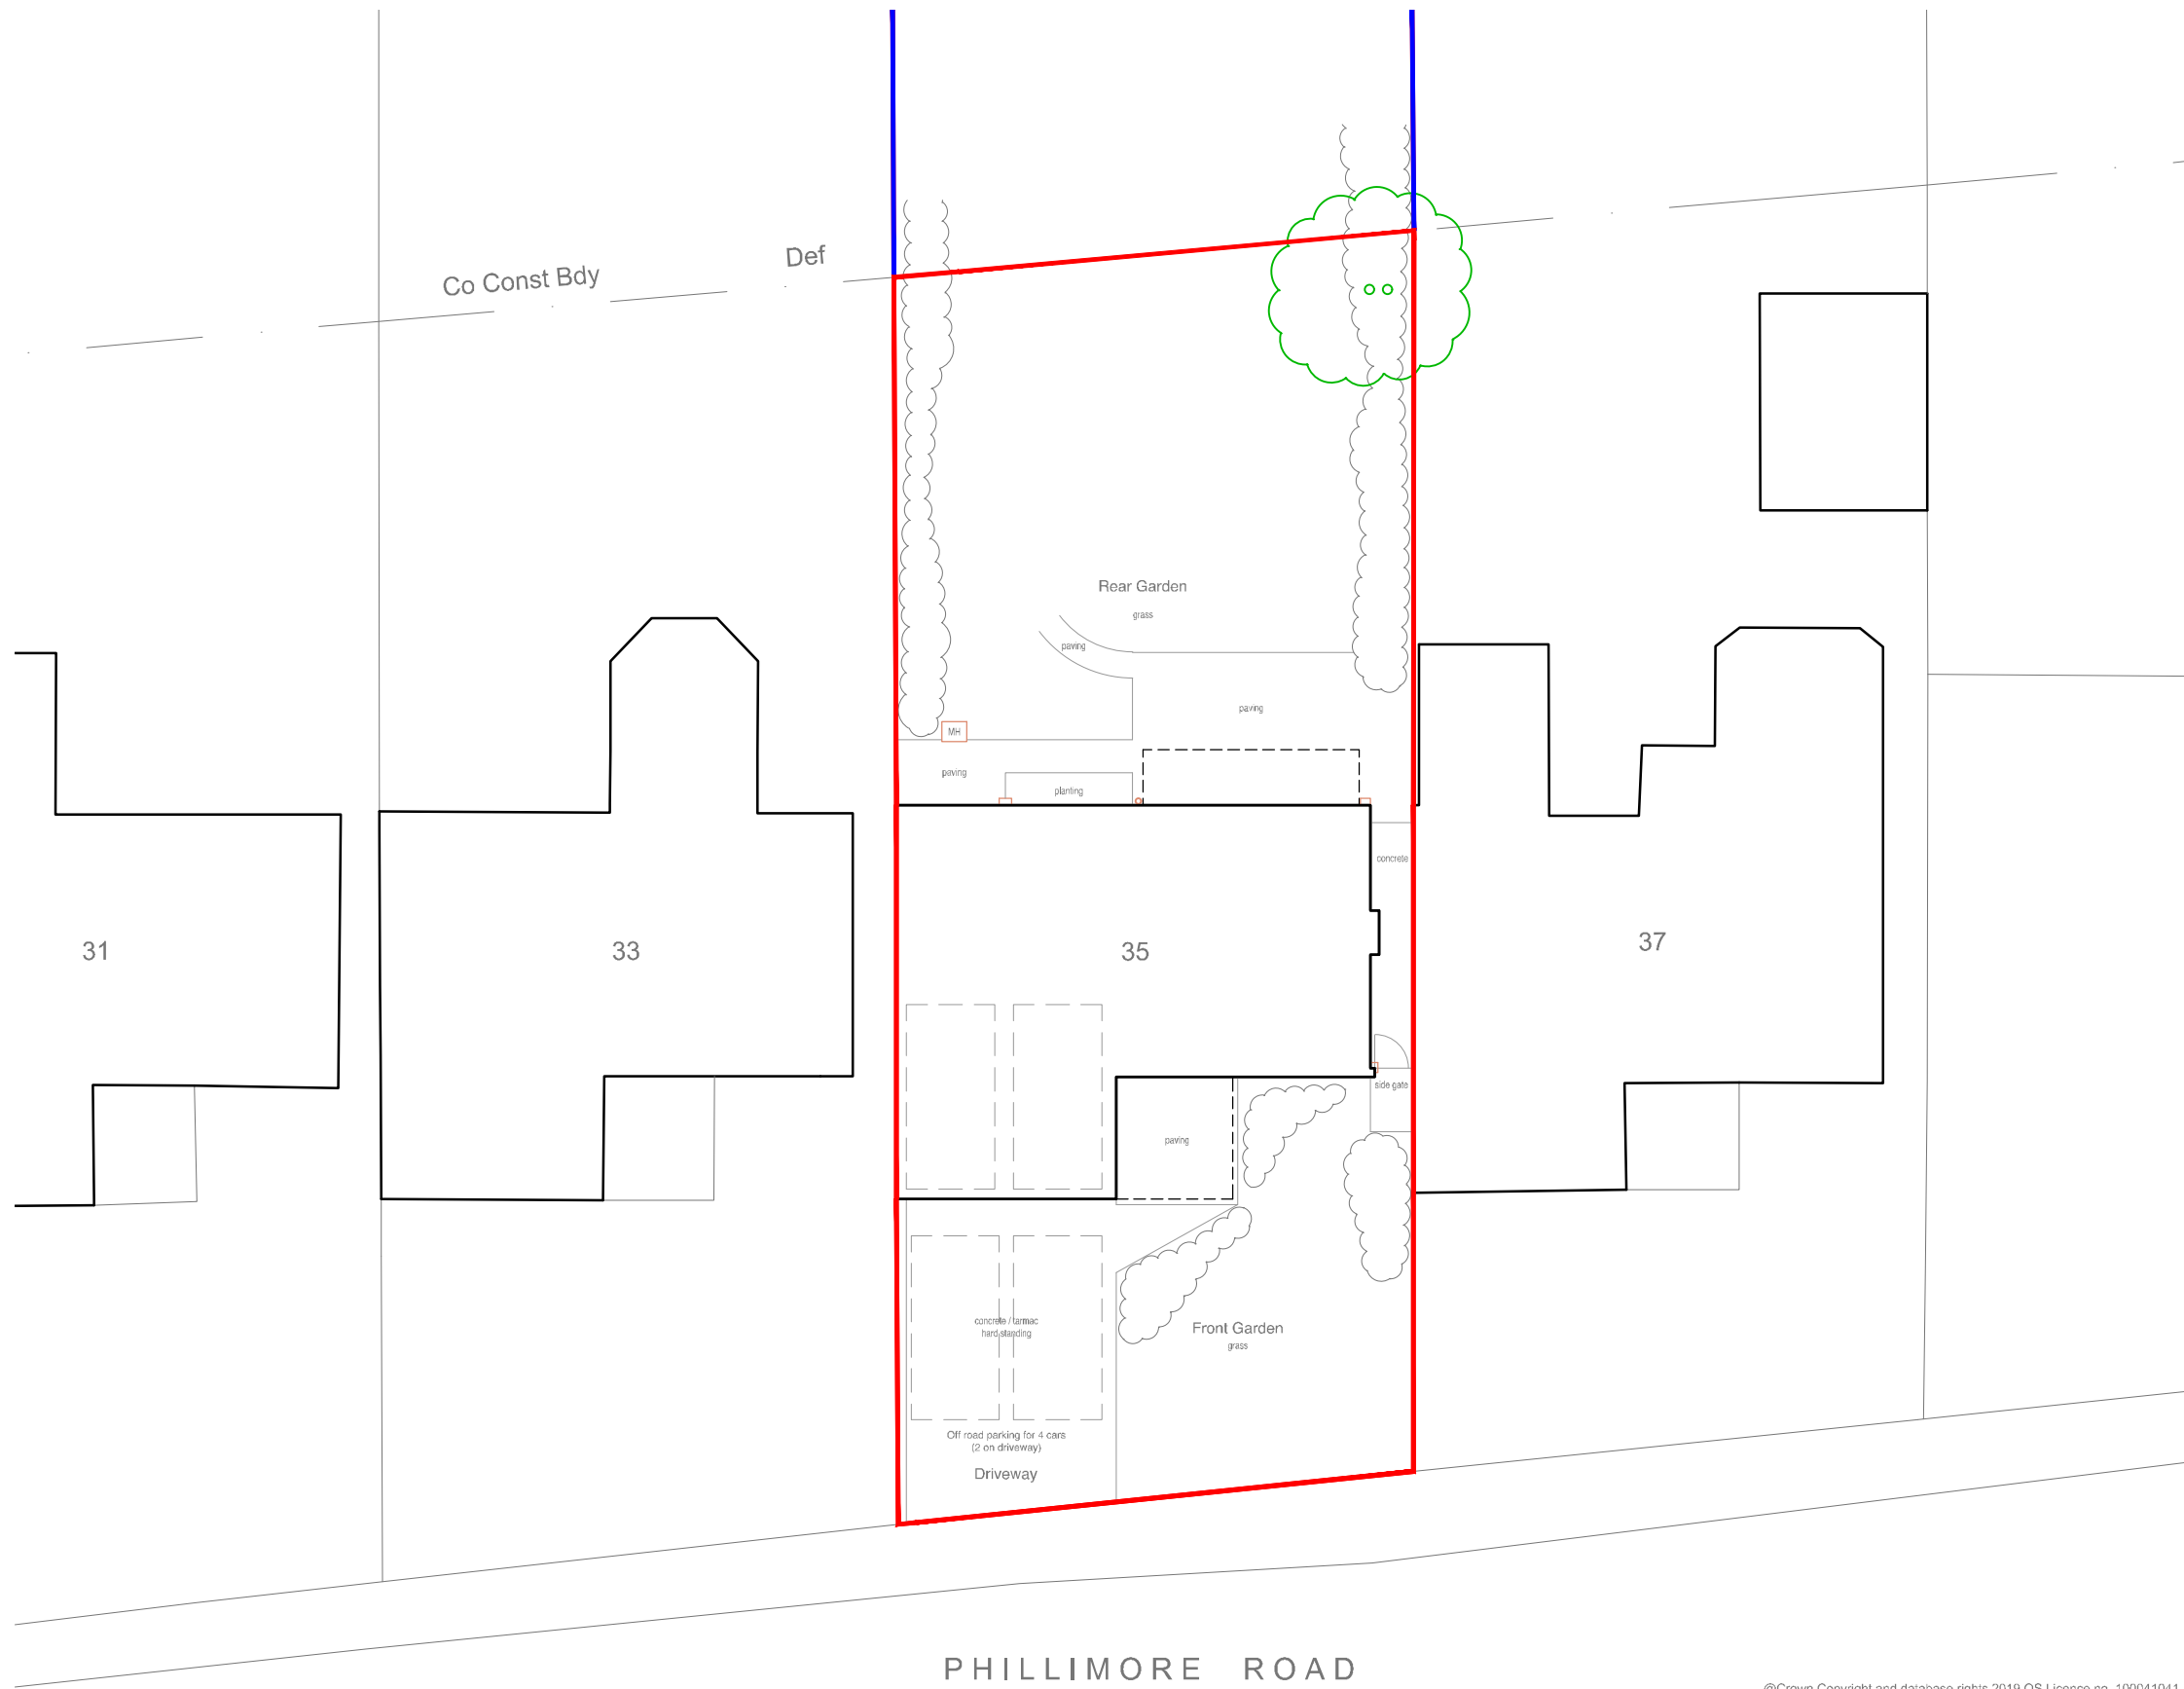

NOTES
For use in the precise named location only.

Copyright reserved by Pitch, Architects Limited



a. 1 Chiltern Court,
37 St.Peter's Avenue,
Caversham,
Reading,
RG4 7DH

t. 0118 948 4618

e. info@pitcharchitects.co.uk

w. www.pitcharchitects.co.uk

Project Title
**Proposed Alterations
to
35 Phillimore Road,
Emmer Green,
RG4 8UR**

Client Name
Mr & Mrs Carter

Drawing Title
Existing Site Plan (block plan)

Drawing Scale	Date	Status	Drawn/checked
1:200 @ A3	Sept '19	Planning	MC/KM

Drawing Ref	Rev
19066 - SU - 001	-