



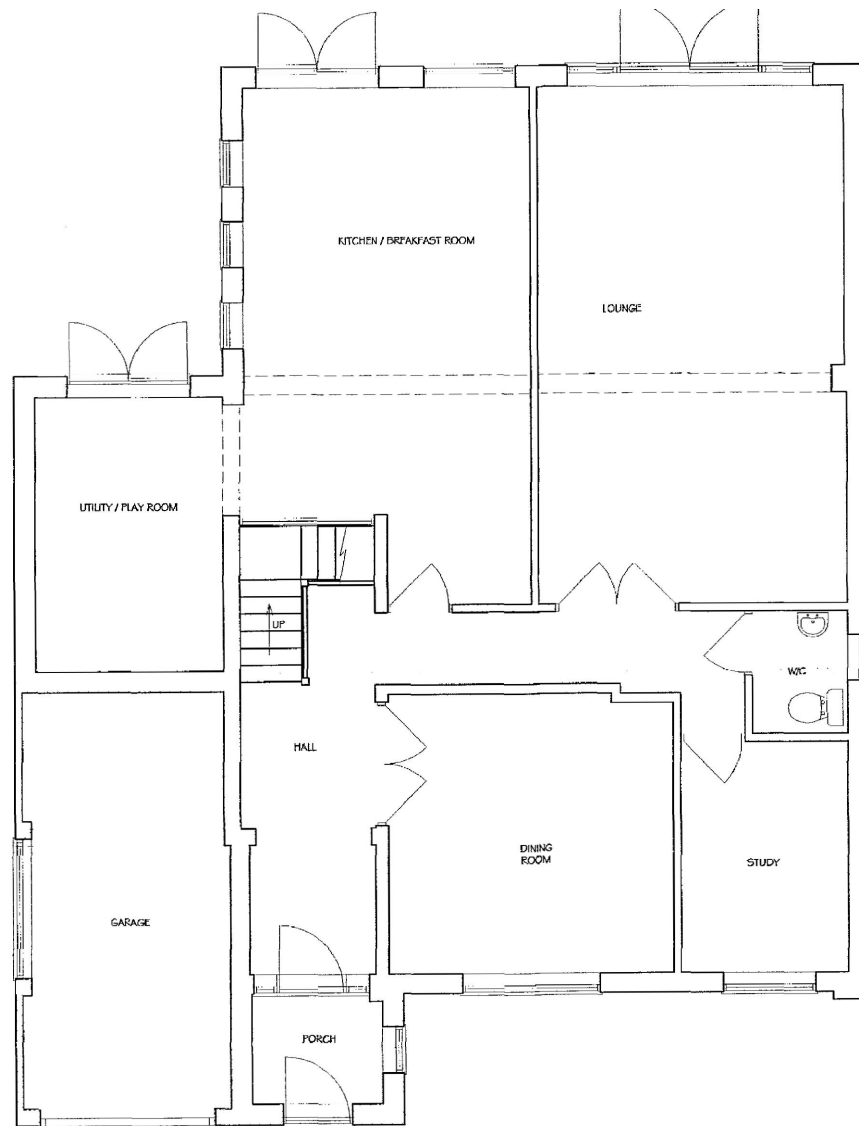

Existing Ground Floor Plan



Existing First Floor Plan

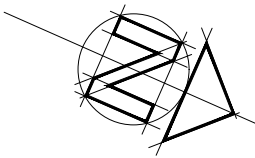

REV	COMMENTS	DATE



SHAUN TANNER
ARCHITECTURE & PLANNING

www.stlarchitecture.co.uk studio@stlarchitecture.co.uk 0118 989 0808

CLIENT BIG TOTS
PROJECT 179 Kidmore Road, Caversham
 Reading, R4 7NW
DRAWING Existing Floor Plans

STATUS survey **DATE** Jul 2020
SCALE 1:100 **DRAWN** GH **CHECKED** NO 3678/101 **REV**

1:100 scale Bar
 This Drawing has been produced for printing onto A3 size paper,



THIS DRAWING MUST NOT BE SCALED UNLESS ISSUED FOR PLANNING PURPOSES. ALL DIMENSIONS ARE TO BE VERIFIED PRIOR TO SETTING OUT, COMMENCING WORK, OR PRODUCTION OF FABRICATION DRAWINGS. REPORT ANY DISCREPANCIES TO THE SUPERVISING OFFICER IMMEDIATELY. ©