




North Elevation

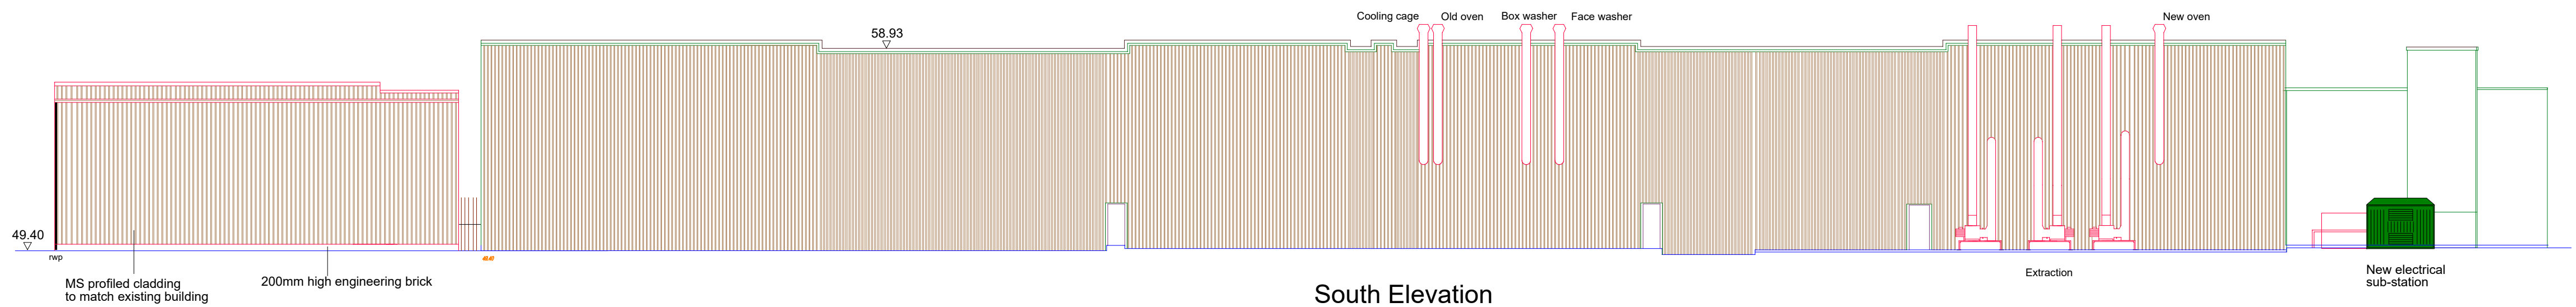

South Elevation

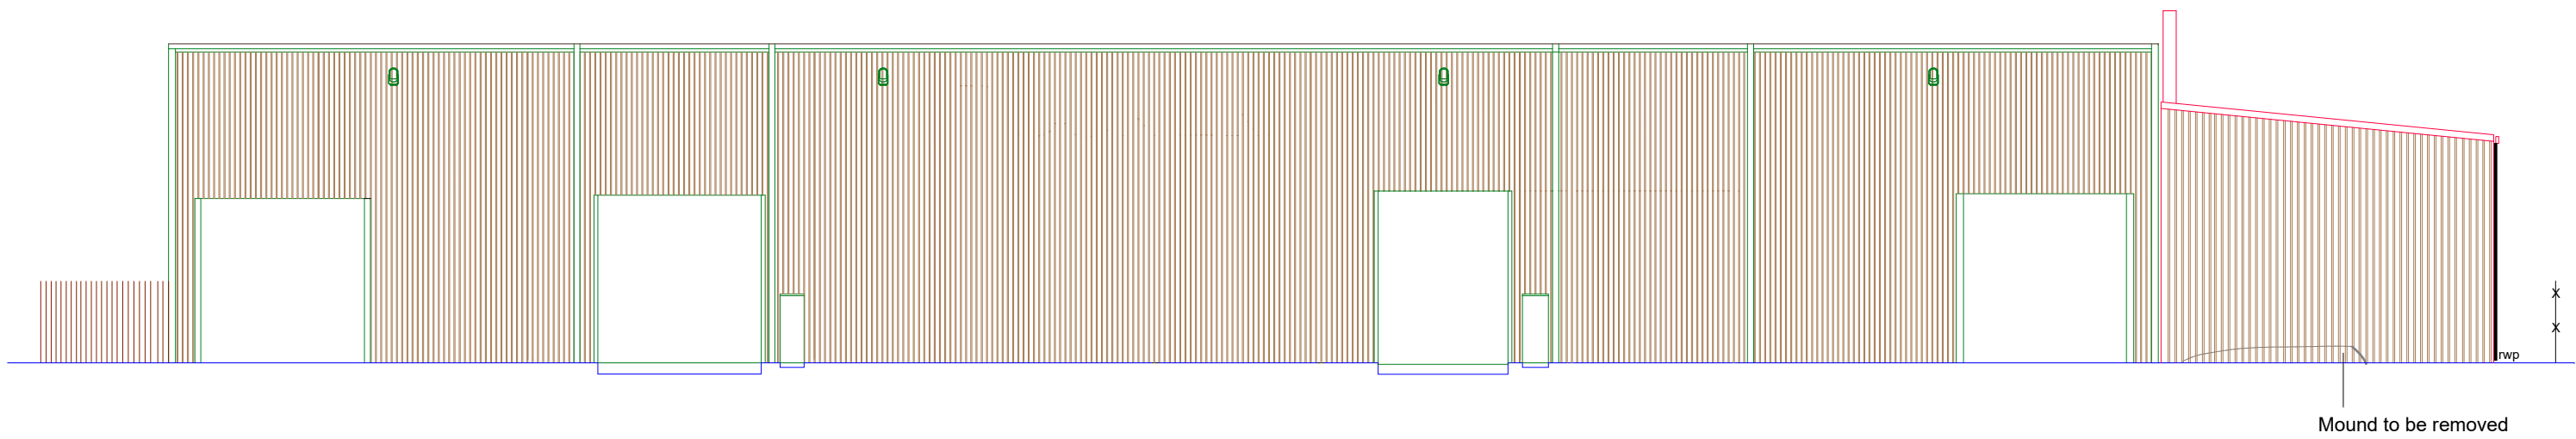

West Elevation

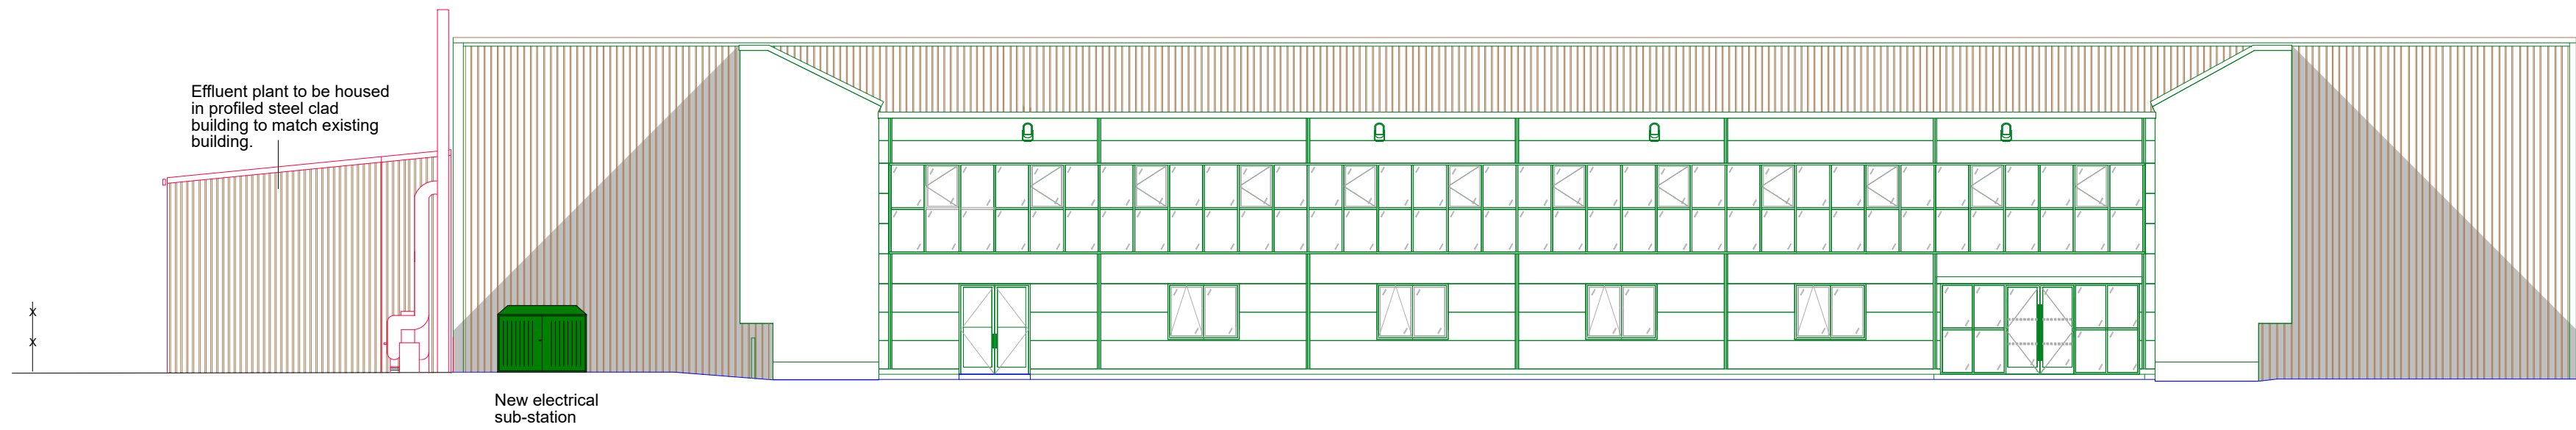

East Elevation

F	17/9/20	Changes to external doors of plant building.
E	17/12/19	Stacks added to south elevation.
D	26/11/19	Plant moved to filter press building to west of main building
C	16/10/19	Increased height of filter press building for craneage
B	4/10/19	Filter press shelter: small increase in plan area to allow for insulated walls.
A	24/9/19	Electricity substation added in SE corner
Rev.	Date	Description
 Kingfisher Consulting Barley Castle Yard · Market Street Hayfield · High Peak · SK22 2EP t : 01663 741312 e : jonathan@kingfisher.co.uk		
Project : Ceramex		
Drawing : 3034.05 Proposed elevations		
Drawn :	ID	Checked : JDB
Revision :	F	Date : Sept 2019
		Approved : JDB
		Scale : 1:200 @ A1
This document is designed for negotiations with the relevant authorities under the Building Act, Town and Country Planning Acts, and any other relevant legislation. The information contained herein may also be subject to approval under the relevant Acts. All dimensions and any information contained herein must be checked for accuracy on site prior to commencement of any building works.		