



NOTES
For use in the precise named location only.

Copyright reserved by Pitch, Architects Limited

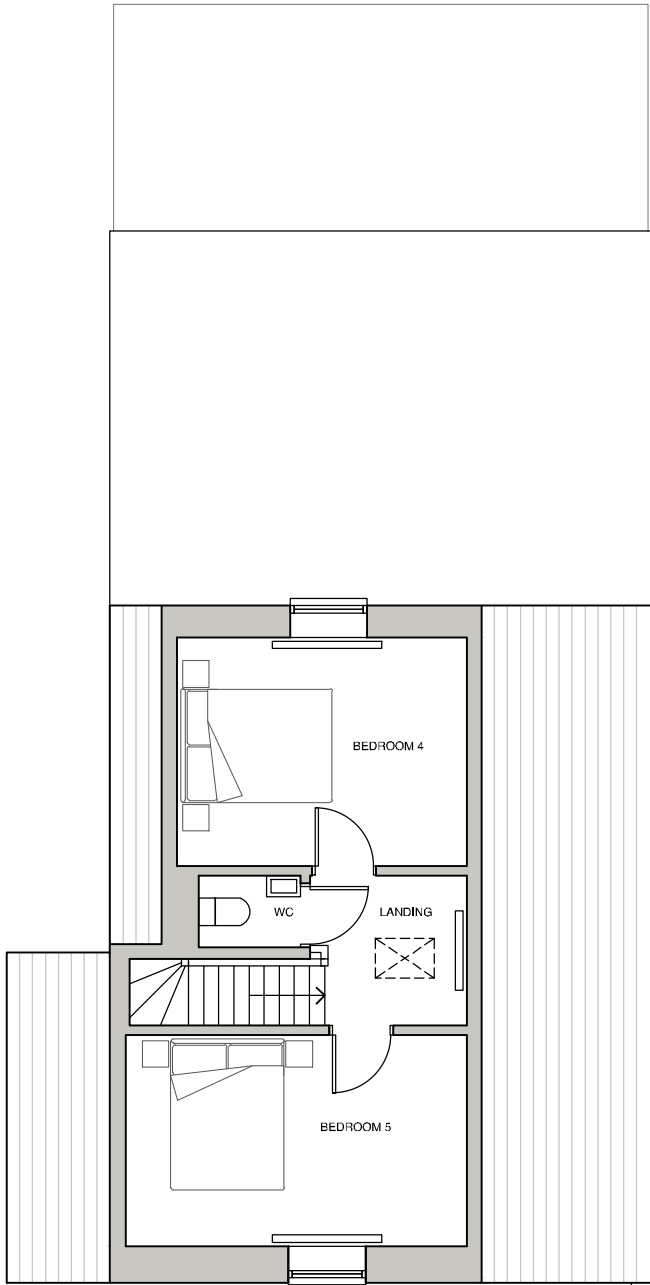

SECOND FLOOR PLAN

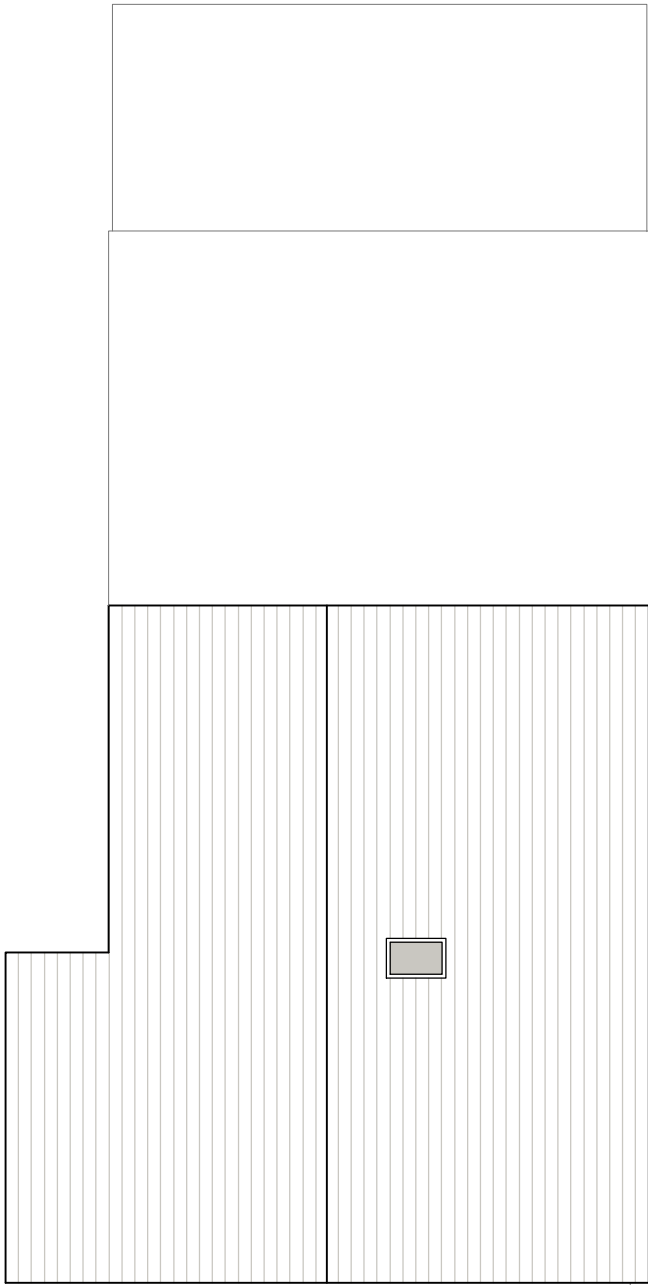

ROOF PLAN



Rev -	Date -	Revision -
Drawing Title Existing Floor Plans		
Drawing Scale 1:100 @ A3	Date Dec '19	Status Planning
Drawing Ref 19098 - SU - 003 -		Drawn/checked MC/KM
Client Name Mr and Mrs Cannell		Rev