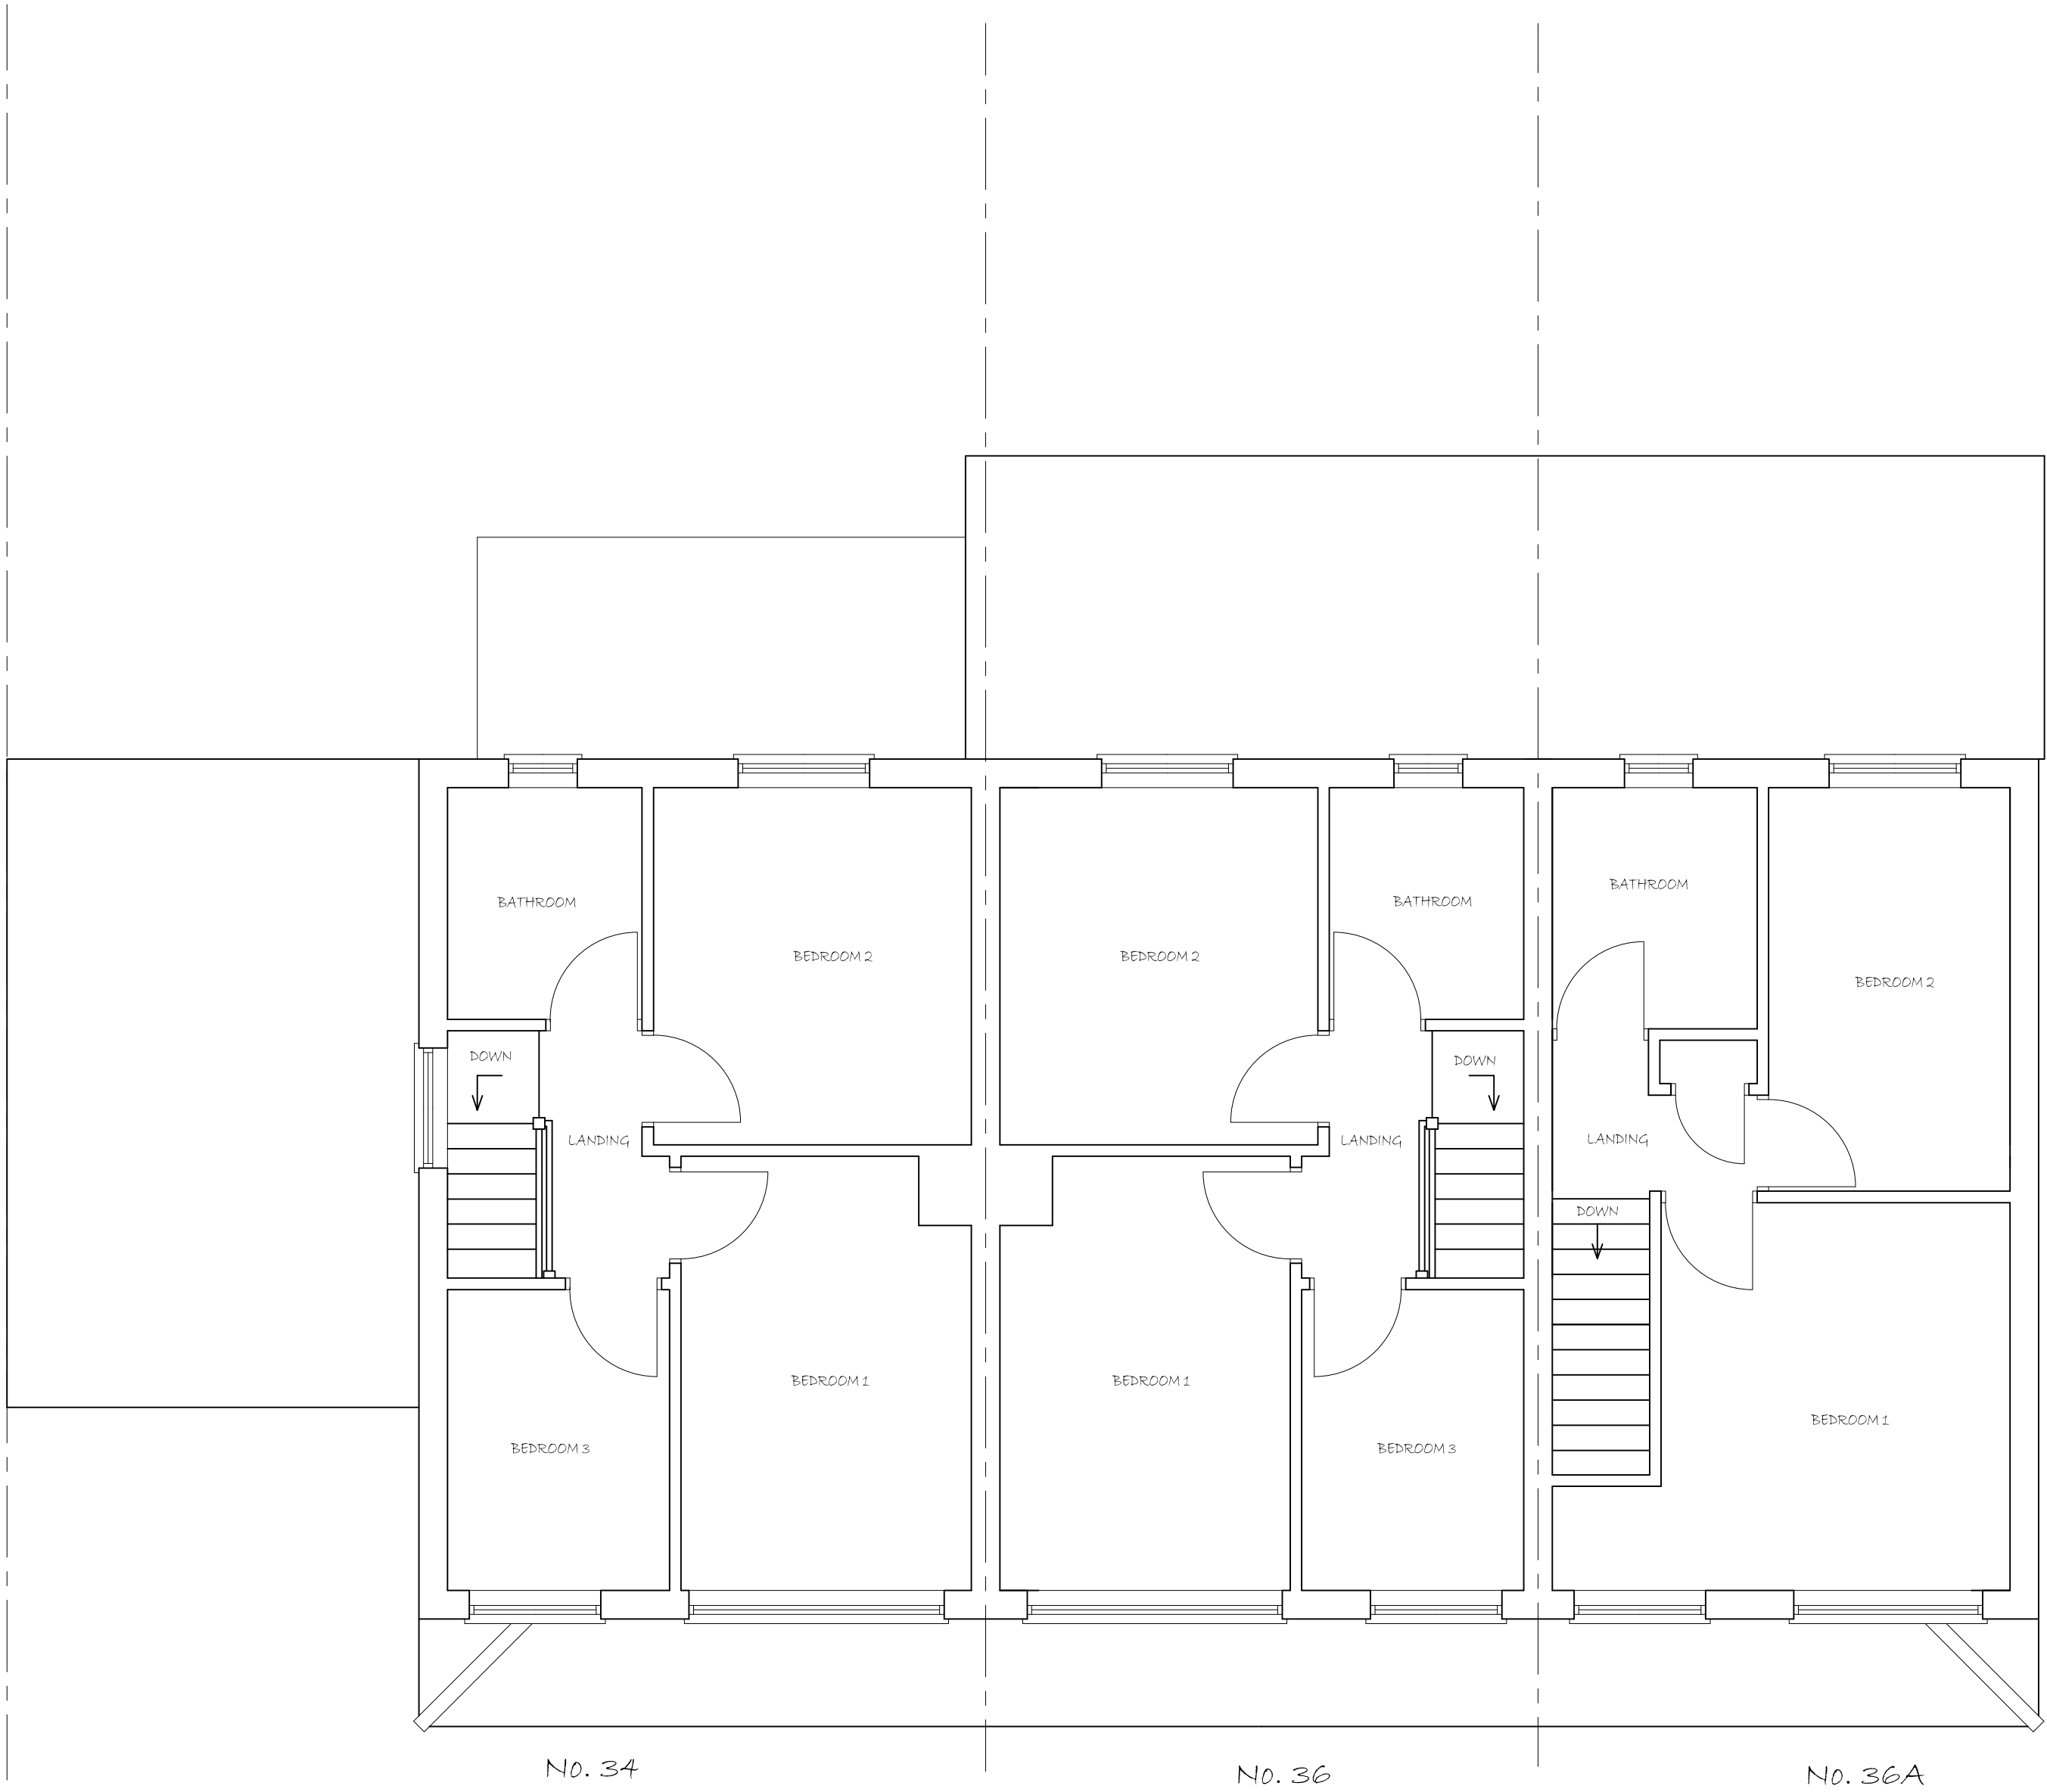


EXISTING FIRST FLOOR PLAN

PROJECT
PROPOSED DEVELOPMENT AT ;
34, 36 & 36A MILL ROAD
CAVERSHAM
RG4 8DP

TITLE

EXISTING FIRST
FLOOR PLAN

 CREATIVE DESIGN &
STRUCTURE Ltd.

HENSON HOUSE NEWTOWN ROAD
HENLEY-ON-THAMES RG9 1HG
Tel 01491 411922

info@creativedesignandstructure.co.uk www.creativedesignandstructure.co.uk

DRAWN EB	SCALE @ A2 1:50
DATE DECEMBER 2019	
DRAWING No.	REV.
39219-04	A