




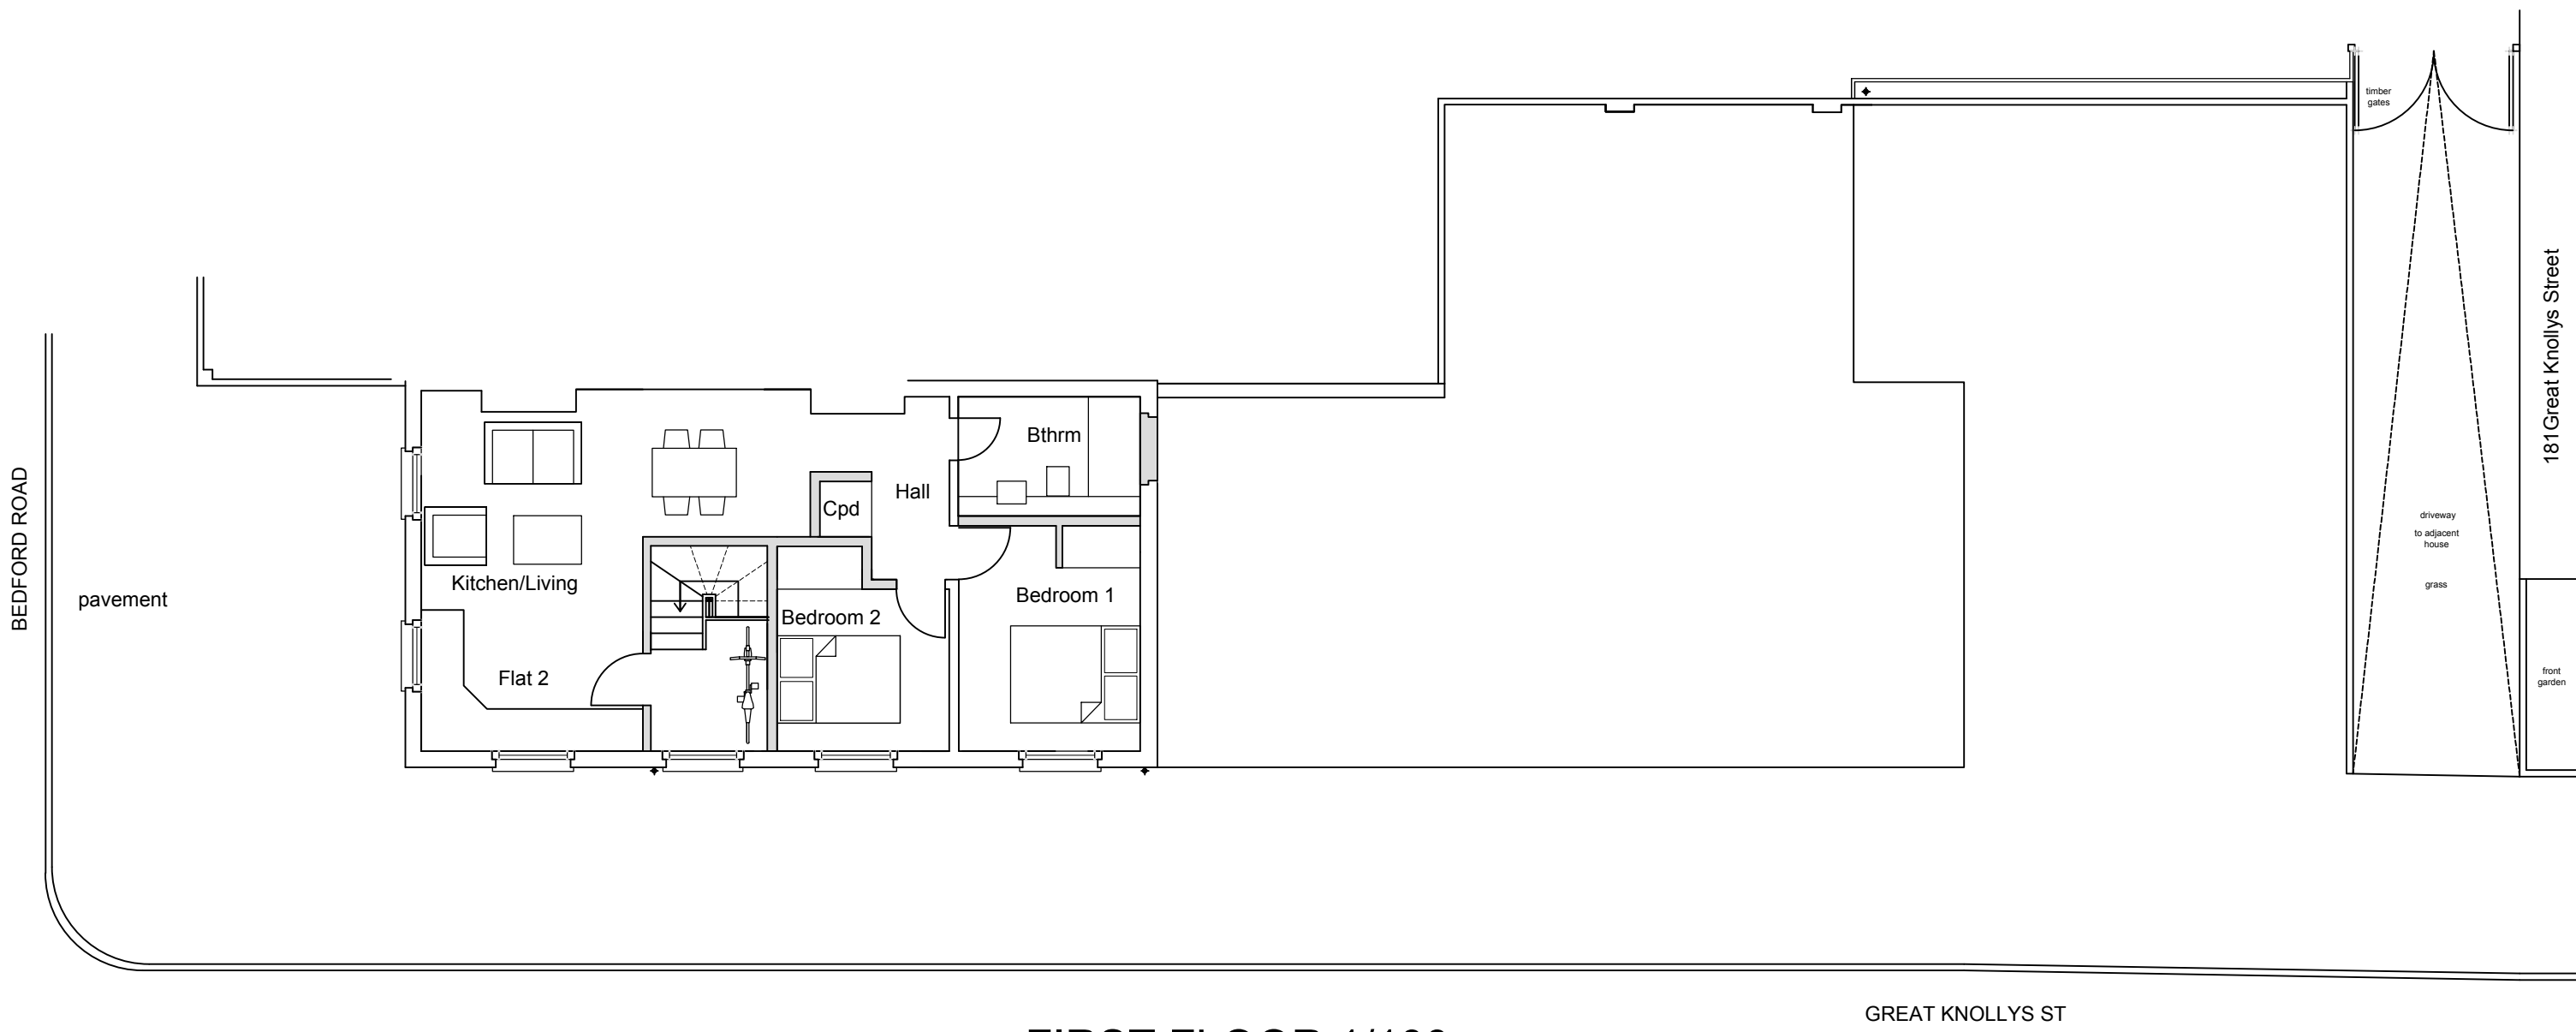


FIRST FLOOR 1/100

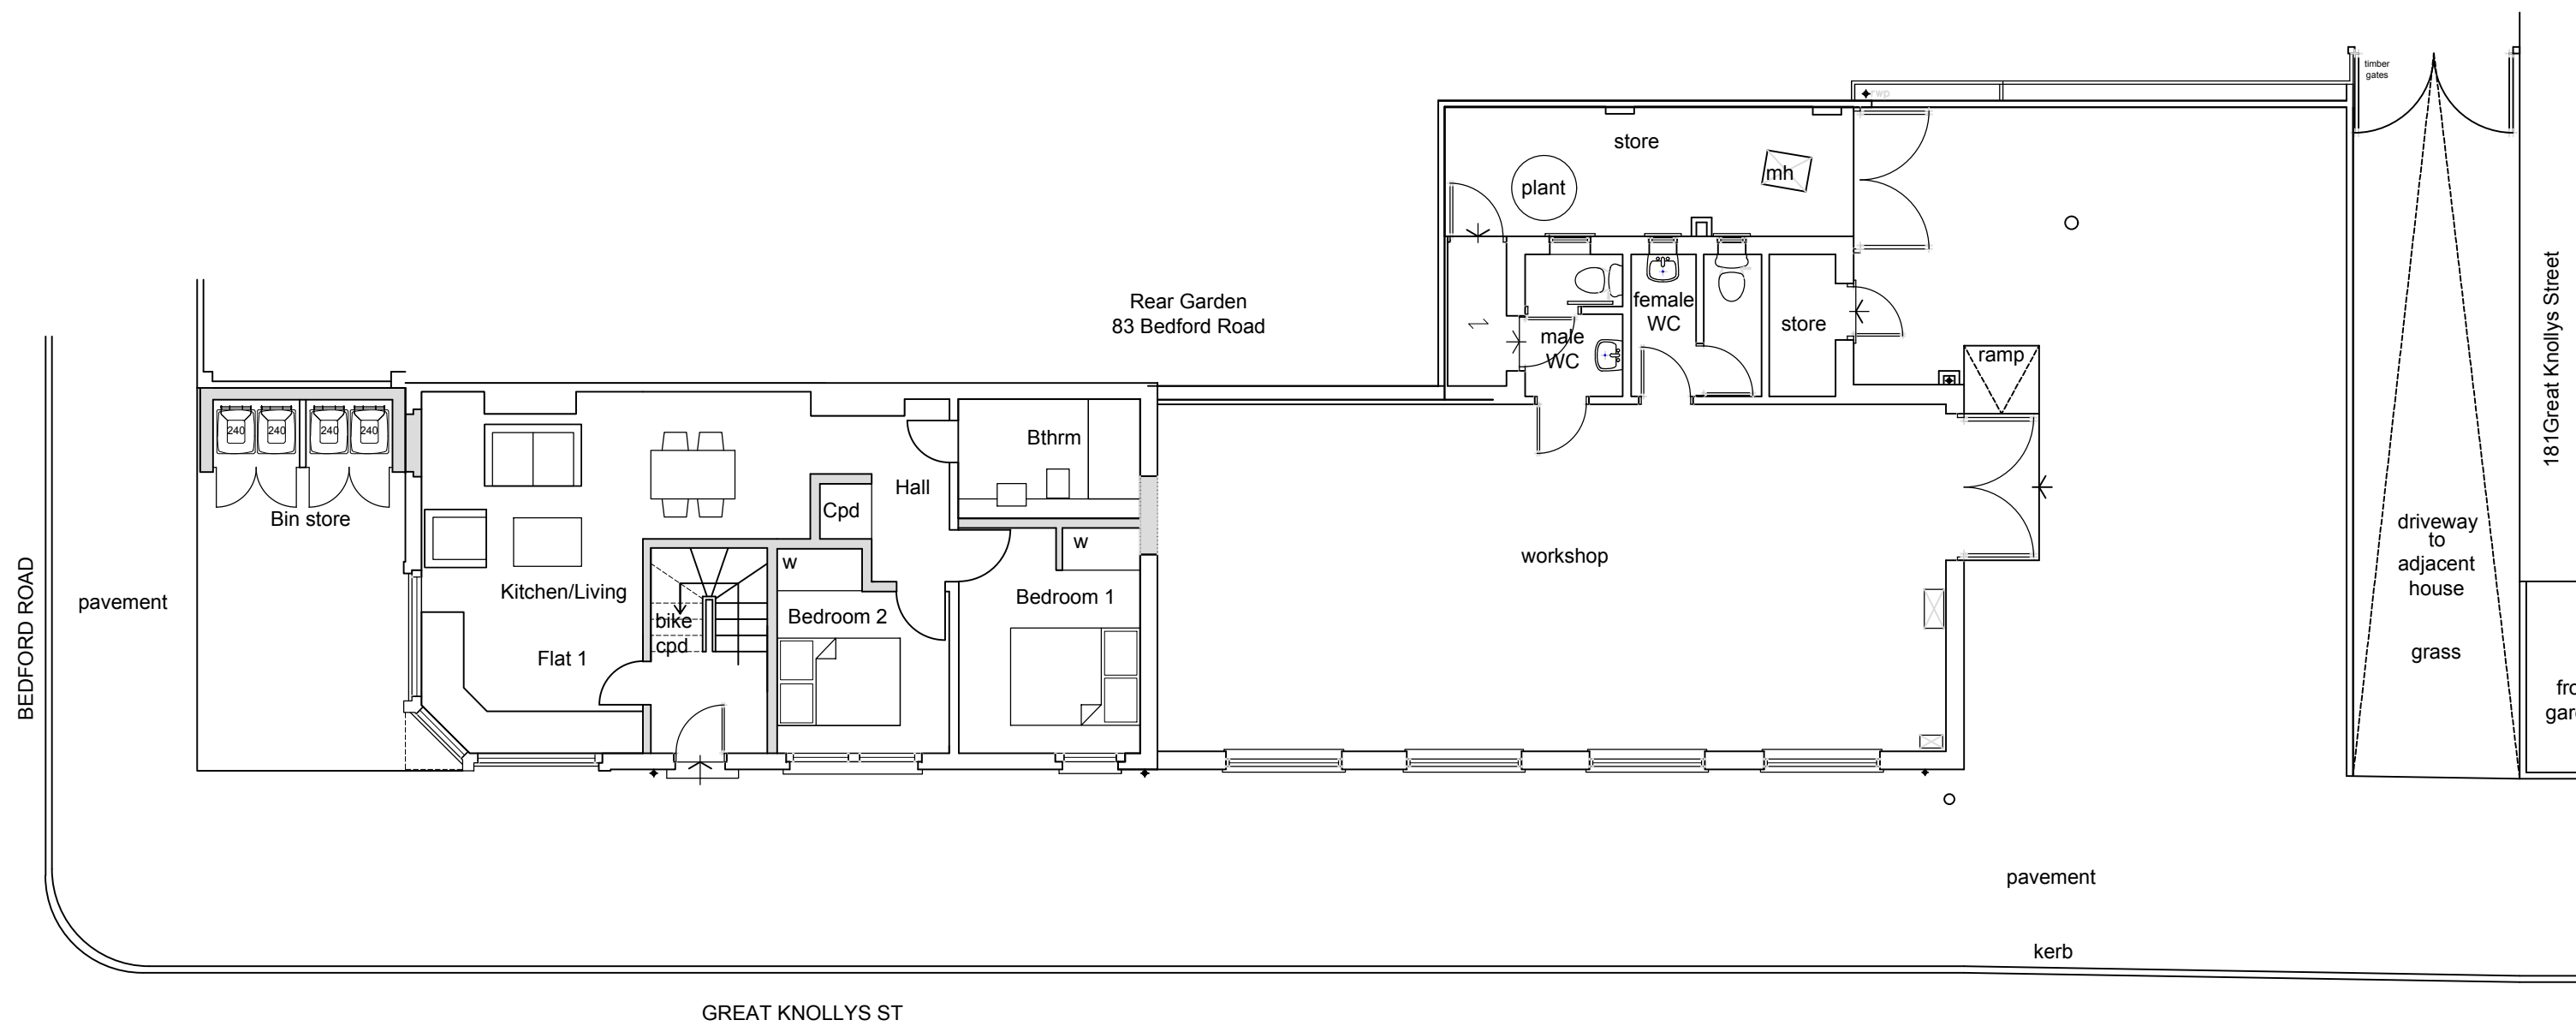



GROUND FLOOR 1/100

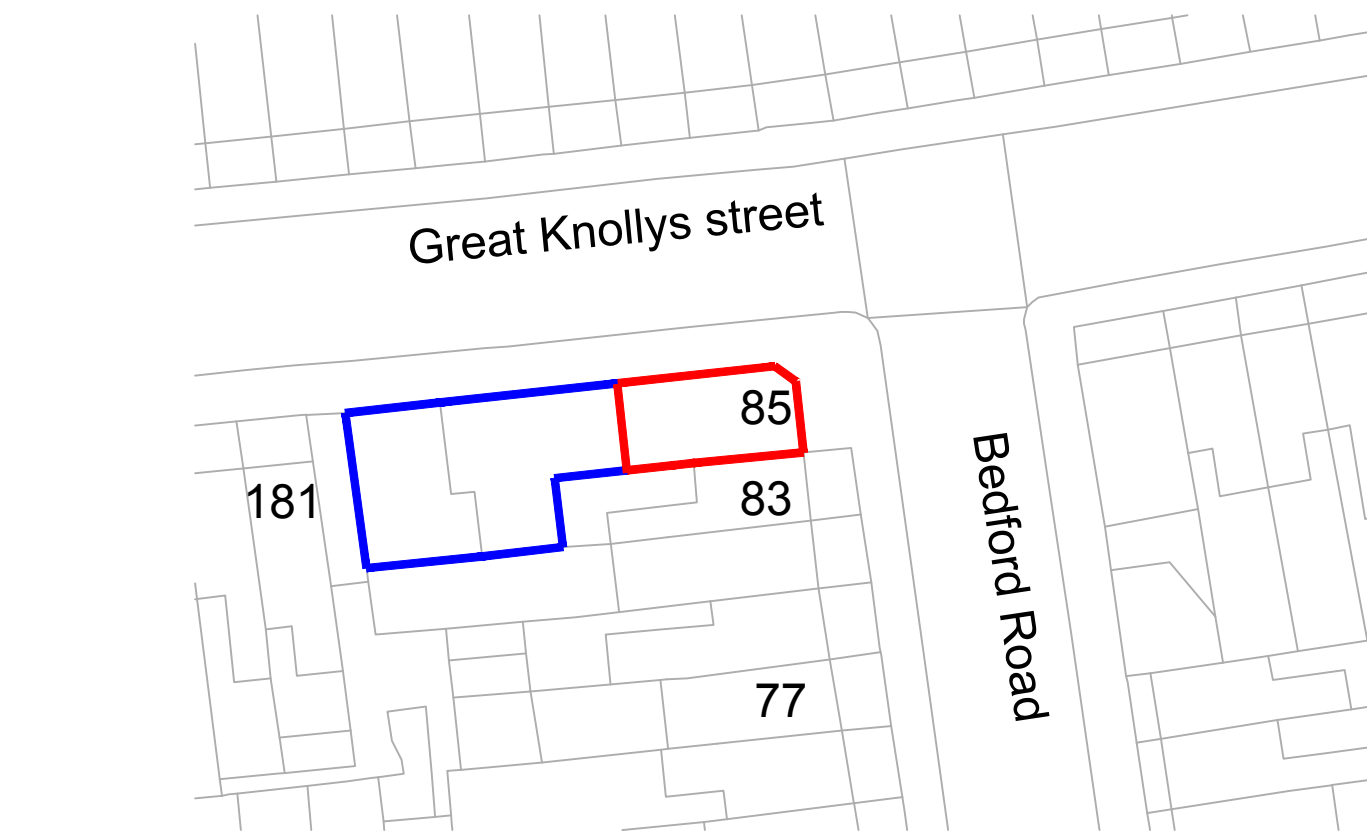

1/500

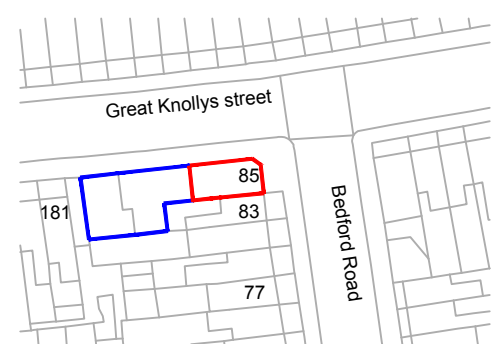

1/1250

 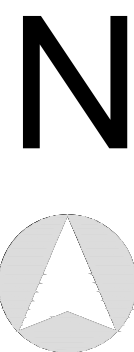

All dimensions to be checked on site. Written dimensions to be followed in preference to scaled dimensions. All errors and omissions to be reported to the architect.

PLANNING

Rev. Date Description Drawn



The Old Registry Office,
20 Amersham Hill
High Wycombe,
Buckinghamshire,
HP13 6NZ

Tel: 01494 512717
Fax: 01494 471714
email: info@tw-2.co.uk

Project
85 BEDFORD ROAD
READING
RG1 7EZ

Drawing Title

PROPOSED GROUND AND FIRST
FLOOR PLANS
SITE LOCATION AND BLOCK PLANS

Date **Scale** **Cad Ref** **Drawn** **Checked**
JULY16 1/100 PL01 VK

Drawing No.

15 468 PL01

