



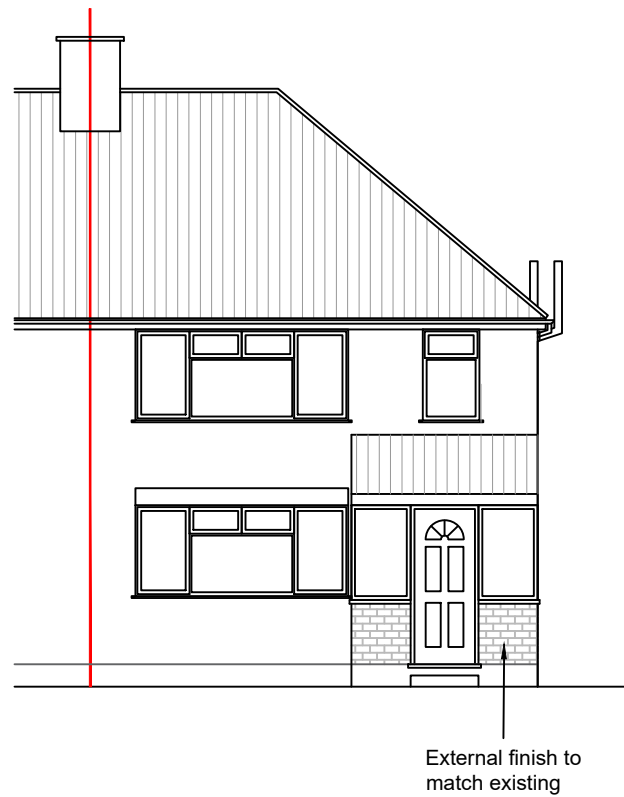


PROPOSED FRONT ELEVATION
SCALE 1:100

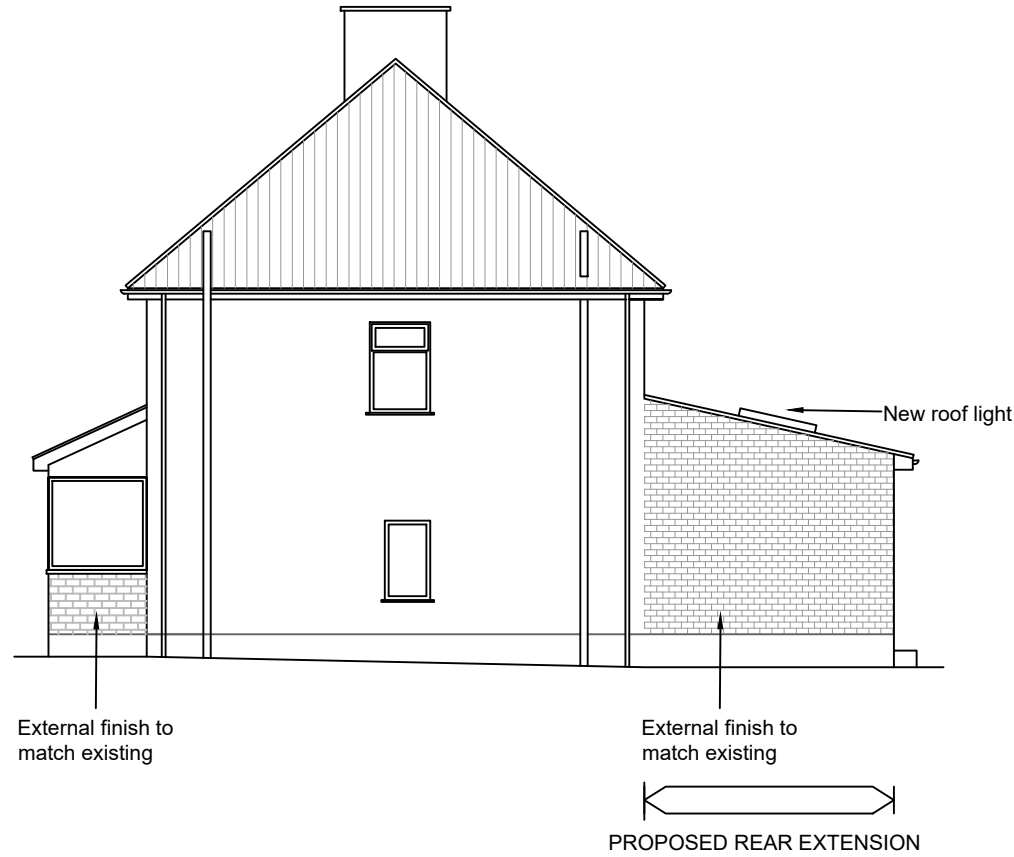

PROPOSED SIDE ELEVATION
SCALE 1:100




PROPOSED REAR ELEVATION
SCALE 1:100

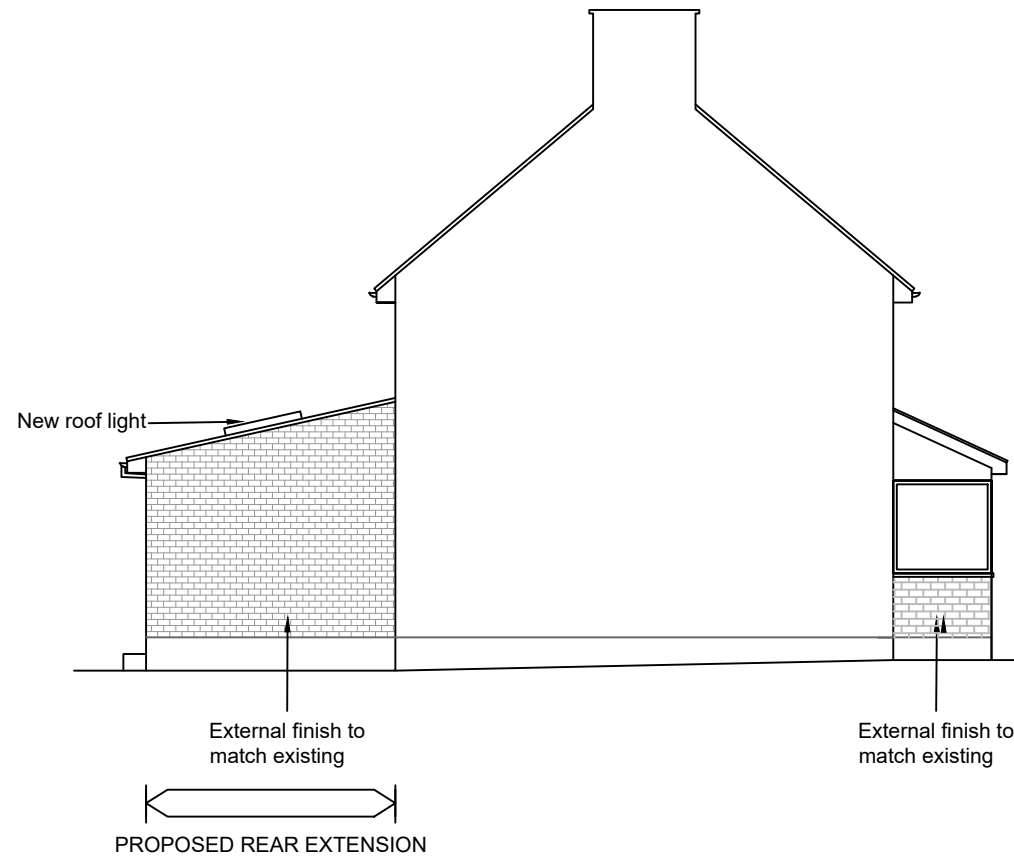

PROPOSED OTHER SIDE ELEVATION
SCALE 1:100

1:100

 

PLANNING

Rev	Description	Date
Address: 71, GREENFIELDS ROAD, READING RG2 8SG		
Drawing Title: PROPOSED ELEVATIONS		
Scale: 1:100@A3	Drawing No.	
Date: JAN 2020	2058-106	