


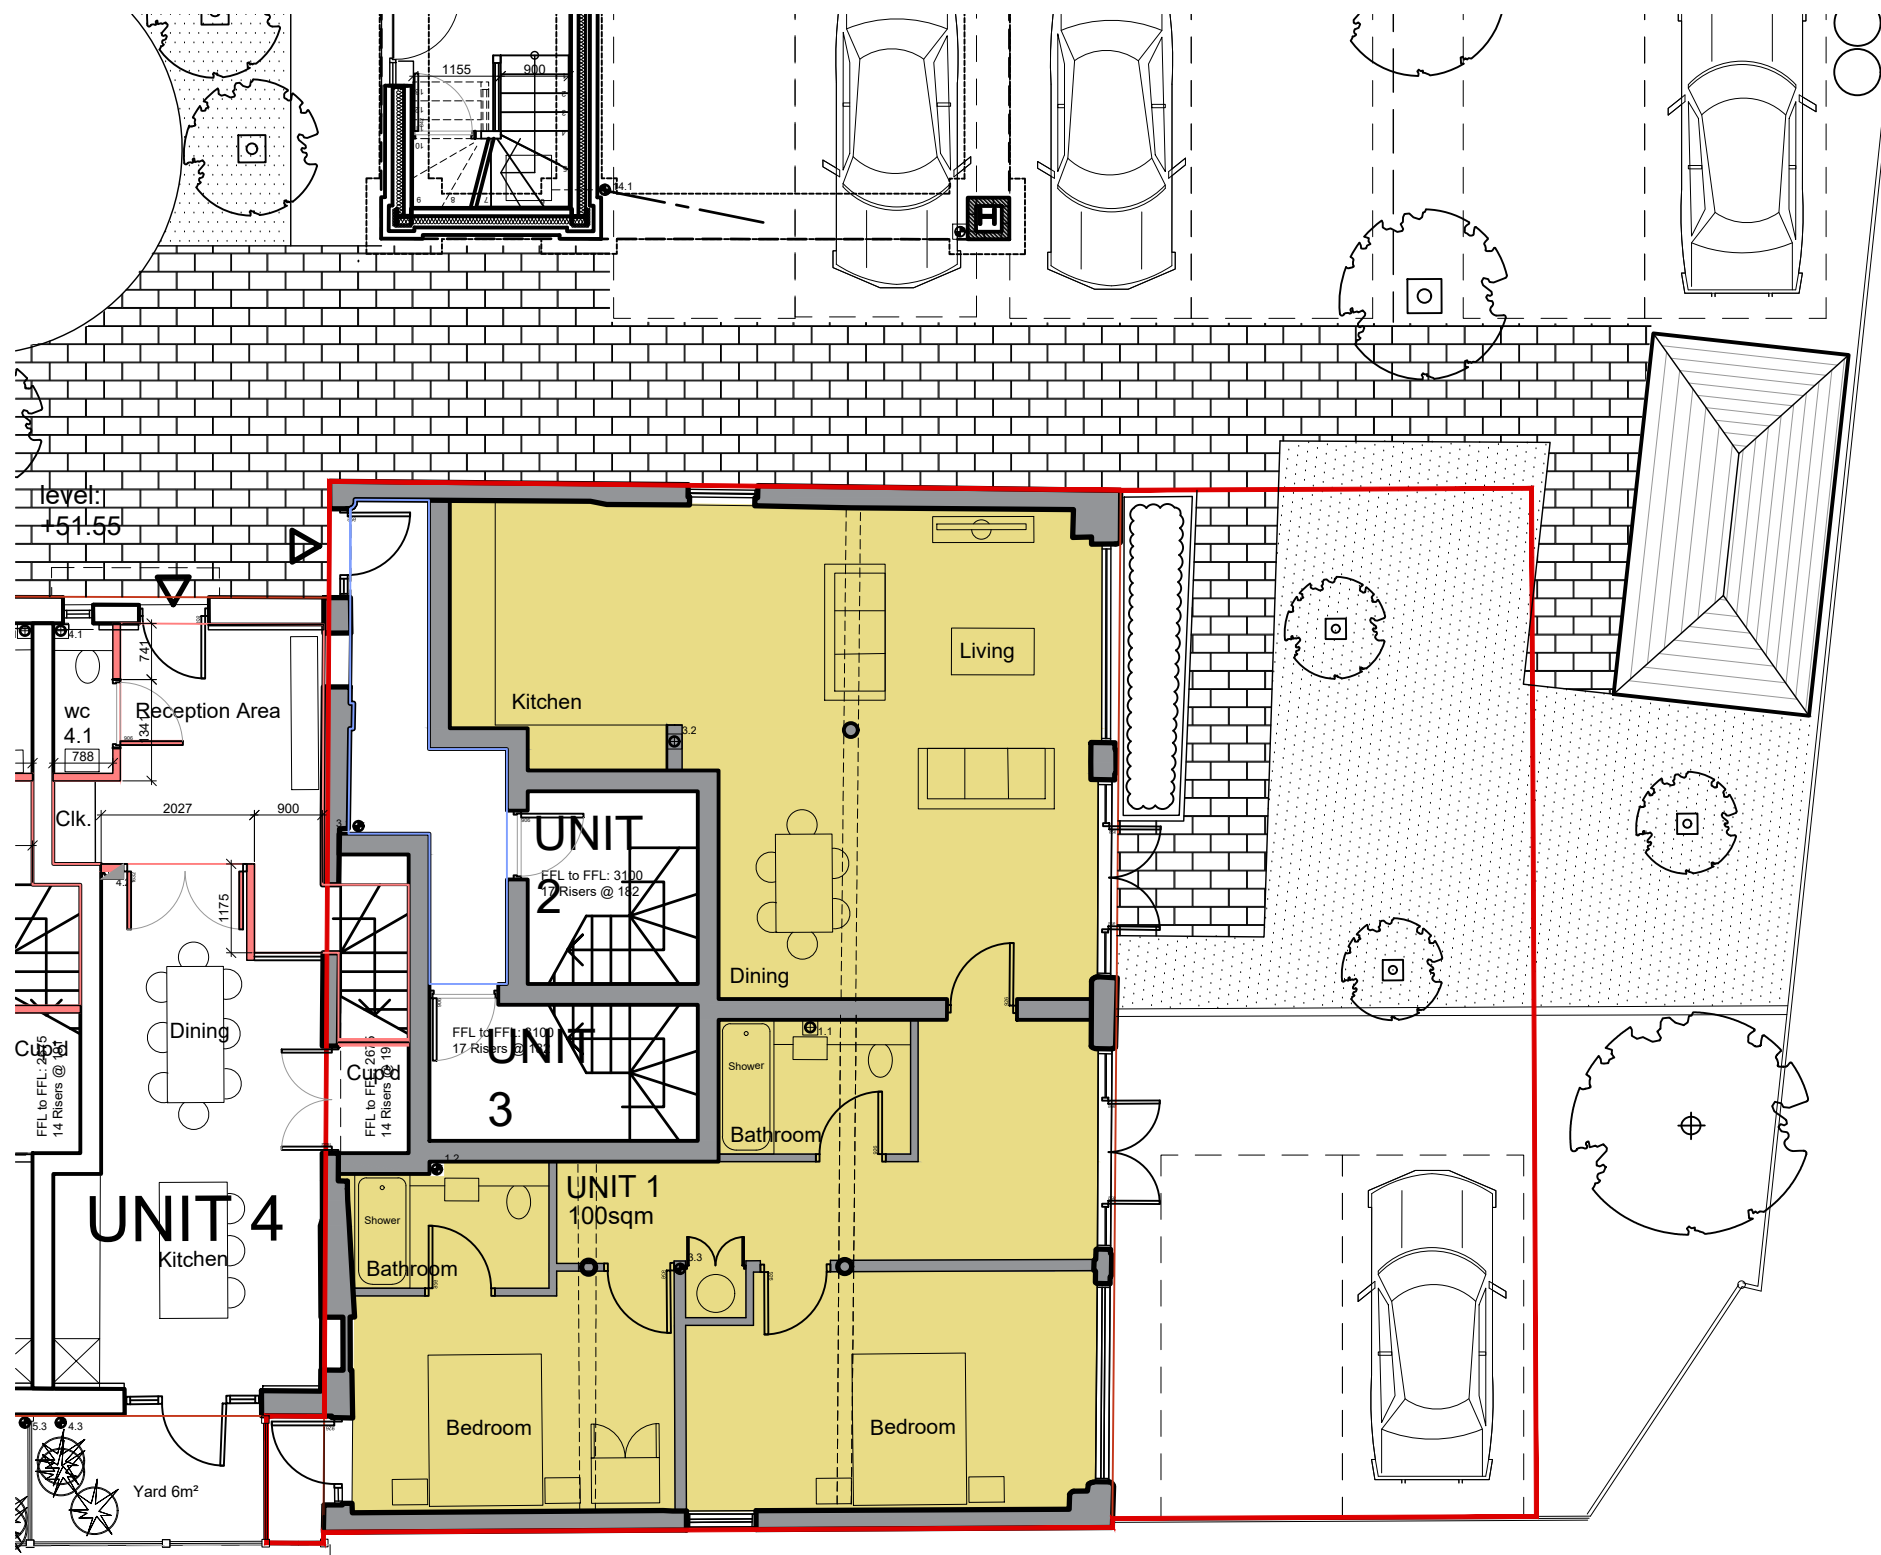

 Collaborating with: Alexander James Contracts Old British School Job: 34 Drawing: 02-02 Revision: -	Project: Old British School Reading, RG1 2BL Drawing Name: Existing Floor Plans Date: 08.2020 Status: planning Drawn By: JB Checked By: EGM	 Chartered Practice Colony Architects Ltd. The Wine Store, Brewery Court, Theale, Reading, RG7 5AJ +44 (0)118 380 0328 hello@colonyarchitects.com colonyarchitects.com
--	---	--

1:100

01

02

03

04

05

06

07

08

09

10

11

12